


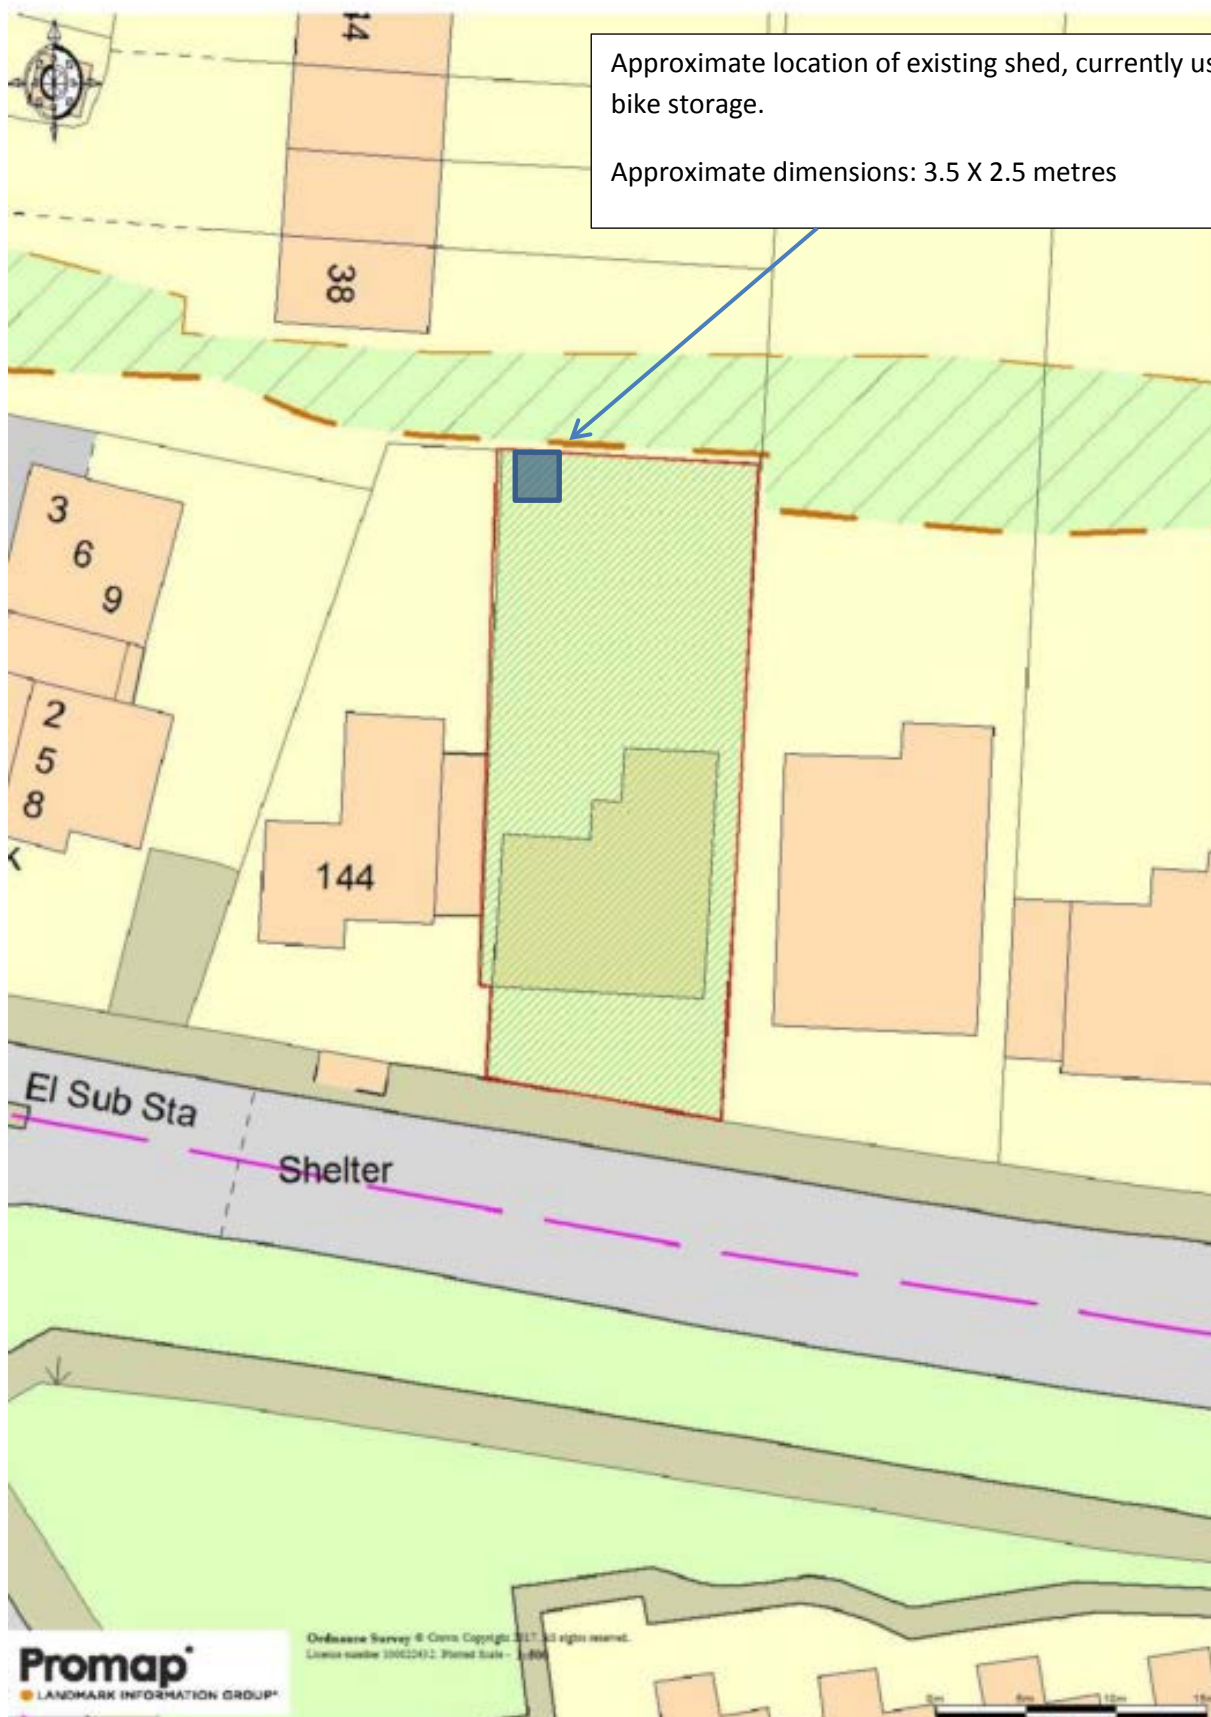

Approximate location of existing shed, currently used for bike storage.

Approximate dimensions: 3.5 X 2.5 metres