



LOCATION PLAN

SCALE 1:1250

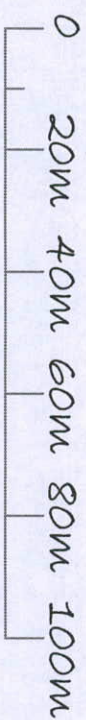

BLOCK PLAN

SCALE 1:500

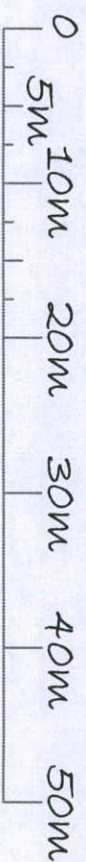

PROJECT: 8 QUANTOCK AVENUE
READING
RG6 6PY

DRAWING TITLE
BLOCK AND LOCATION
PLANS

CREATIVE DESIGN
AND STRUCTURE

NEWTOWN HOUSE NEWTOWN ROAD
HENLEY-ON-THAMES RG9 1HG
Tel 01491 411922

DRAWN: EB
SCALE: AS STATED
DATE: MAY 2017

DRAWING NO.
12317-05

REV.