

Notes:

All dimensions are in millimetres unless stated otherwise. No dimensions to be scaled from drawings. All dimensions to be checked on site prior to manufacture.


Any discrepancies between drawings and site conditions are to be reported to the contract manager.

This drawing is to be read in conjunction with all relevant Structural Engineers and Mechanical & Electrical Engineers drawings and specification.

Copyright of this drawing and all the information it contains is the sole property of OEA and may not be reproduced or used for any purpose without the express approval of the authors

External Finishes

Ref.	Description
1	Facing Brick
2	Feature Brick Panel
3	Brick Cill
4	Standing Seam Metal Cladding
5	PPC Metal Ventilation Louvres
6	PPC Aluminium Window-CW Screen with privacy film

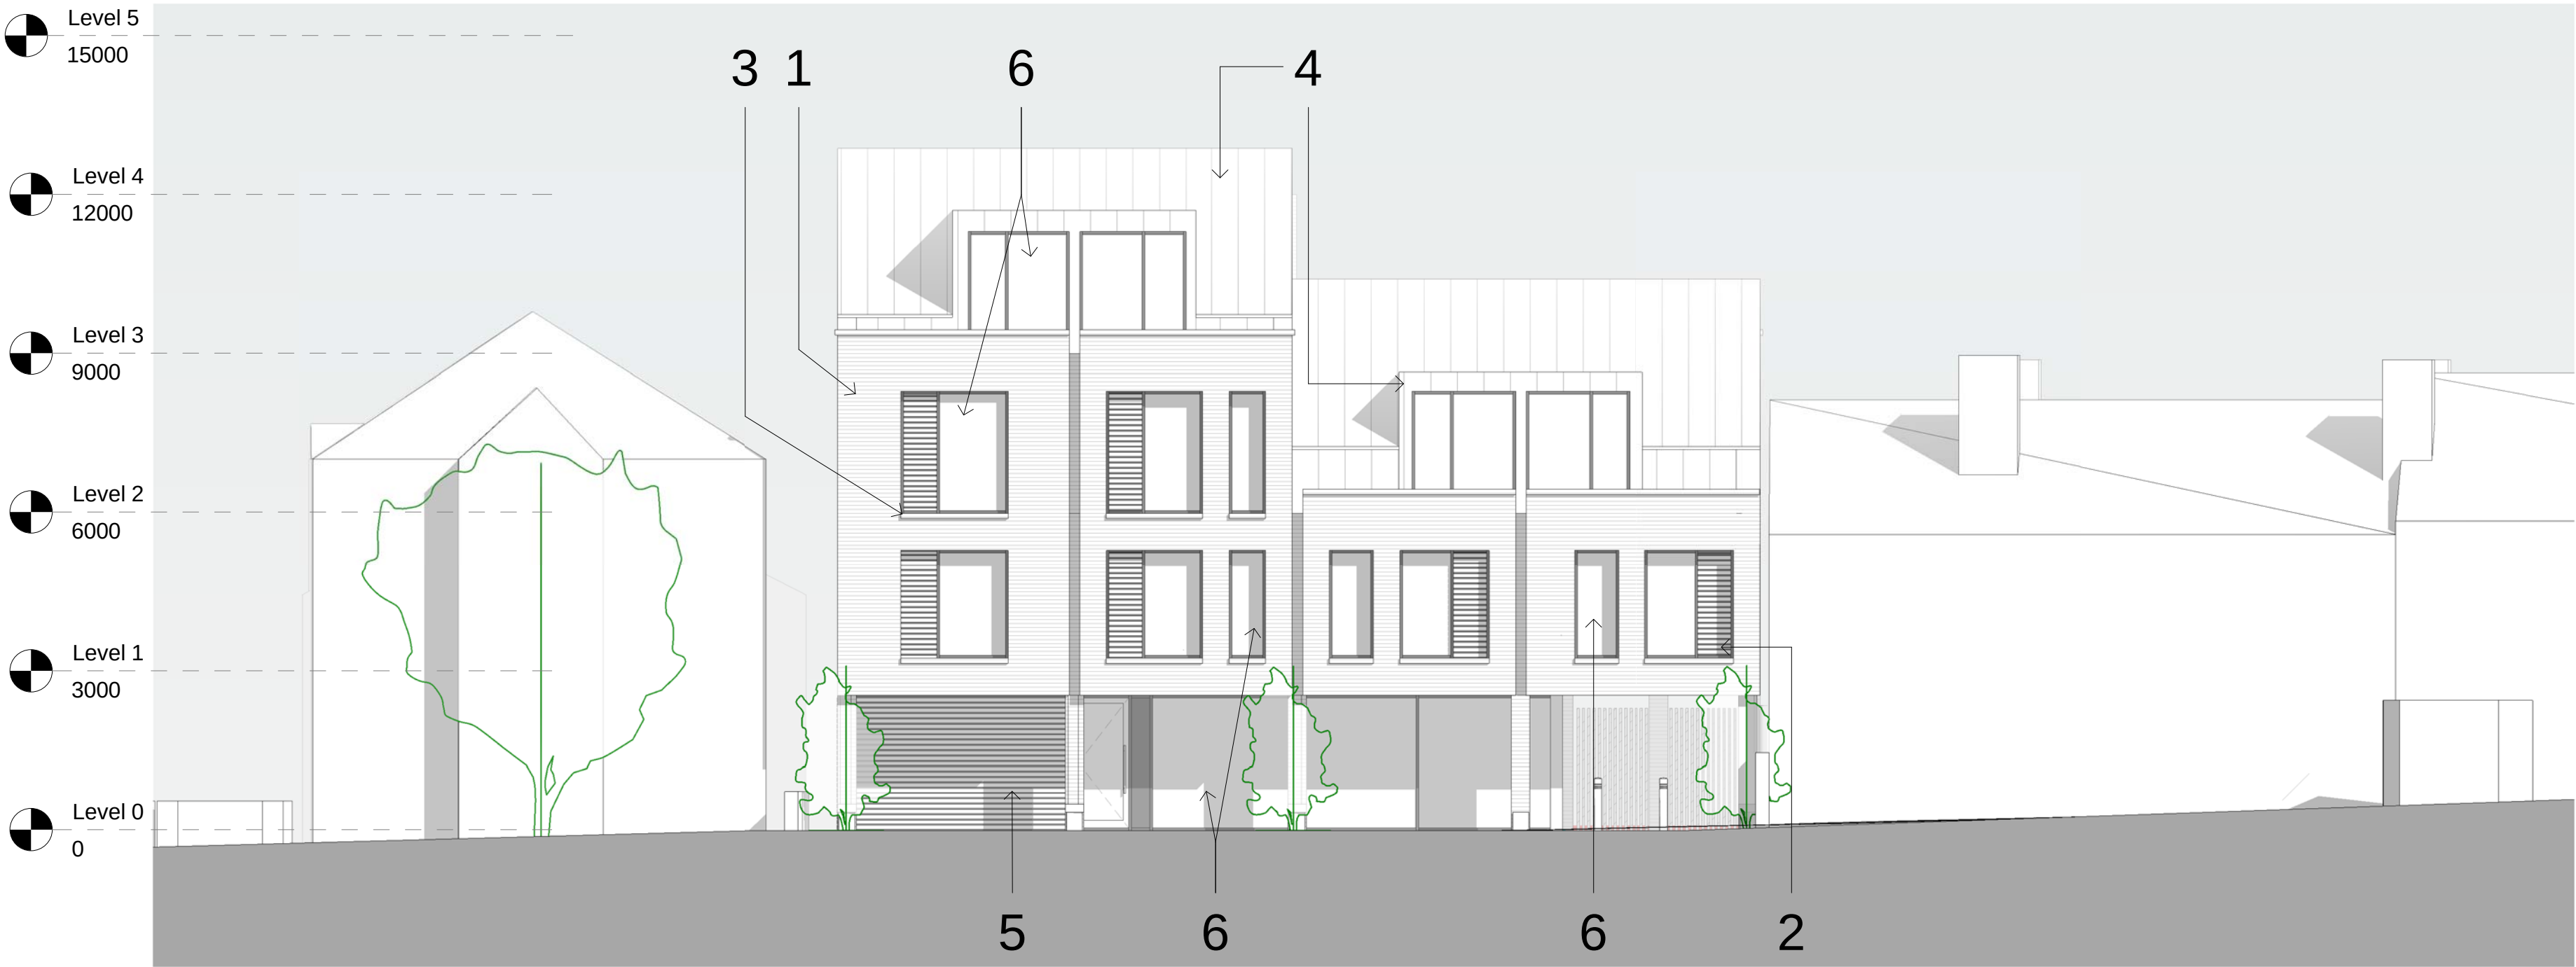

Silver Street Elevation
1 : 100



dwg status:				
PLANNING				
C	Design Panel amendments	14.11.16	P	
B	General update. Planning Issue	02.09.16	O	
A	General update and drawing re-formatted to suit RBC application requirements.	10.06.16	J	
			H	
			J	
			H	
Rev	Description	Date	By	Chk

Chamberwell Investment Services Ltd

oea

oconnell east architects
63 Newton Street, Manchester, M1 1ET
t: 0161 658 9380 f: 0161 653 1638

dwg title:	Proposed Elevations - Sheet 1		
job title:	79 Silver Street, Reading		
scale:	1 : 100	@ A1	drawn: JG
date:	03/04/2017	job no: 1609	
dwg no:	1609_PL_201	rev: C	