



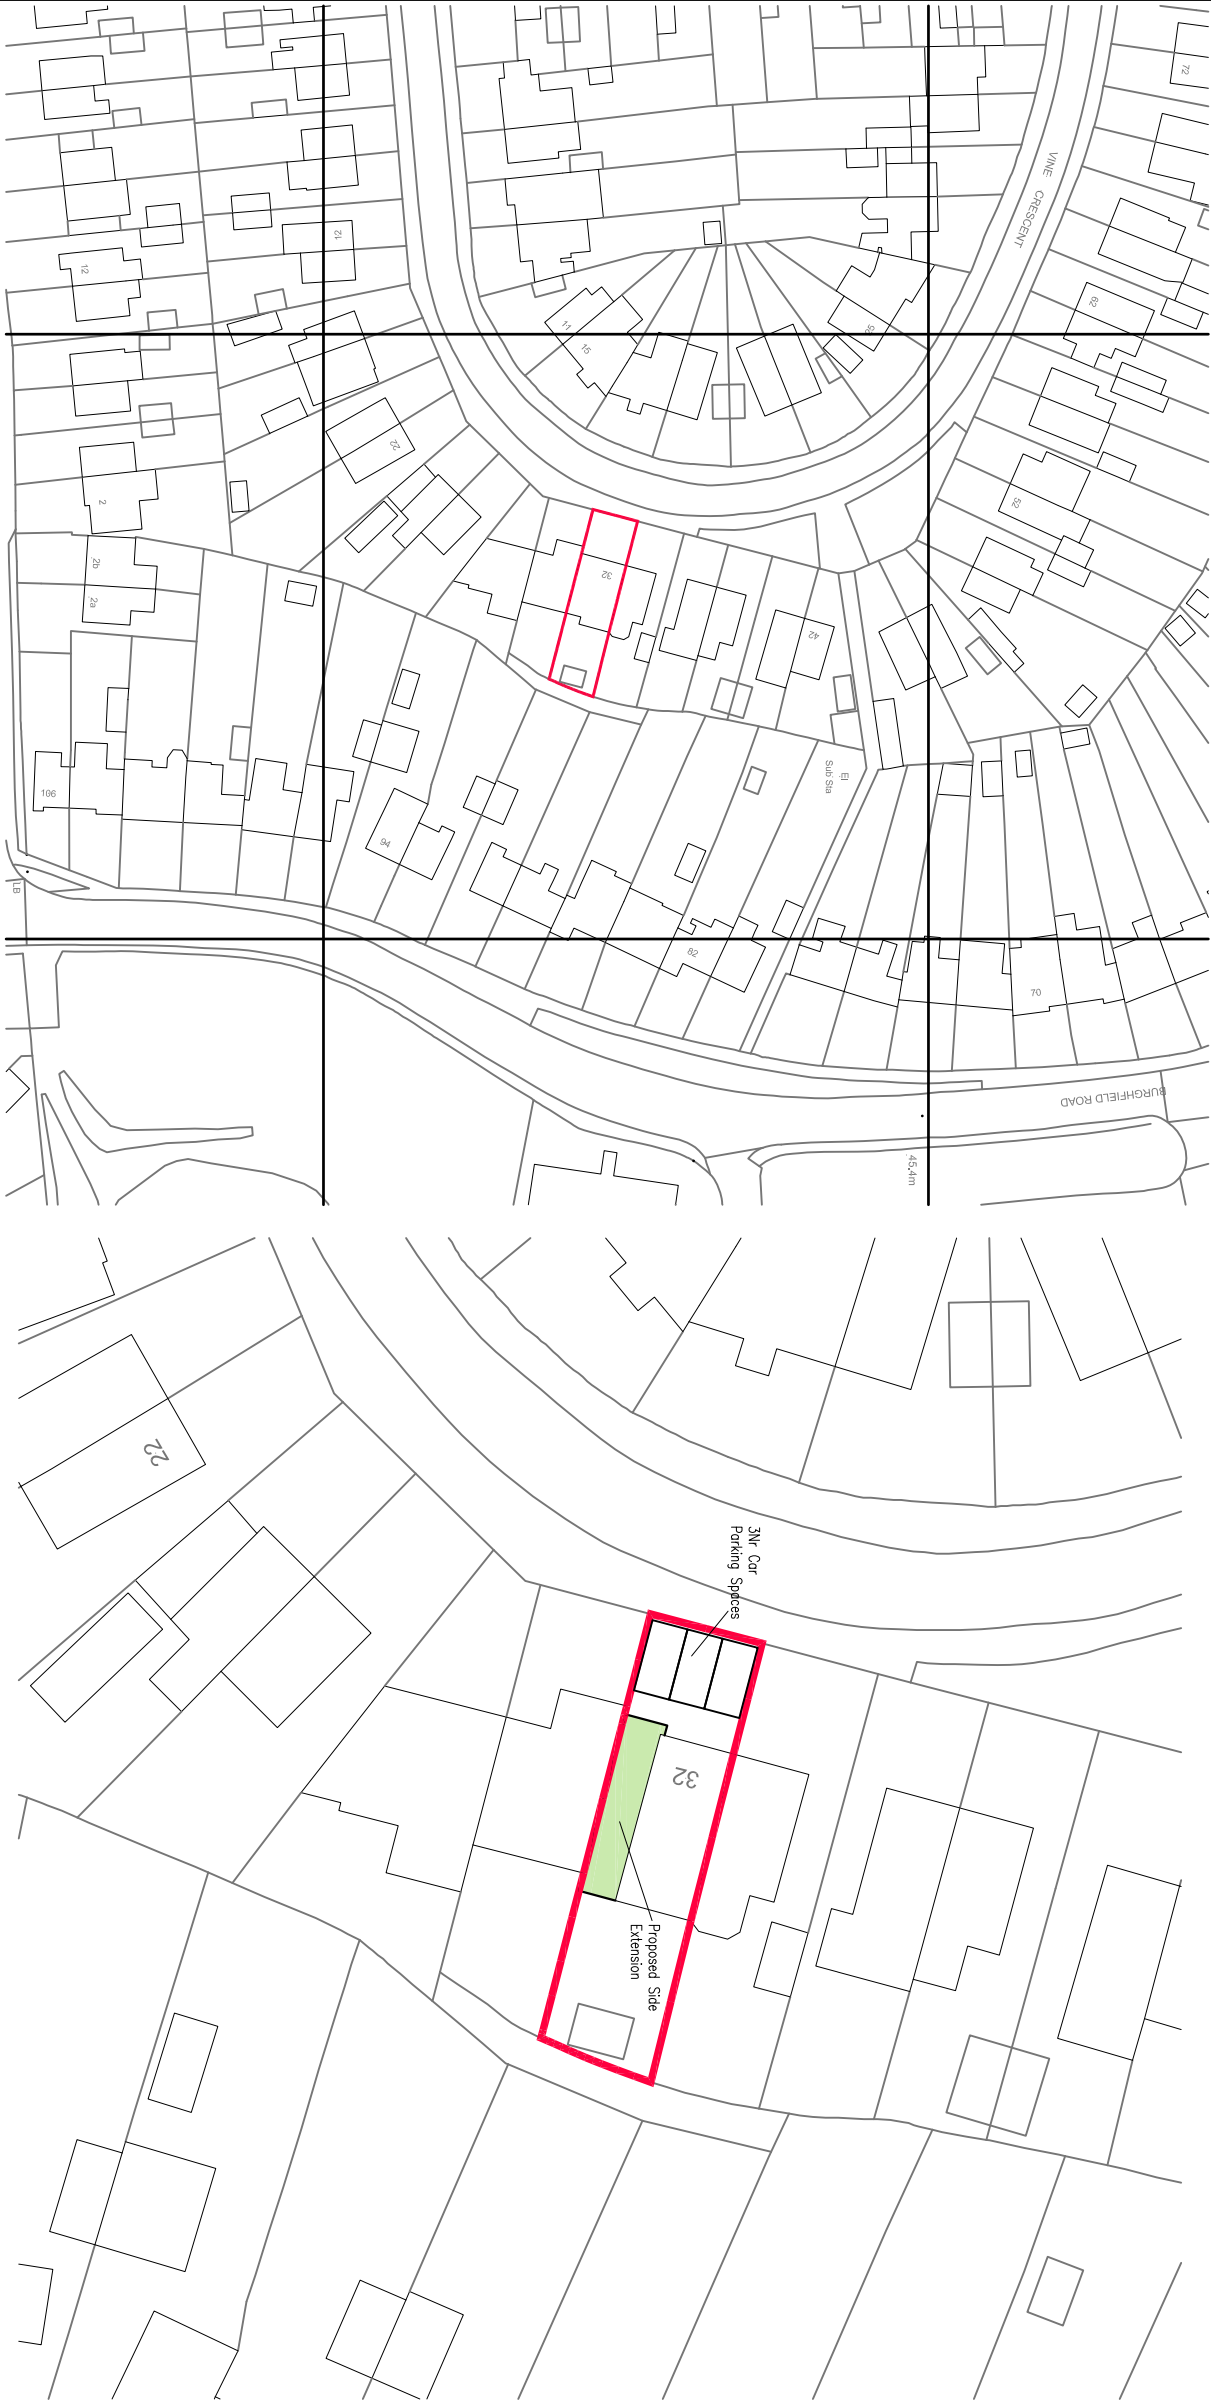

Crown Copyright and database rights 2017 OS 100019980

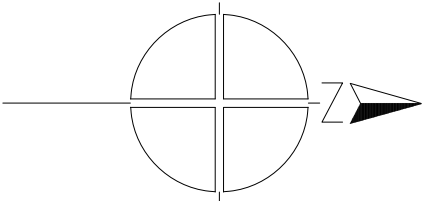

Barrie P Smith Ltd
8 Bloomfield Drive, Bracknell, Berkshire RG12 2JW
Tel: 01344 309050
email: barrie@barriepsmith.com

Drawing Status: Planning Application

Drawing No: P257-0417/PA005

Rev:	Date:	Description:	Drawn by:	Checked by:
Scale:	1:100 @ A3	Date:	04/07/2017	
Drawn By:	BPS	Checked By:		

Client: Fast Track Services (Southern) Ltd
Mr & Mrs Mace

Project: 32 Vine Crescent, Calcot, Reading.
RG30 3LU - Proposed Side Extension

Drawing Title: Site Location & Block Plans