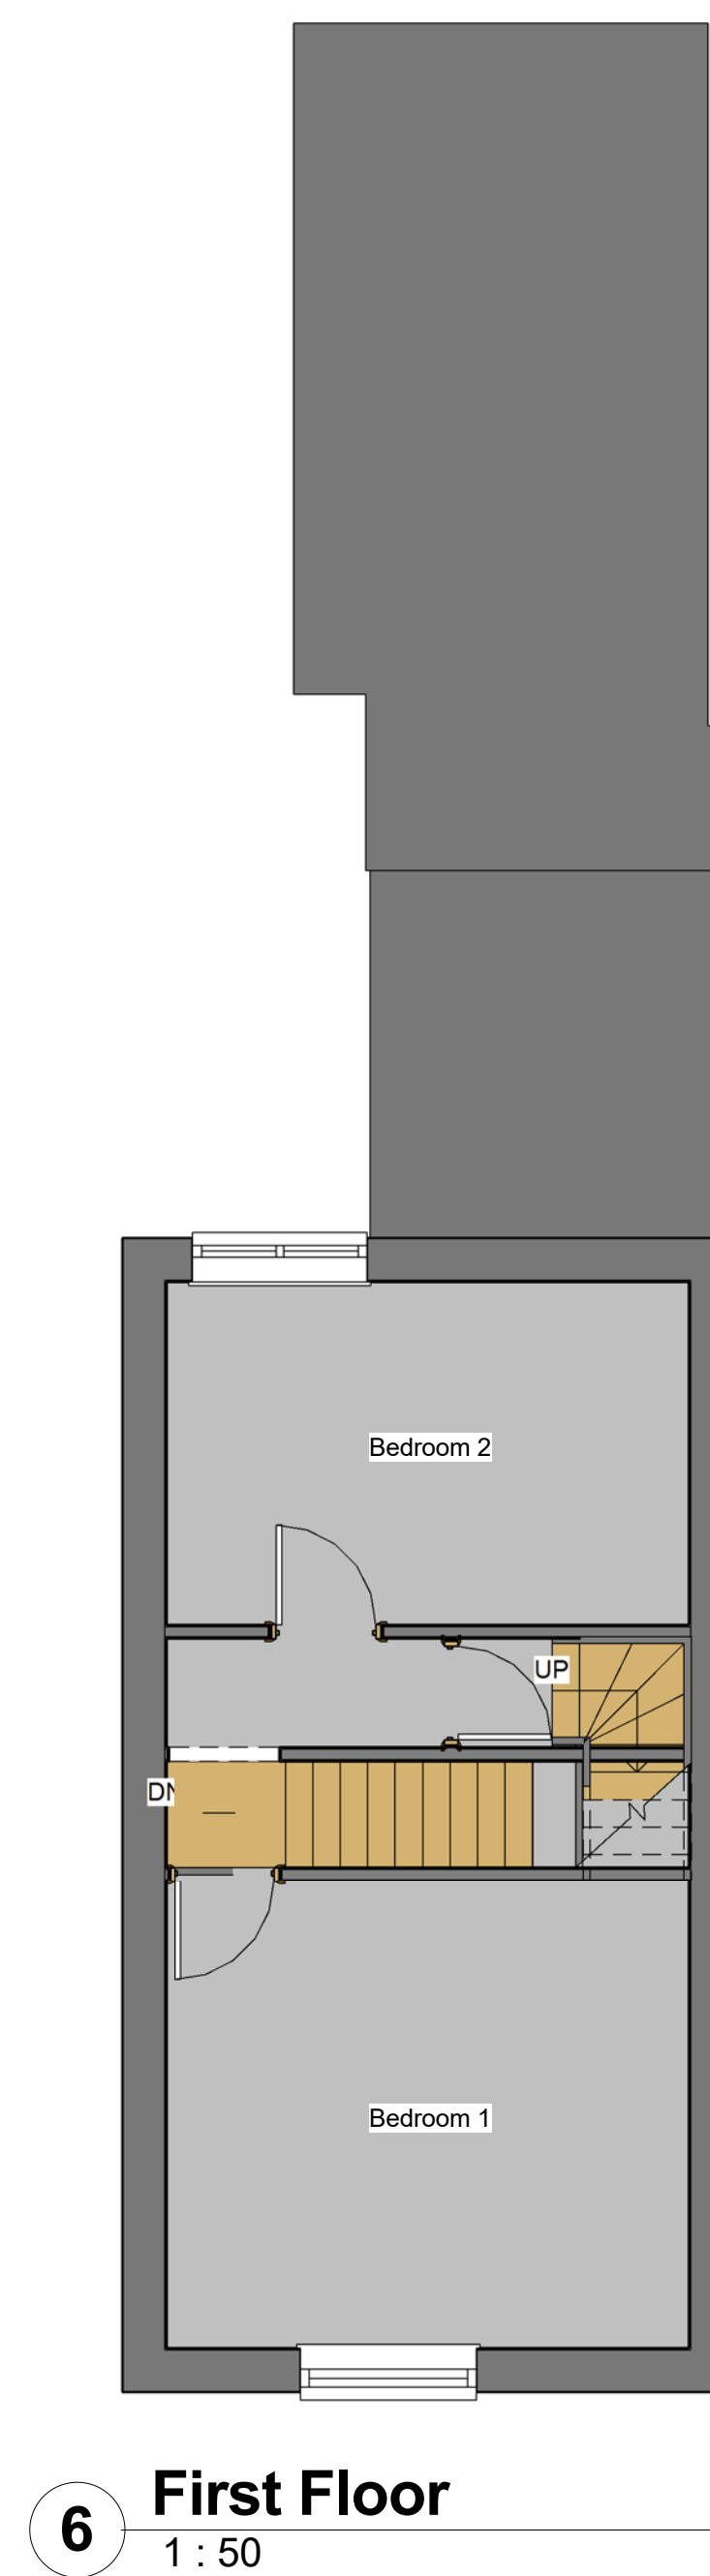
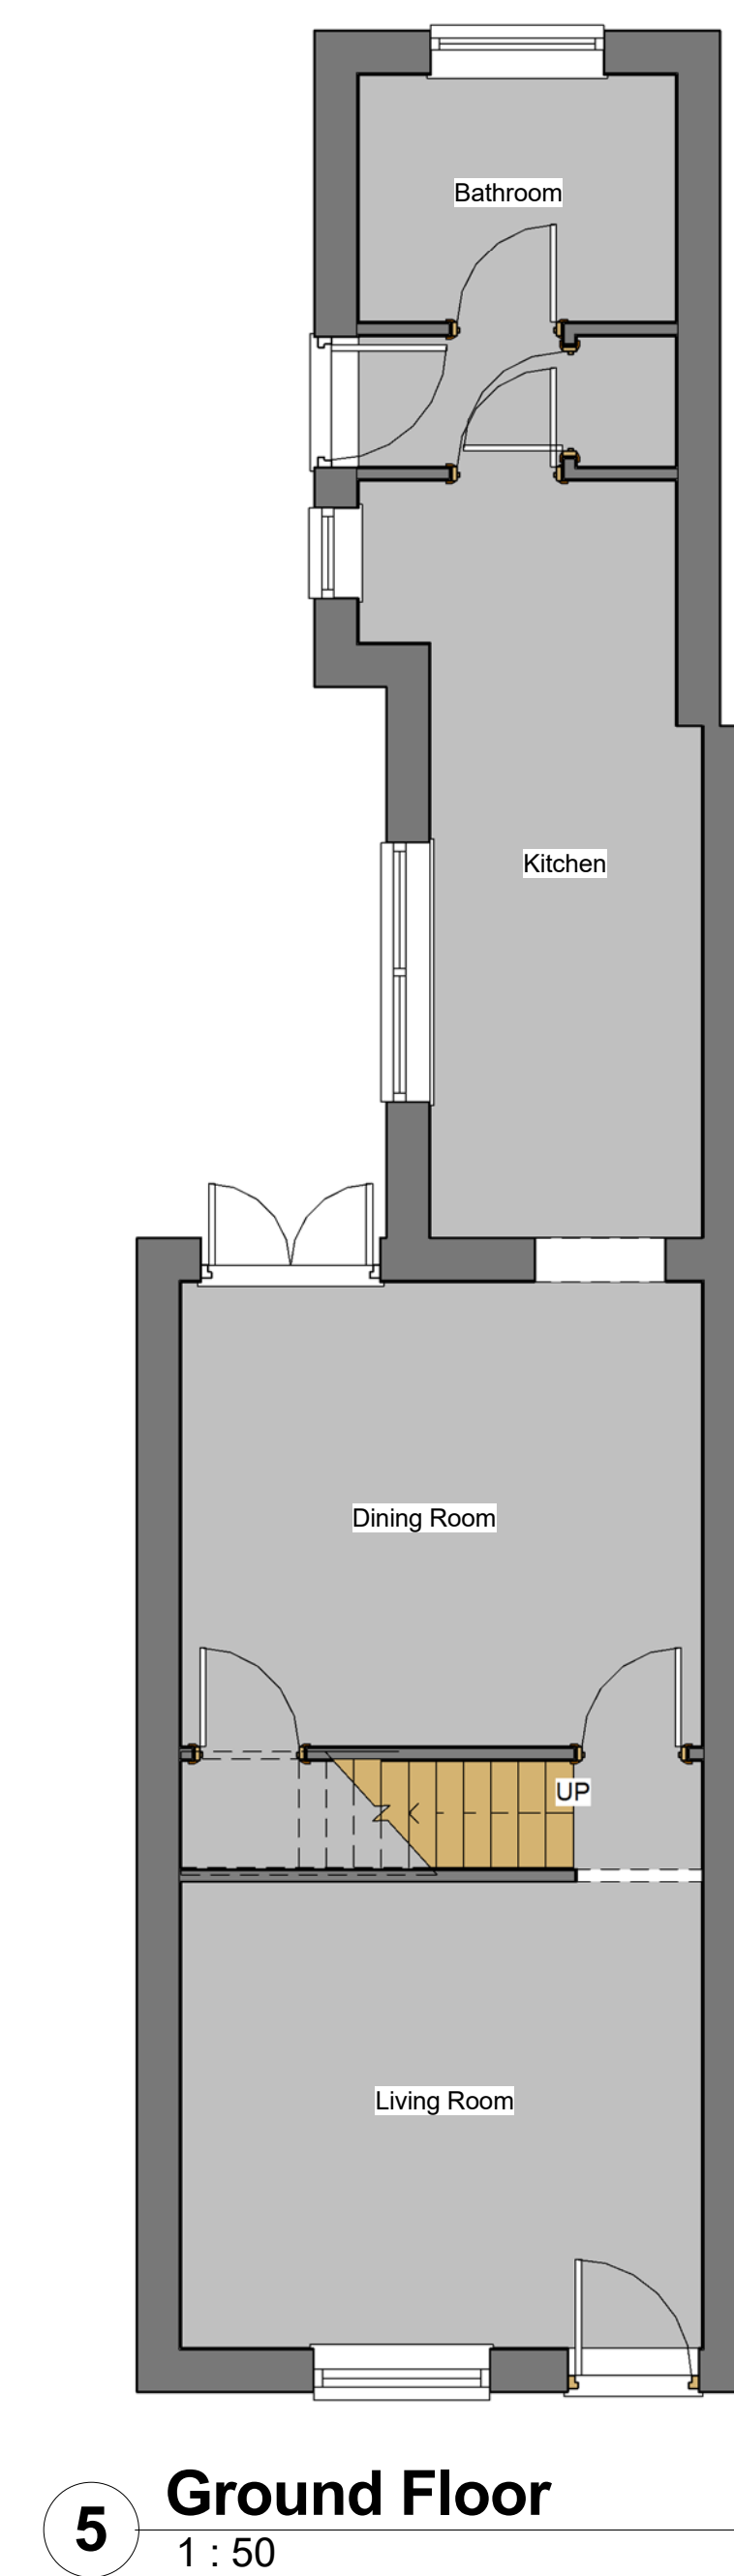
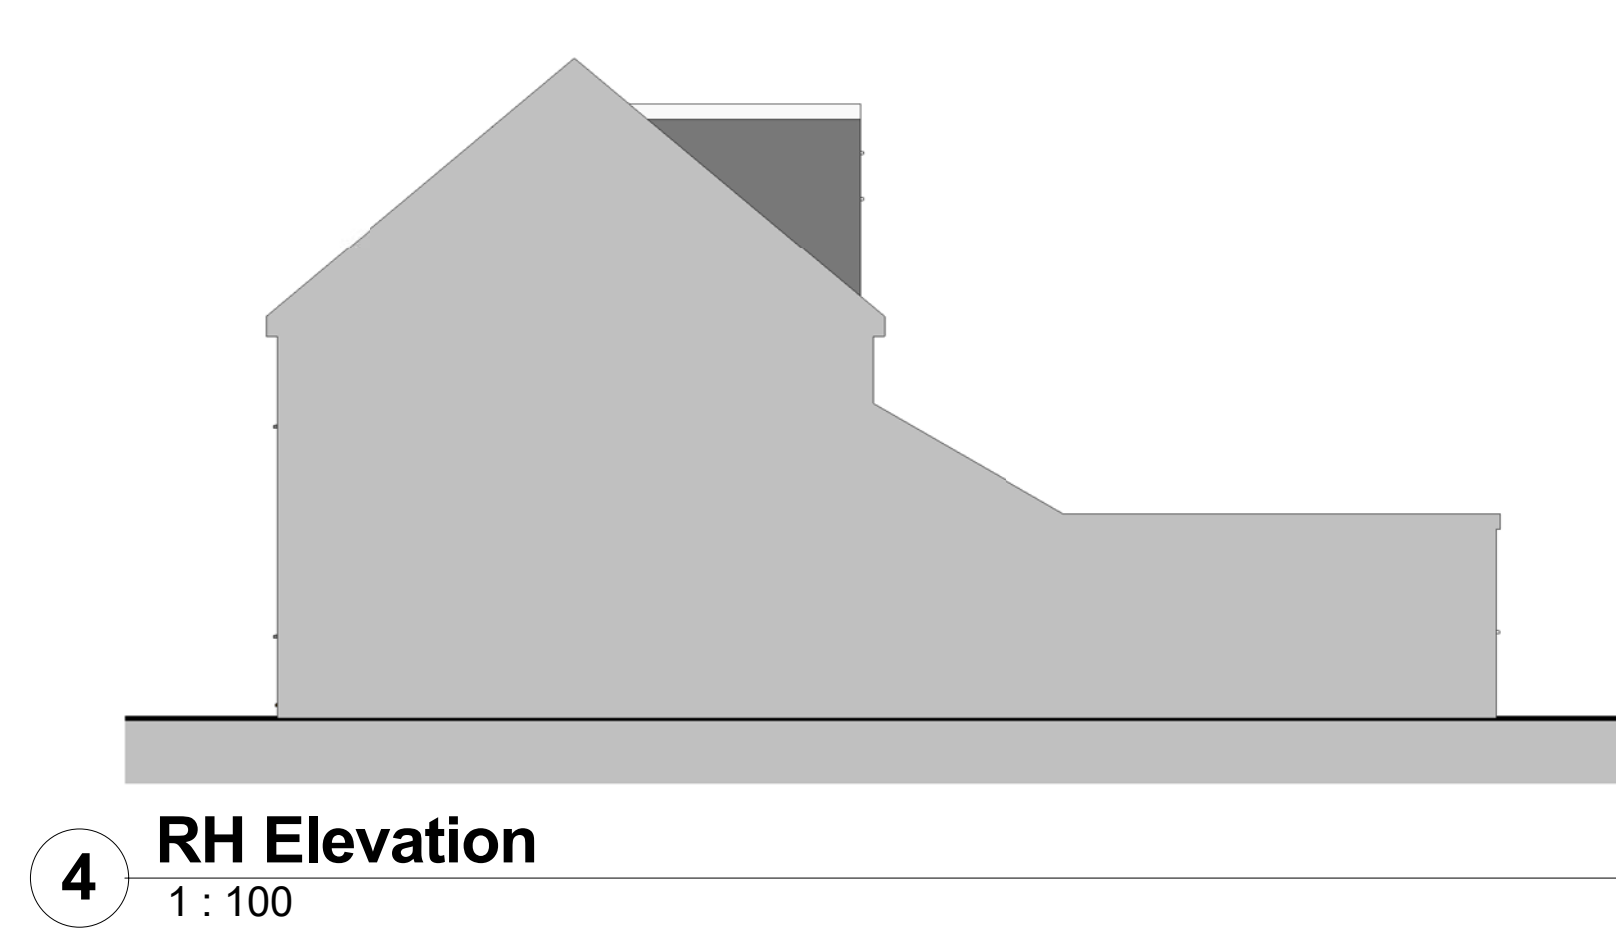
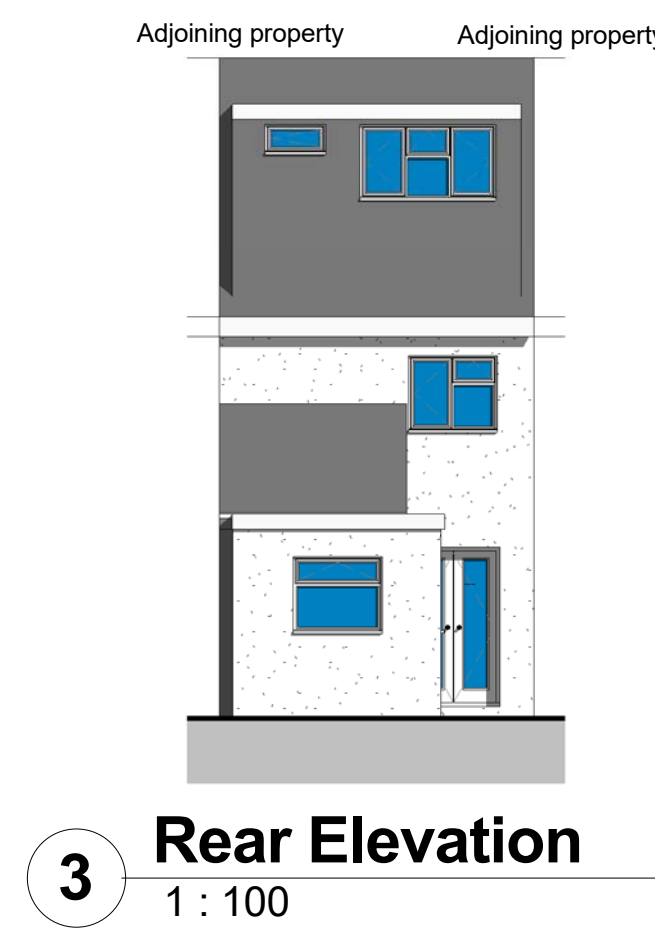
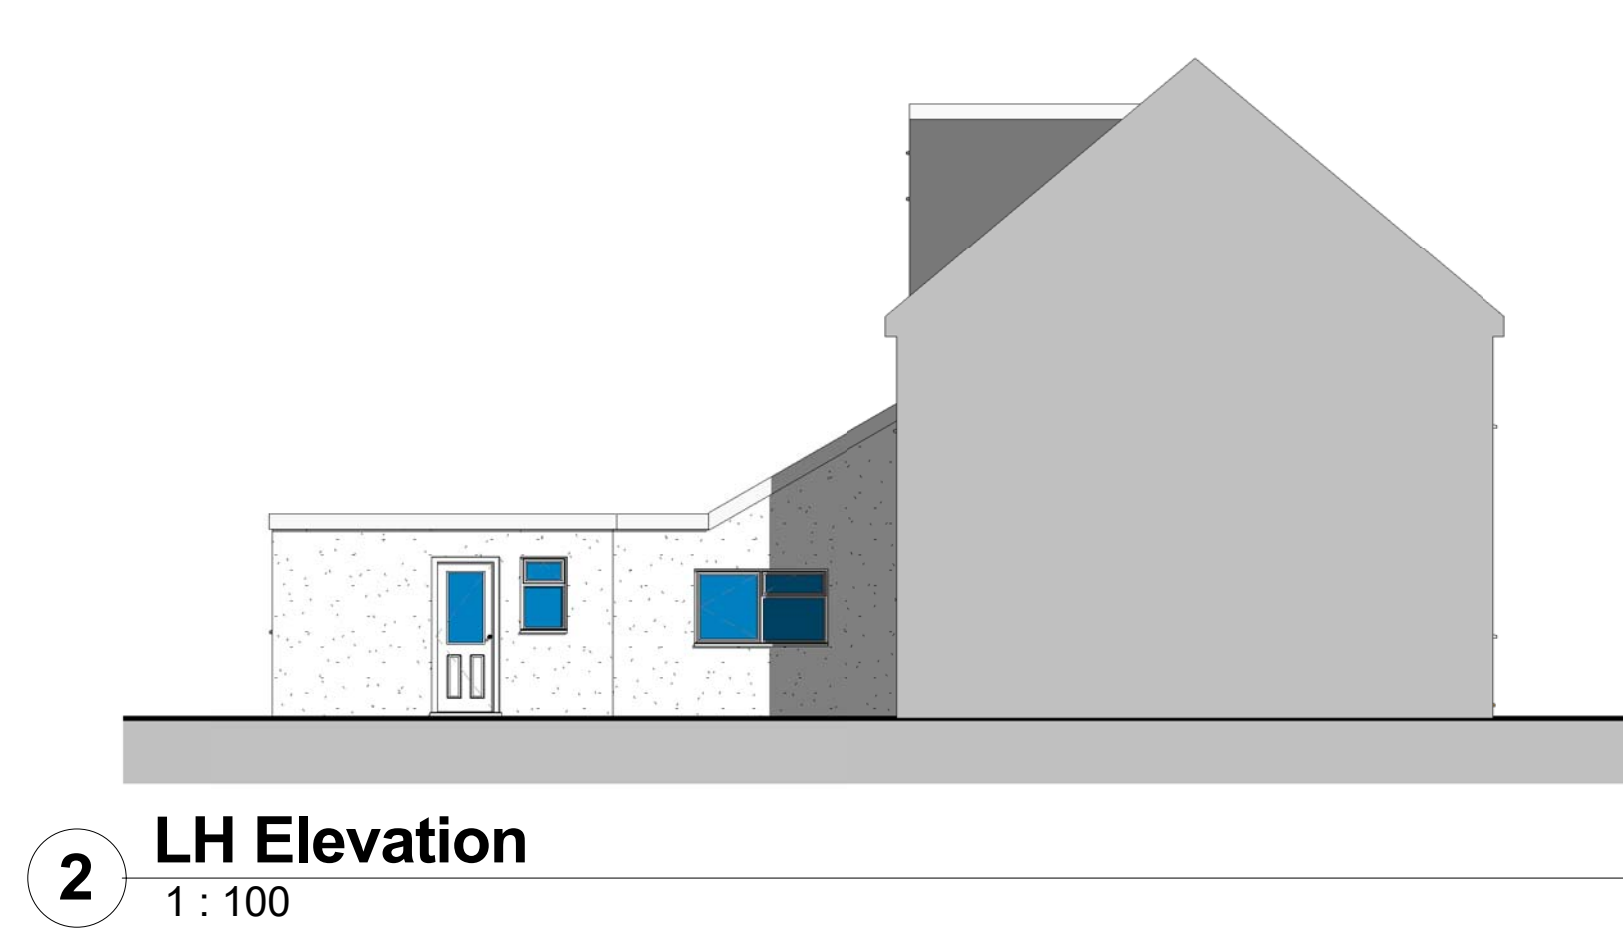


NOTES:

This drawing is to be read in conjunction with
all relevant Architects and Engineers drawings

Only figured dimensions are to be used for construction

All dimensions are to be verified on site prior to work commencing

[illegible]

29 Cardiff Road

Existing

Project number	2017-355
----------------	----------

Date	01.03.17
------	----------

Drawn by **Brian Strong**

101

Scale @ A1	As indicated
------------	--------------