


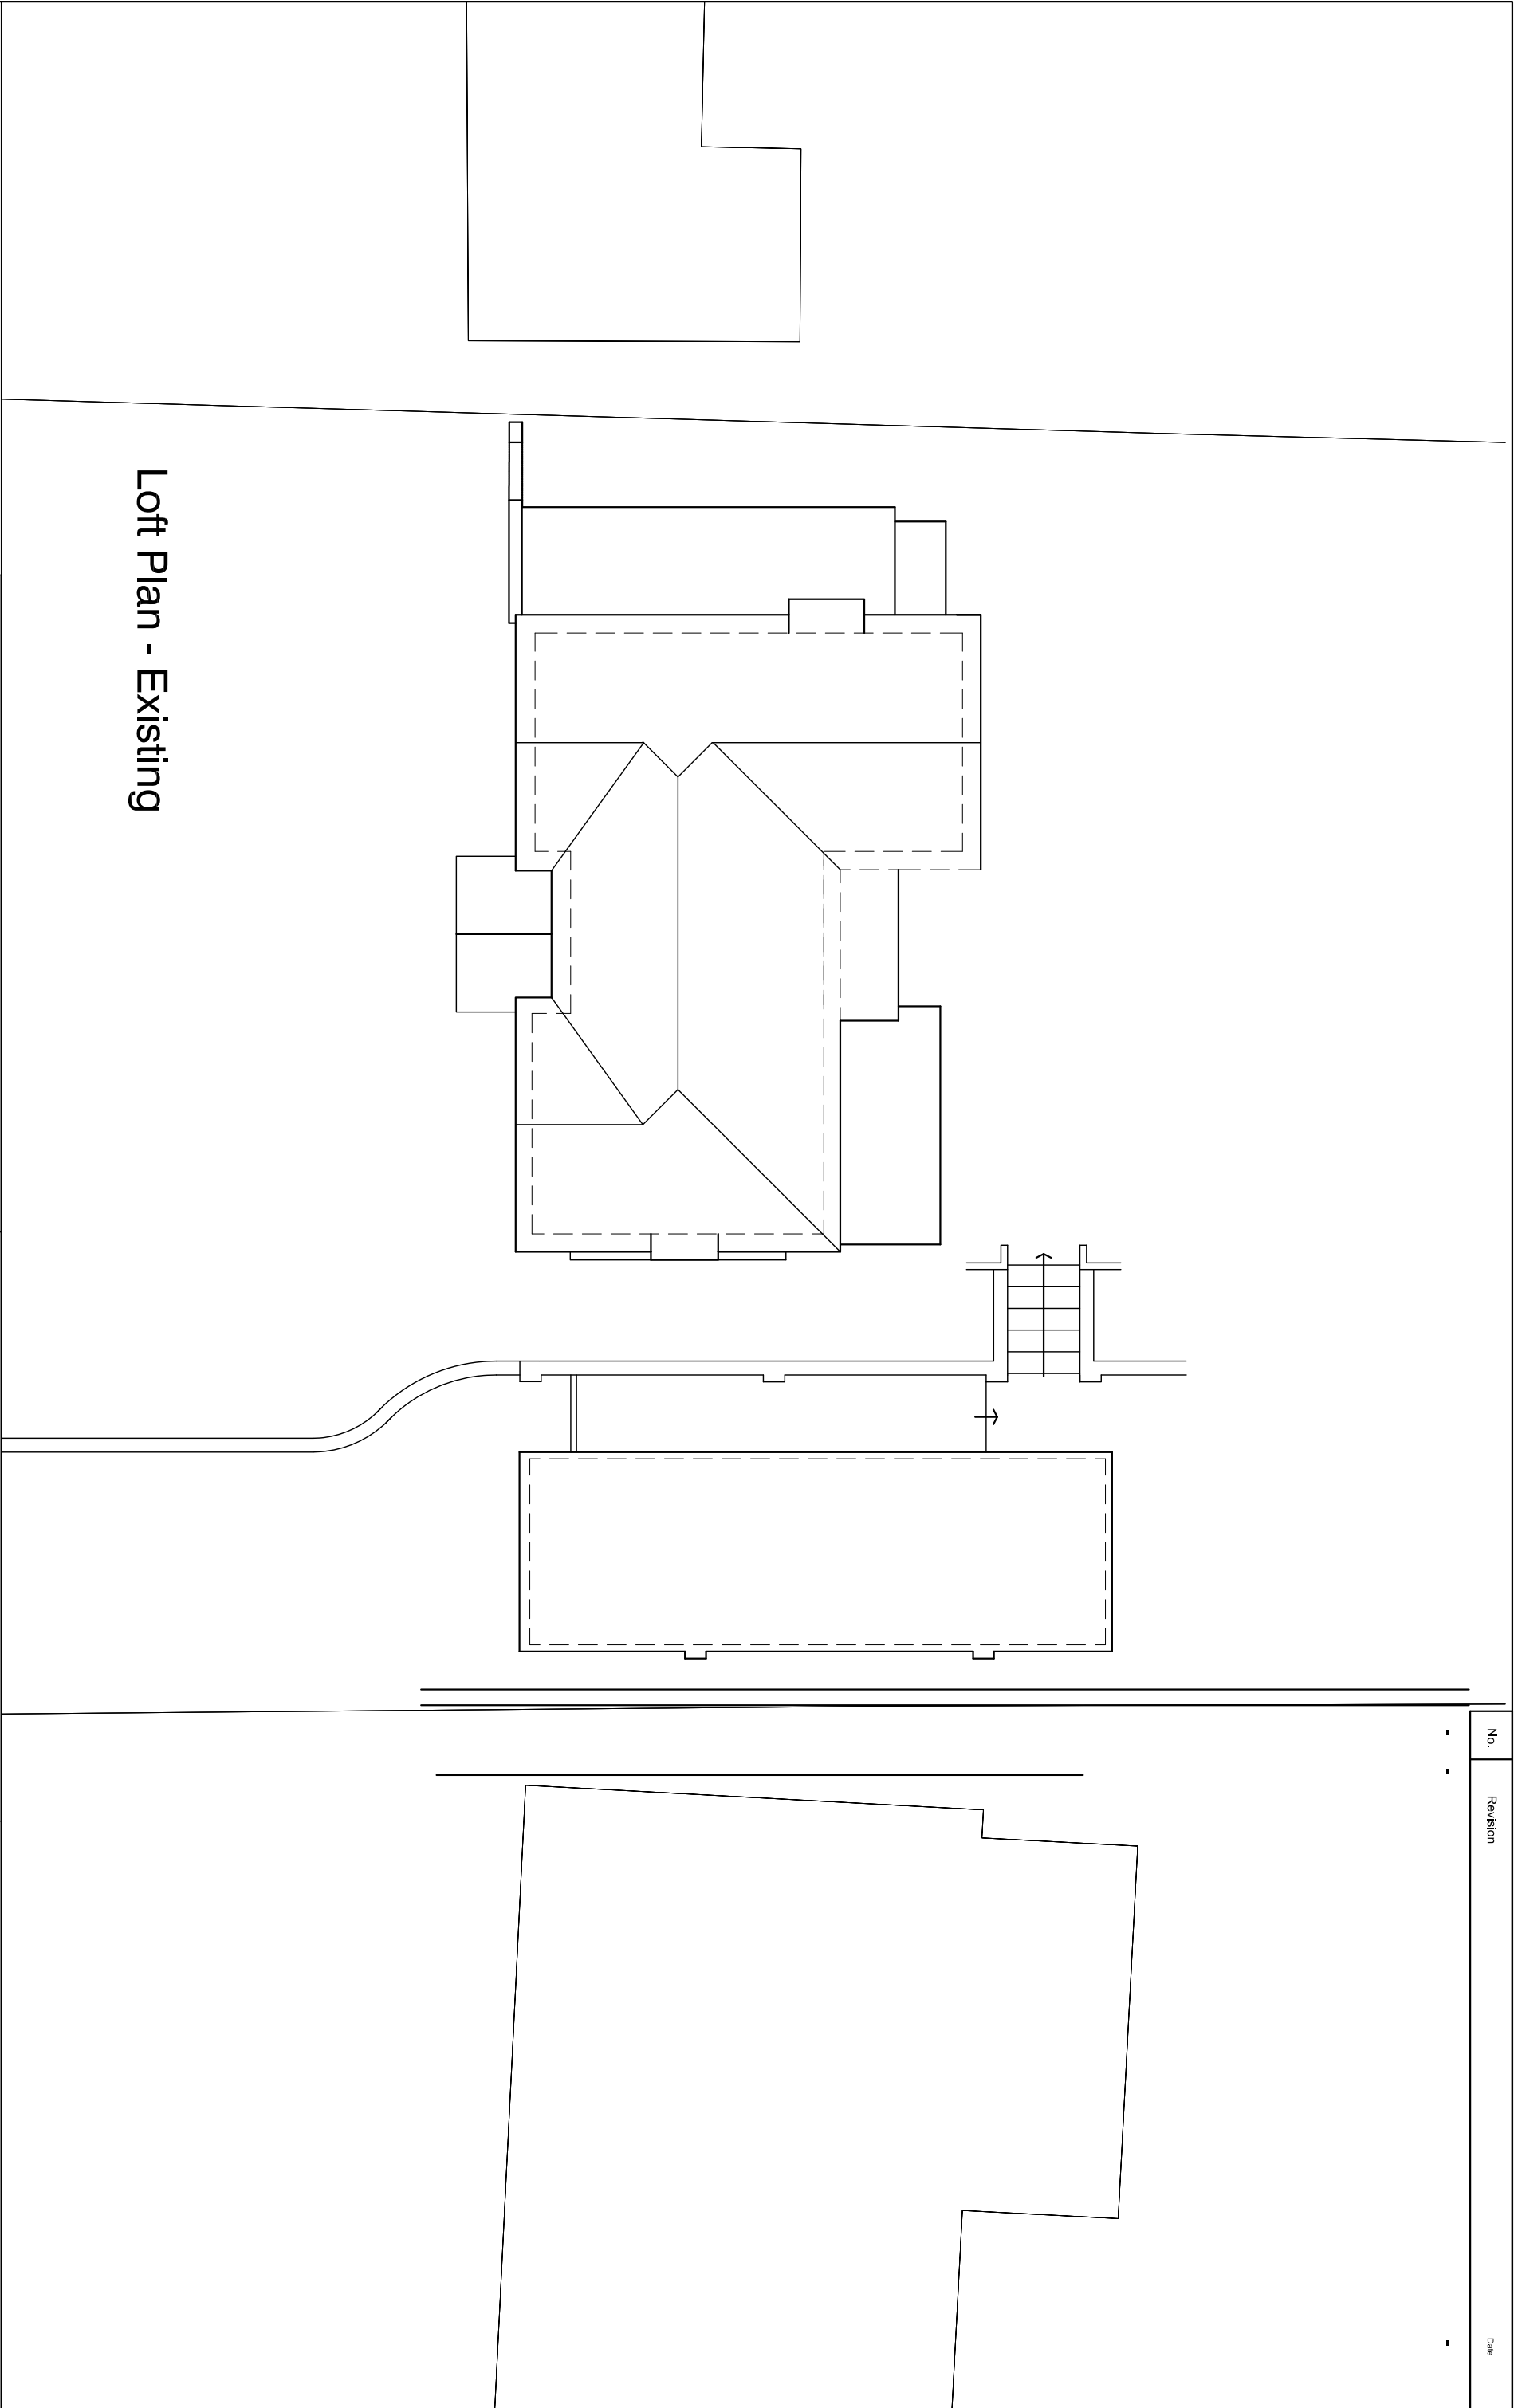

Loft Plan - Existing

