



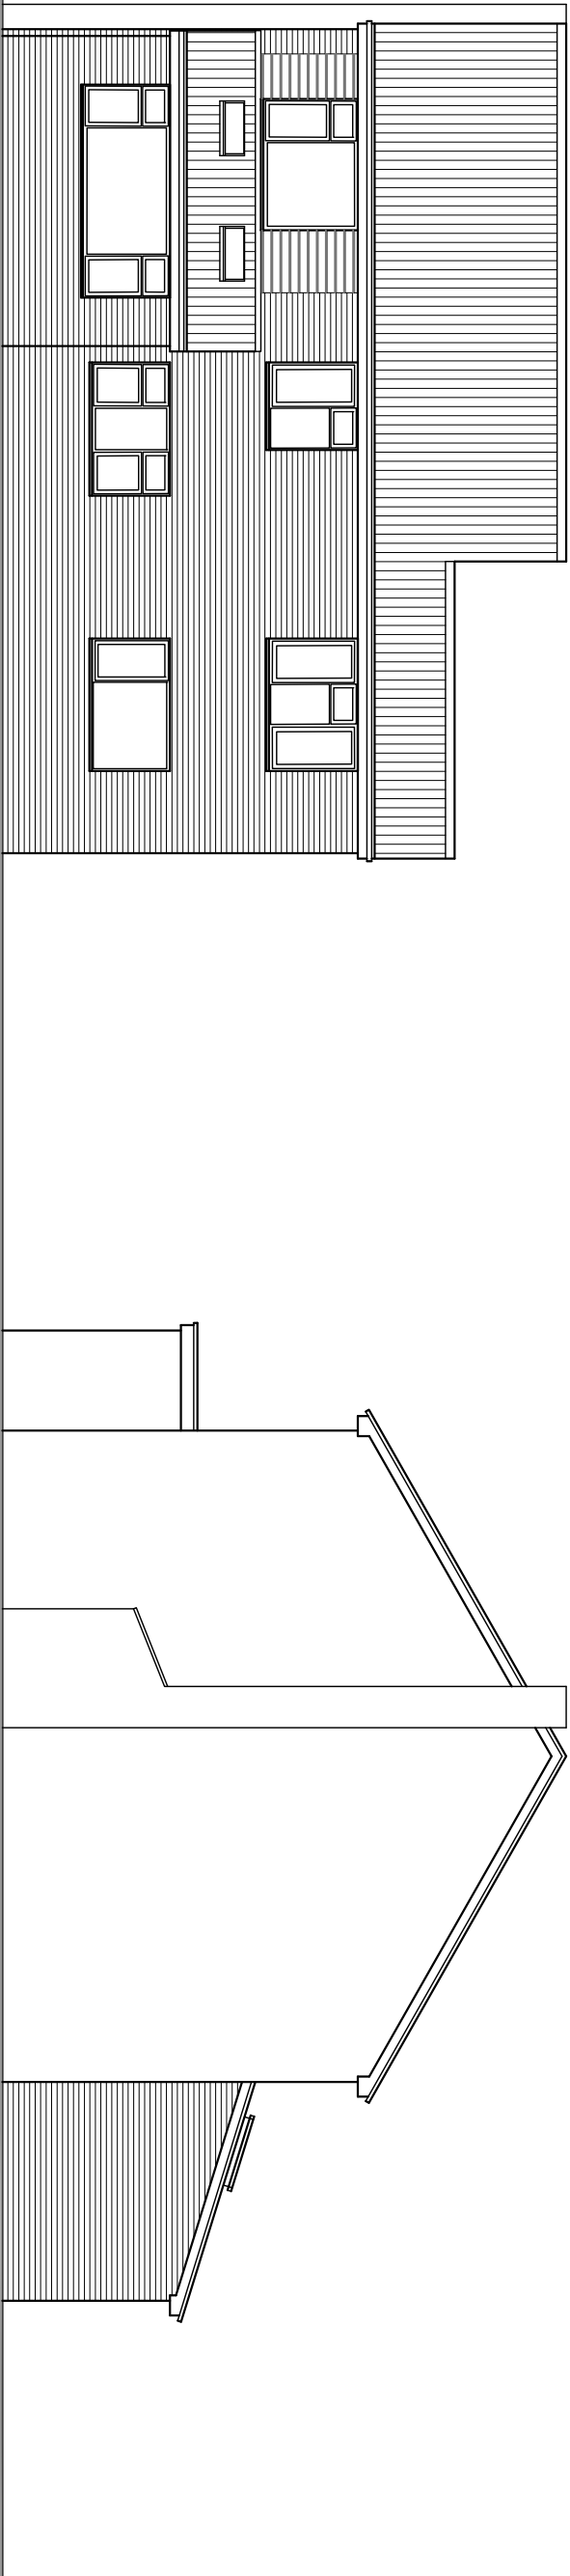


rear


side

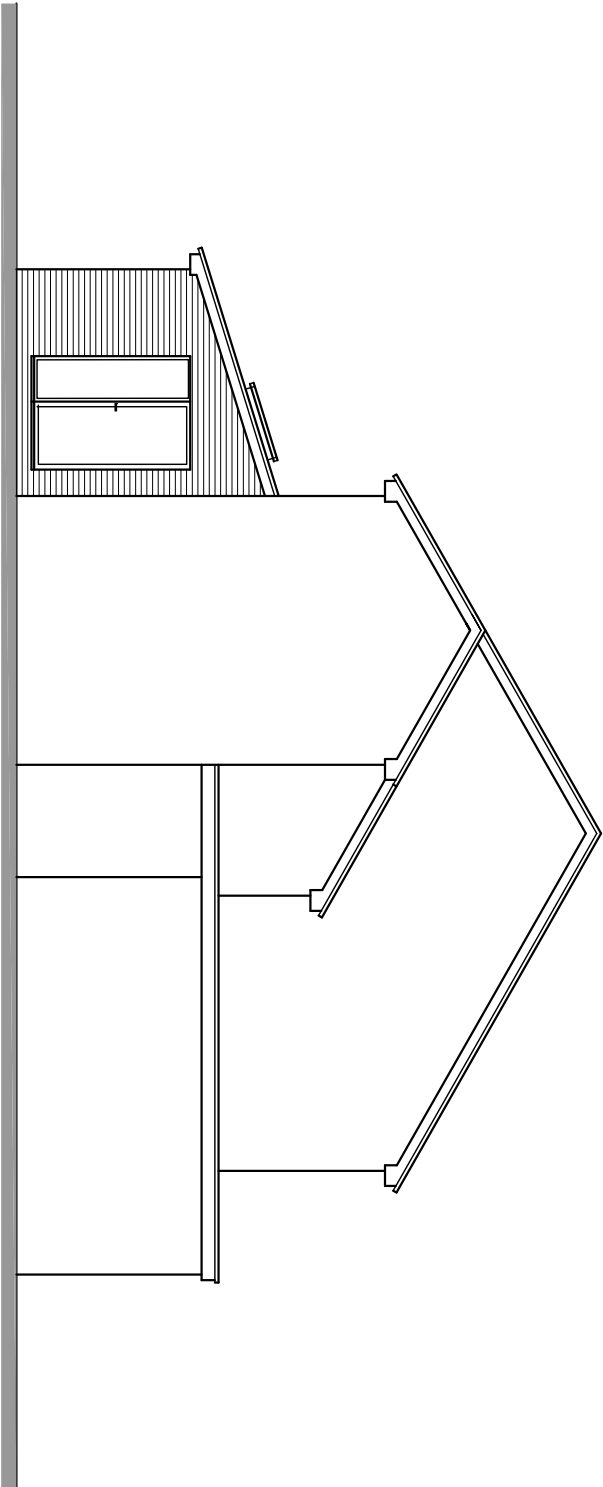

side

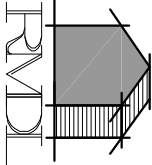

RAMMURTI DESIGN LTD
ARCHITECTURAL & PLANNING SERVICES
268 TILGHURST ROAD, READING RG30 2NE
TEL/FAX: 01189510628 MOB: 07799883574

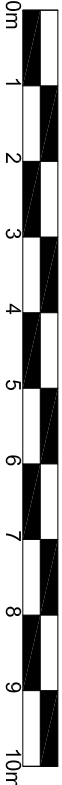

Proposed Single Storey Rear extension to rear elevation
at 15A WhiteKights Road, Reading RG6 7BY
for Mr & Mrs Islam

PROPOSED ELEVATIONS
Scale: 1/100
Date: May 2017
WK:005 Rev -