


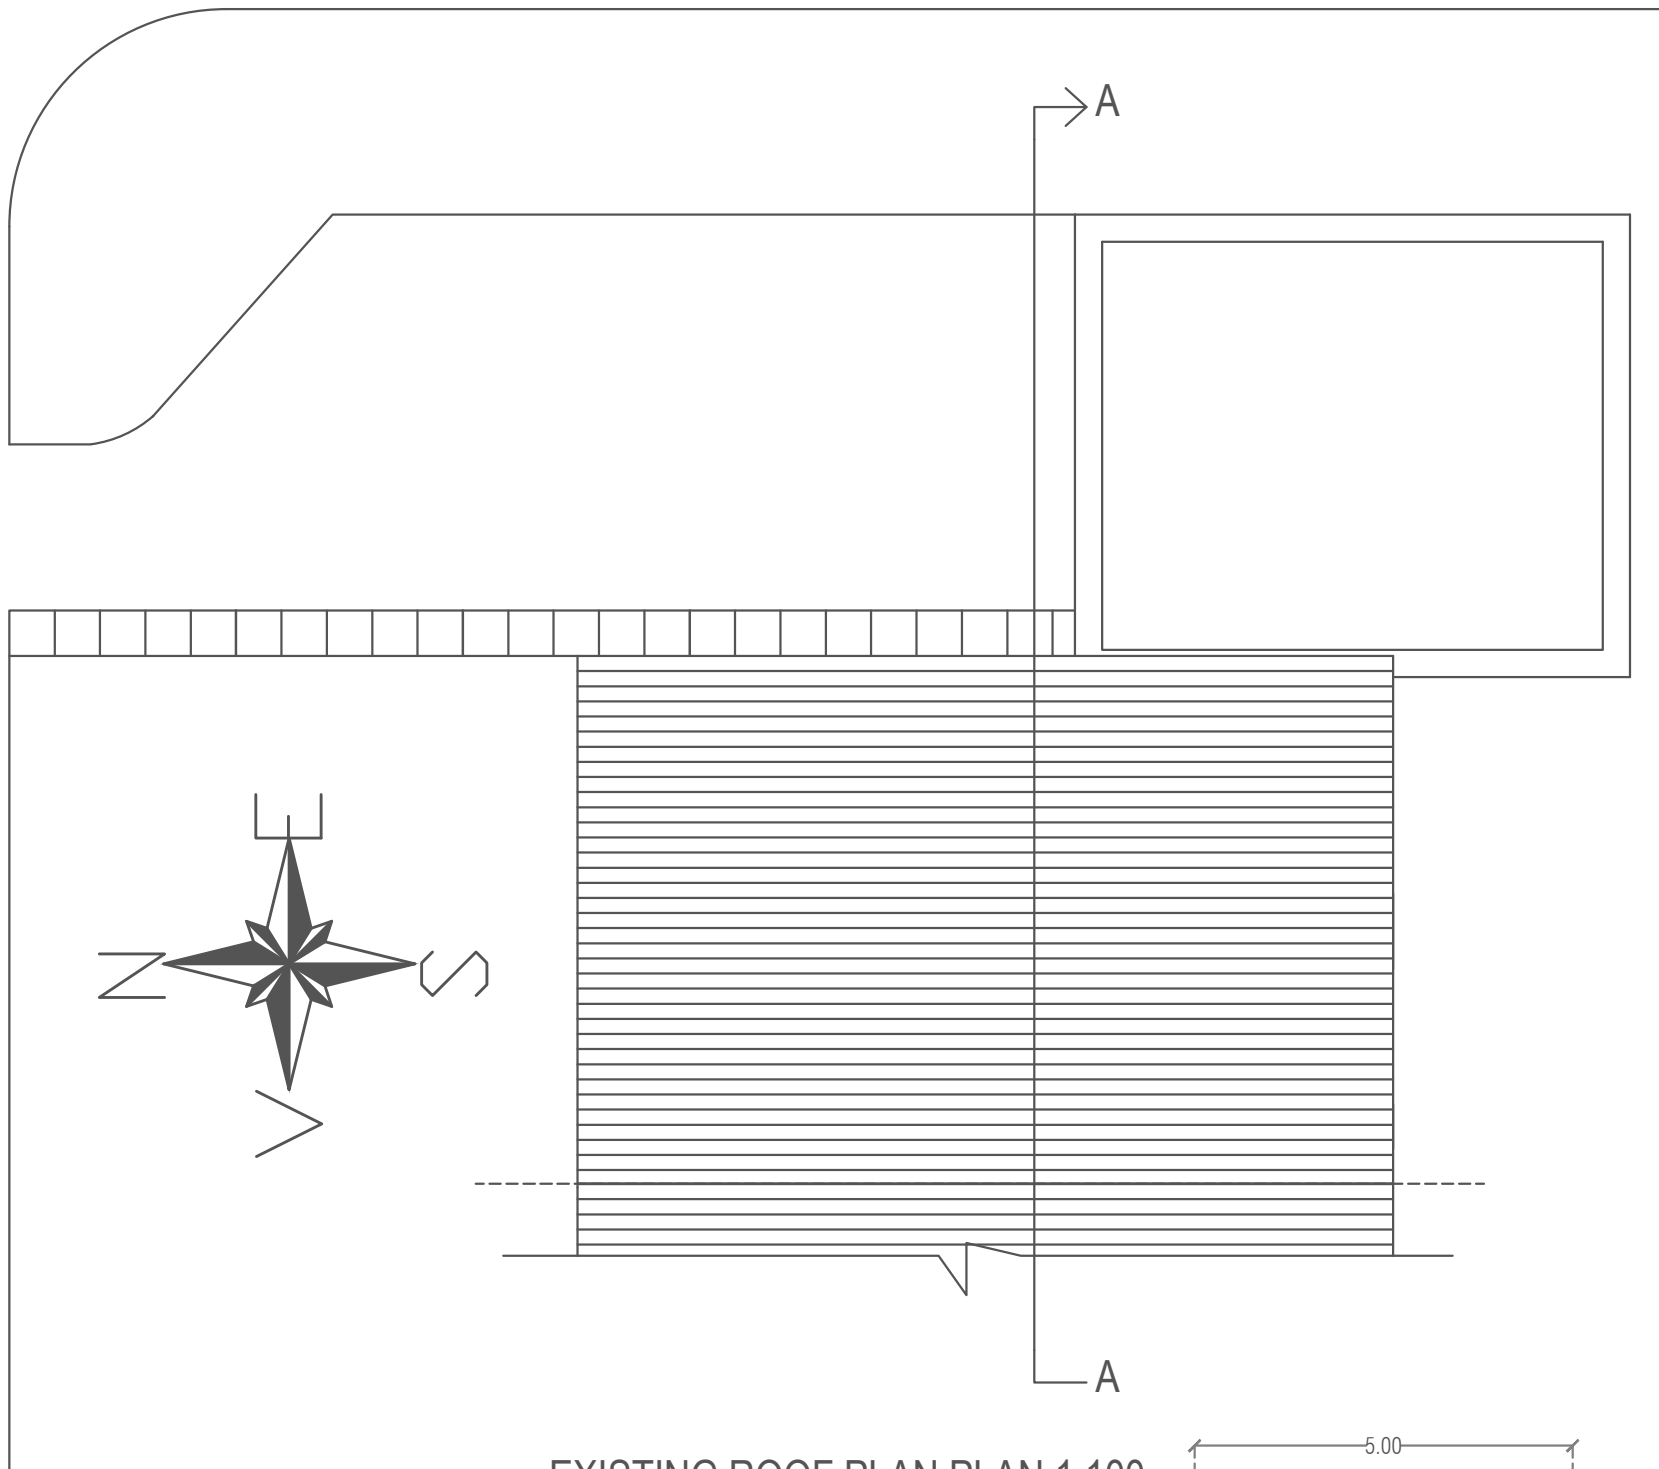

EXISTING ROOF PLAN PLAN 1:100

