


Rev.	Date	Note	Author	Checked

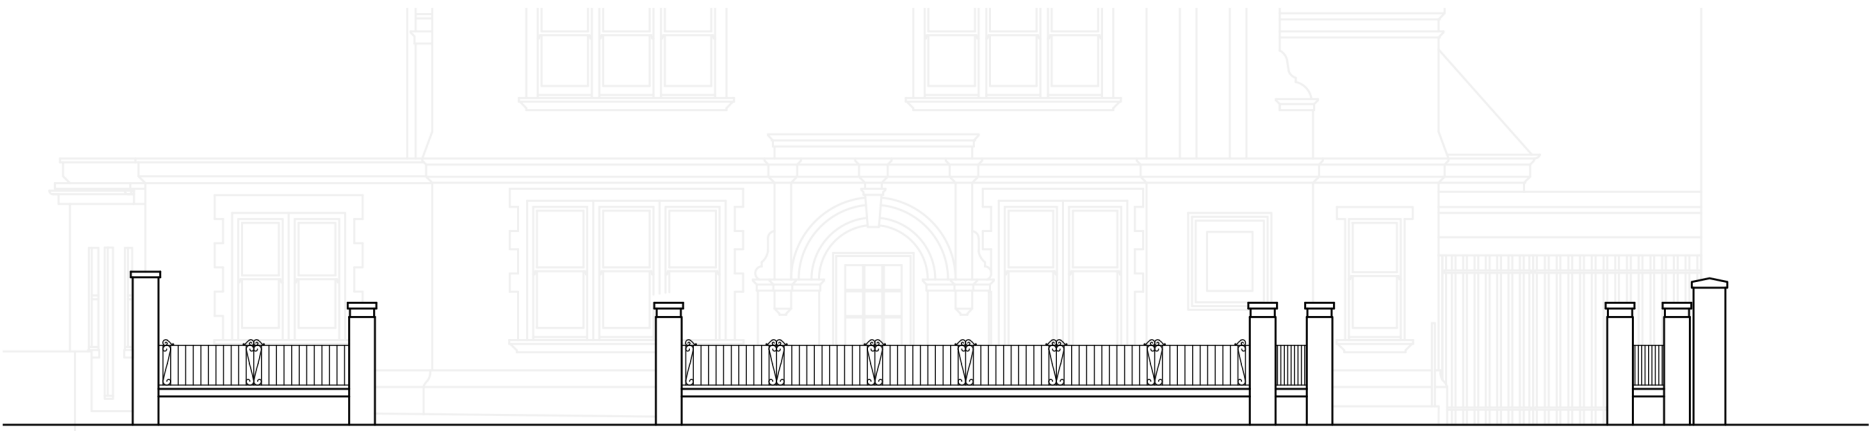

PROPOSED SOUTH BOUNDARY WALL ELEVATION



EXISTING SOUTH BOUNDARY WALL ELEVATION



Project	CHANGE OF USE 8 BATH ROAD READING RG1 6ND				Drawing	EXTG & PROPD BOUNDARY WALL ELEVS					
					Job-Dwg Number	16009-PL-16			Rev.	-	
Client	TURNER ESTATES / MICHAEL BISSELL				WESTON + CO ARCHITECTS Watlington House 44 Watlington Street Reading, RG1 4RJ T. 0118 375 0252 www.weston-co.com						
Status	PRELIMINARY PLANNING										
Scale	1/100		Sheet Size							A3	
Author	MW	Checked	CTW	Date						09/01/2017	