



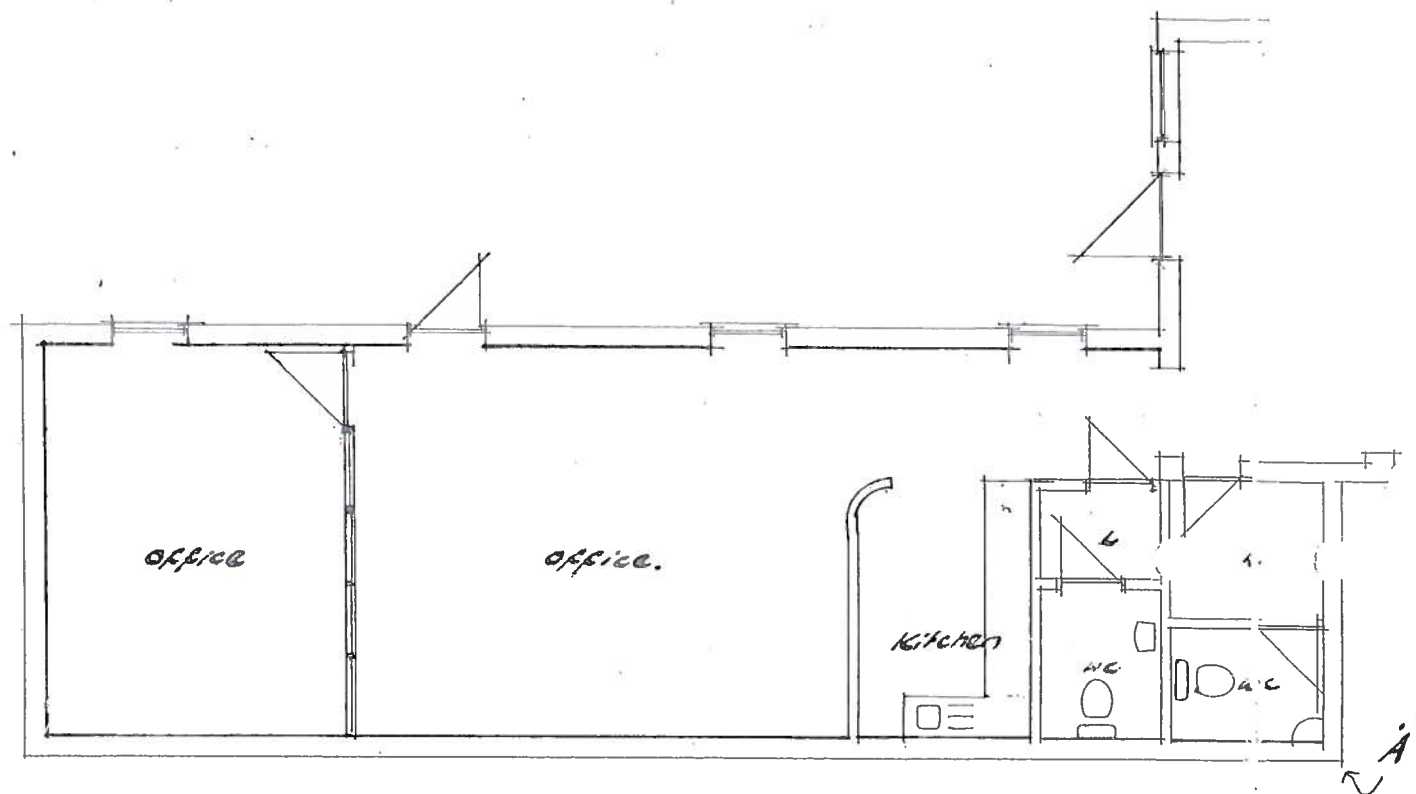

17 08 16

READING BOROUGH COUNCIL
22 MAY 2017
PLANNING

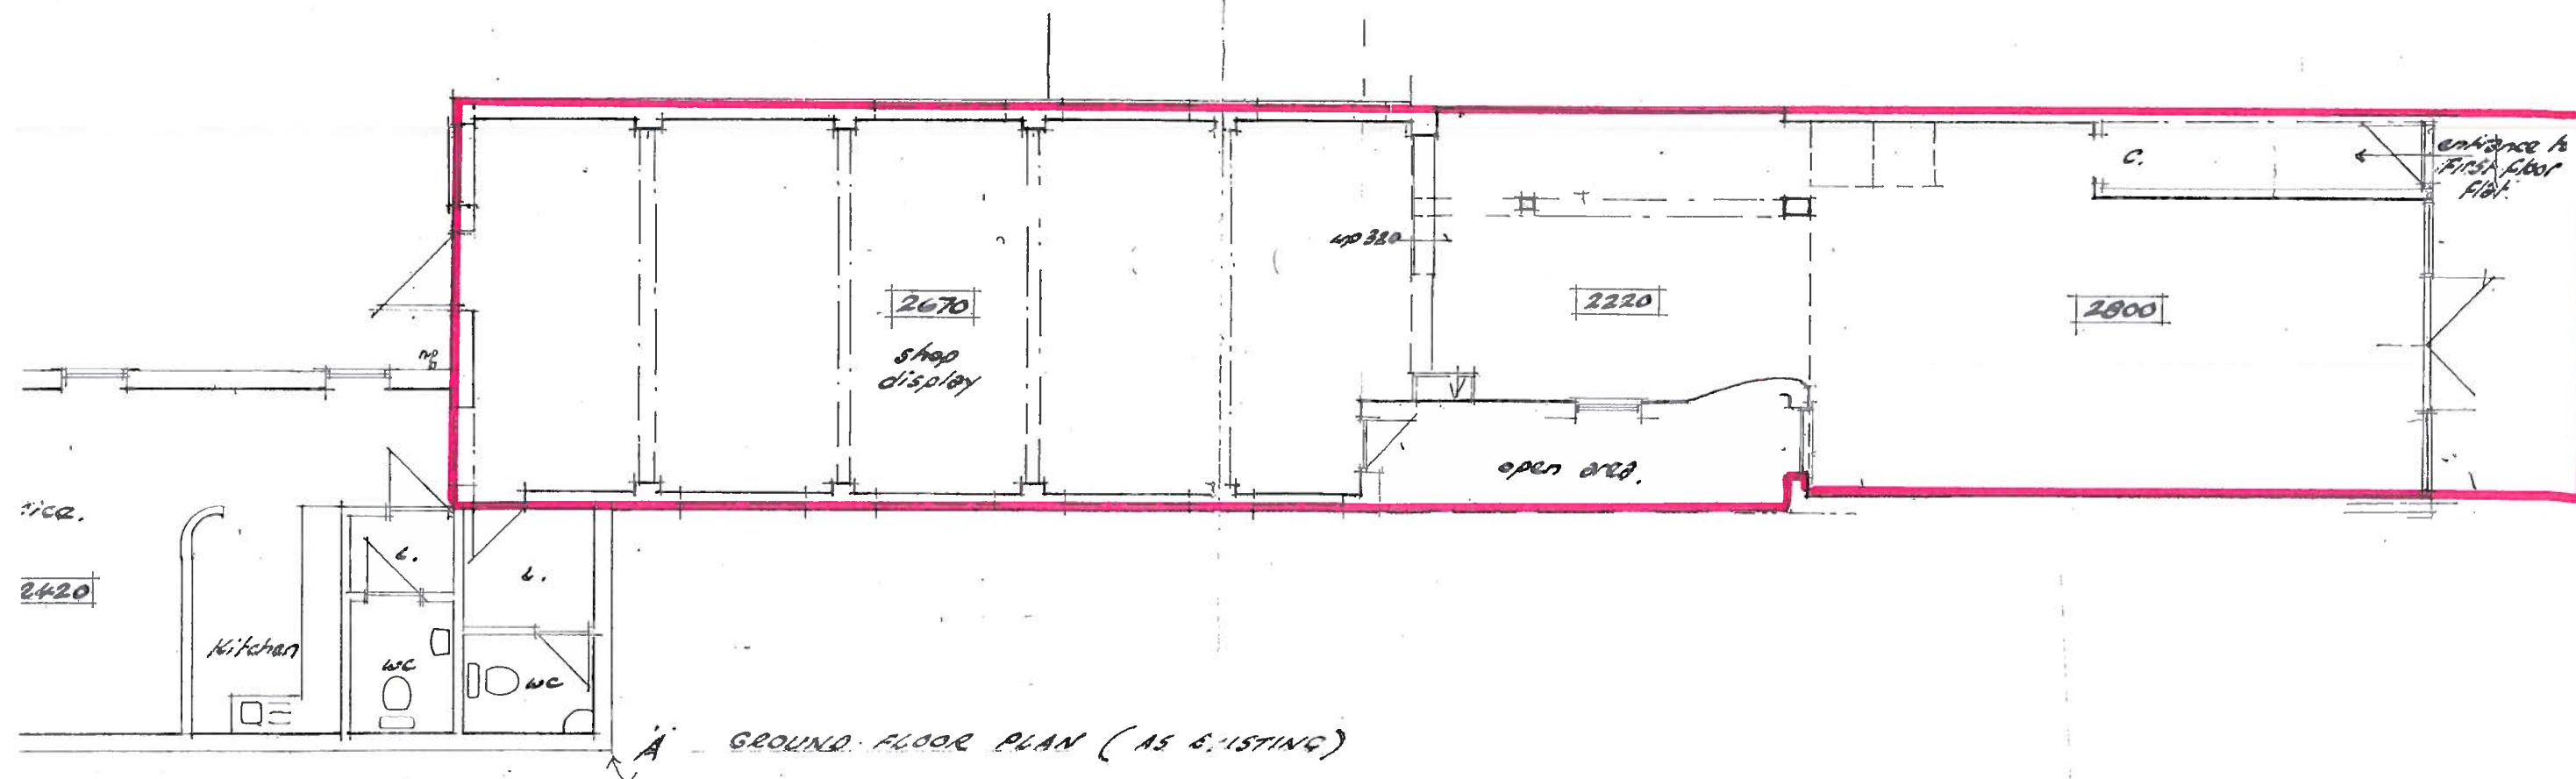

Client K. CROOKES ESQ.
Job 128 CAVERSHAM ROAD
Scale A3 1:100 EXISTING GROUND FLOOR
Drawing No. P1626/2 Date JULY 2014