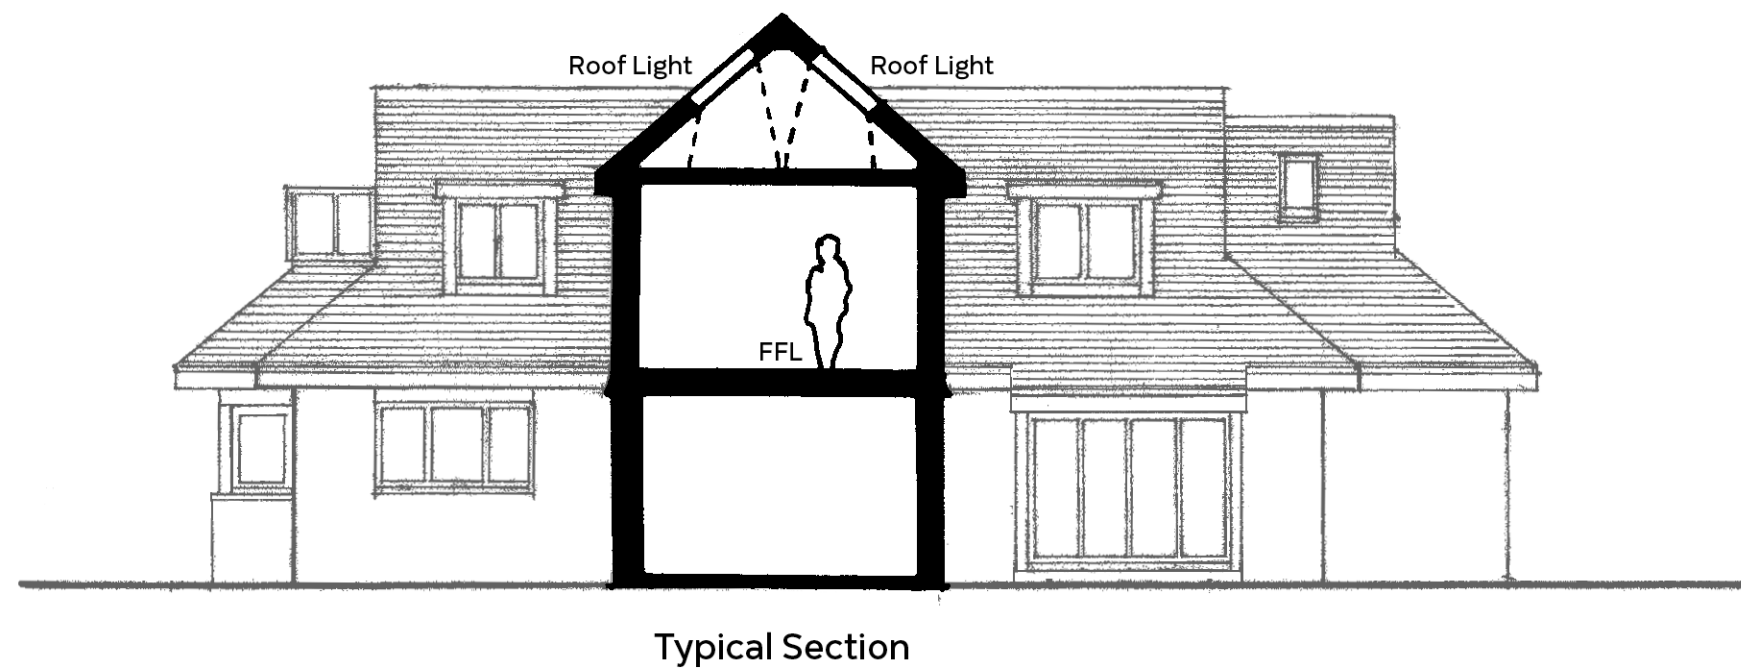


New House, 74 Northcourt Avenue,
Reading, Berkshire.
for Mr. & Mrs. T. Abram

Section

1:100