





LOCATION PLAN
SCALE 1:1250@A3

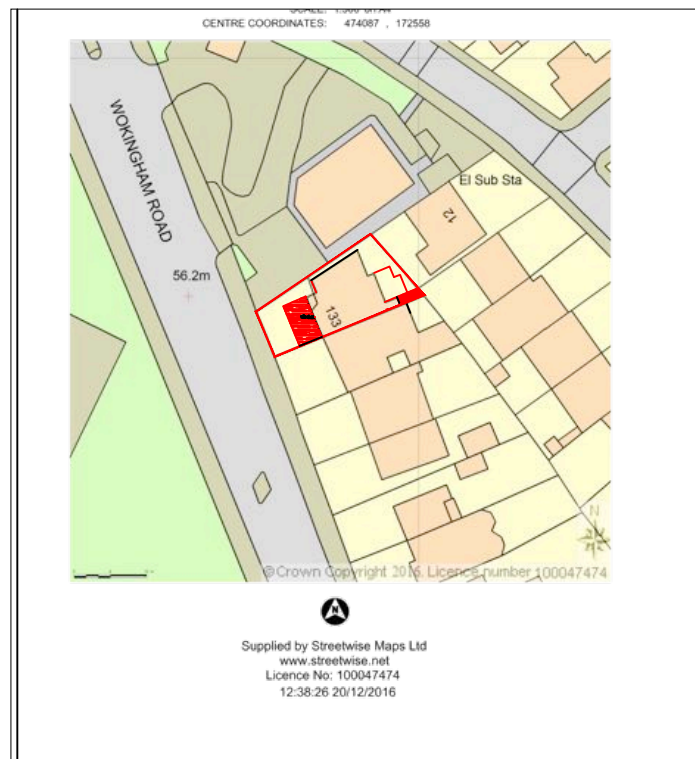

BLOCK PLAN
SCALE 1:500@A3

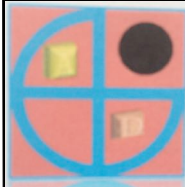

PROJECT:
PROPOSED SINGLE STOREY FRONT/ REAR EXTENSION

**133 Wokingham Road
Reading**

DRAWN BY:	P.S.
DATE:	07/03/2017
SCALE:	AS SHOWN@A3
FILENAME:	RBC/16/WR

DRAWING TITLE:	LOCATION AND BLOCK PLAN
DRAWING NUMBER:	RBC/WR-01

ArchDezine Limited
archdeziner7@gmail.com