


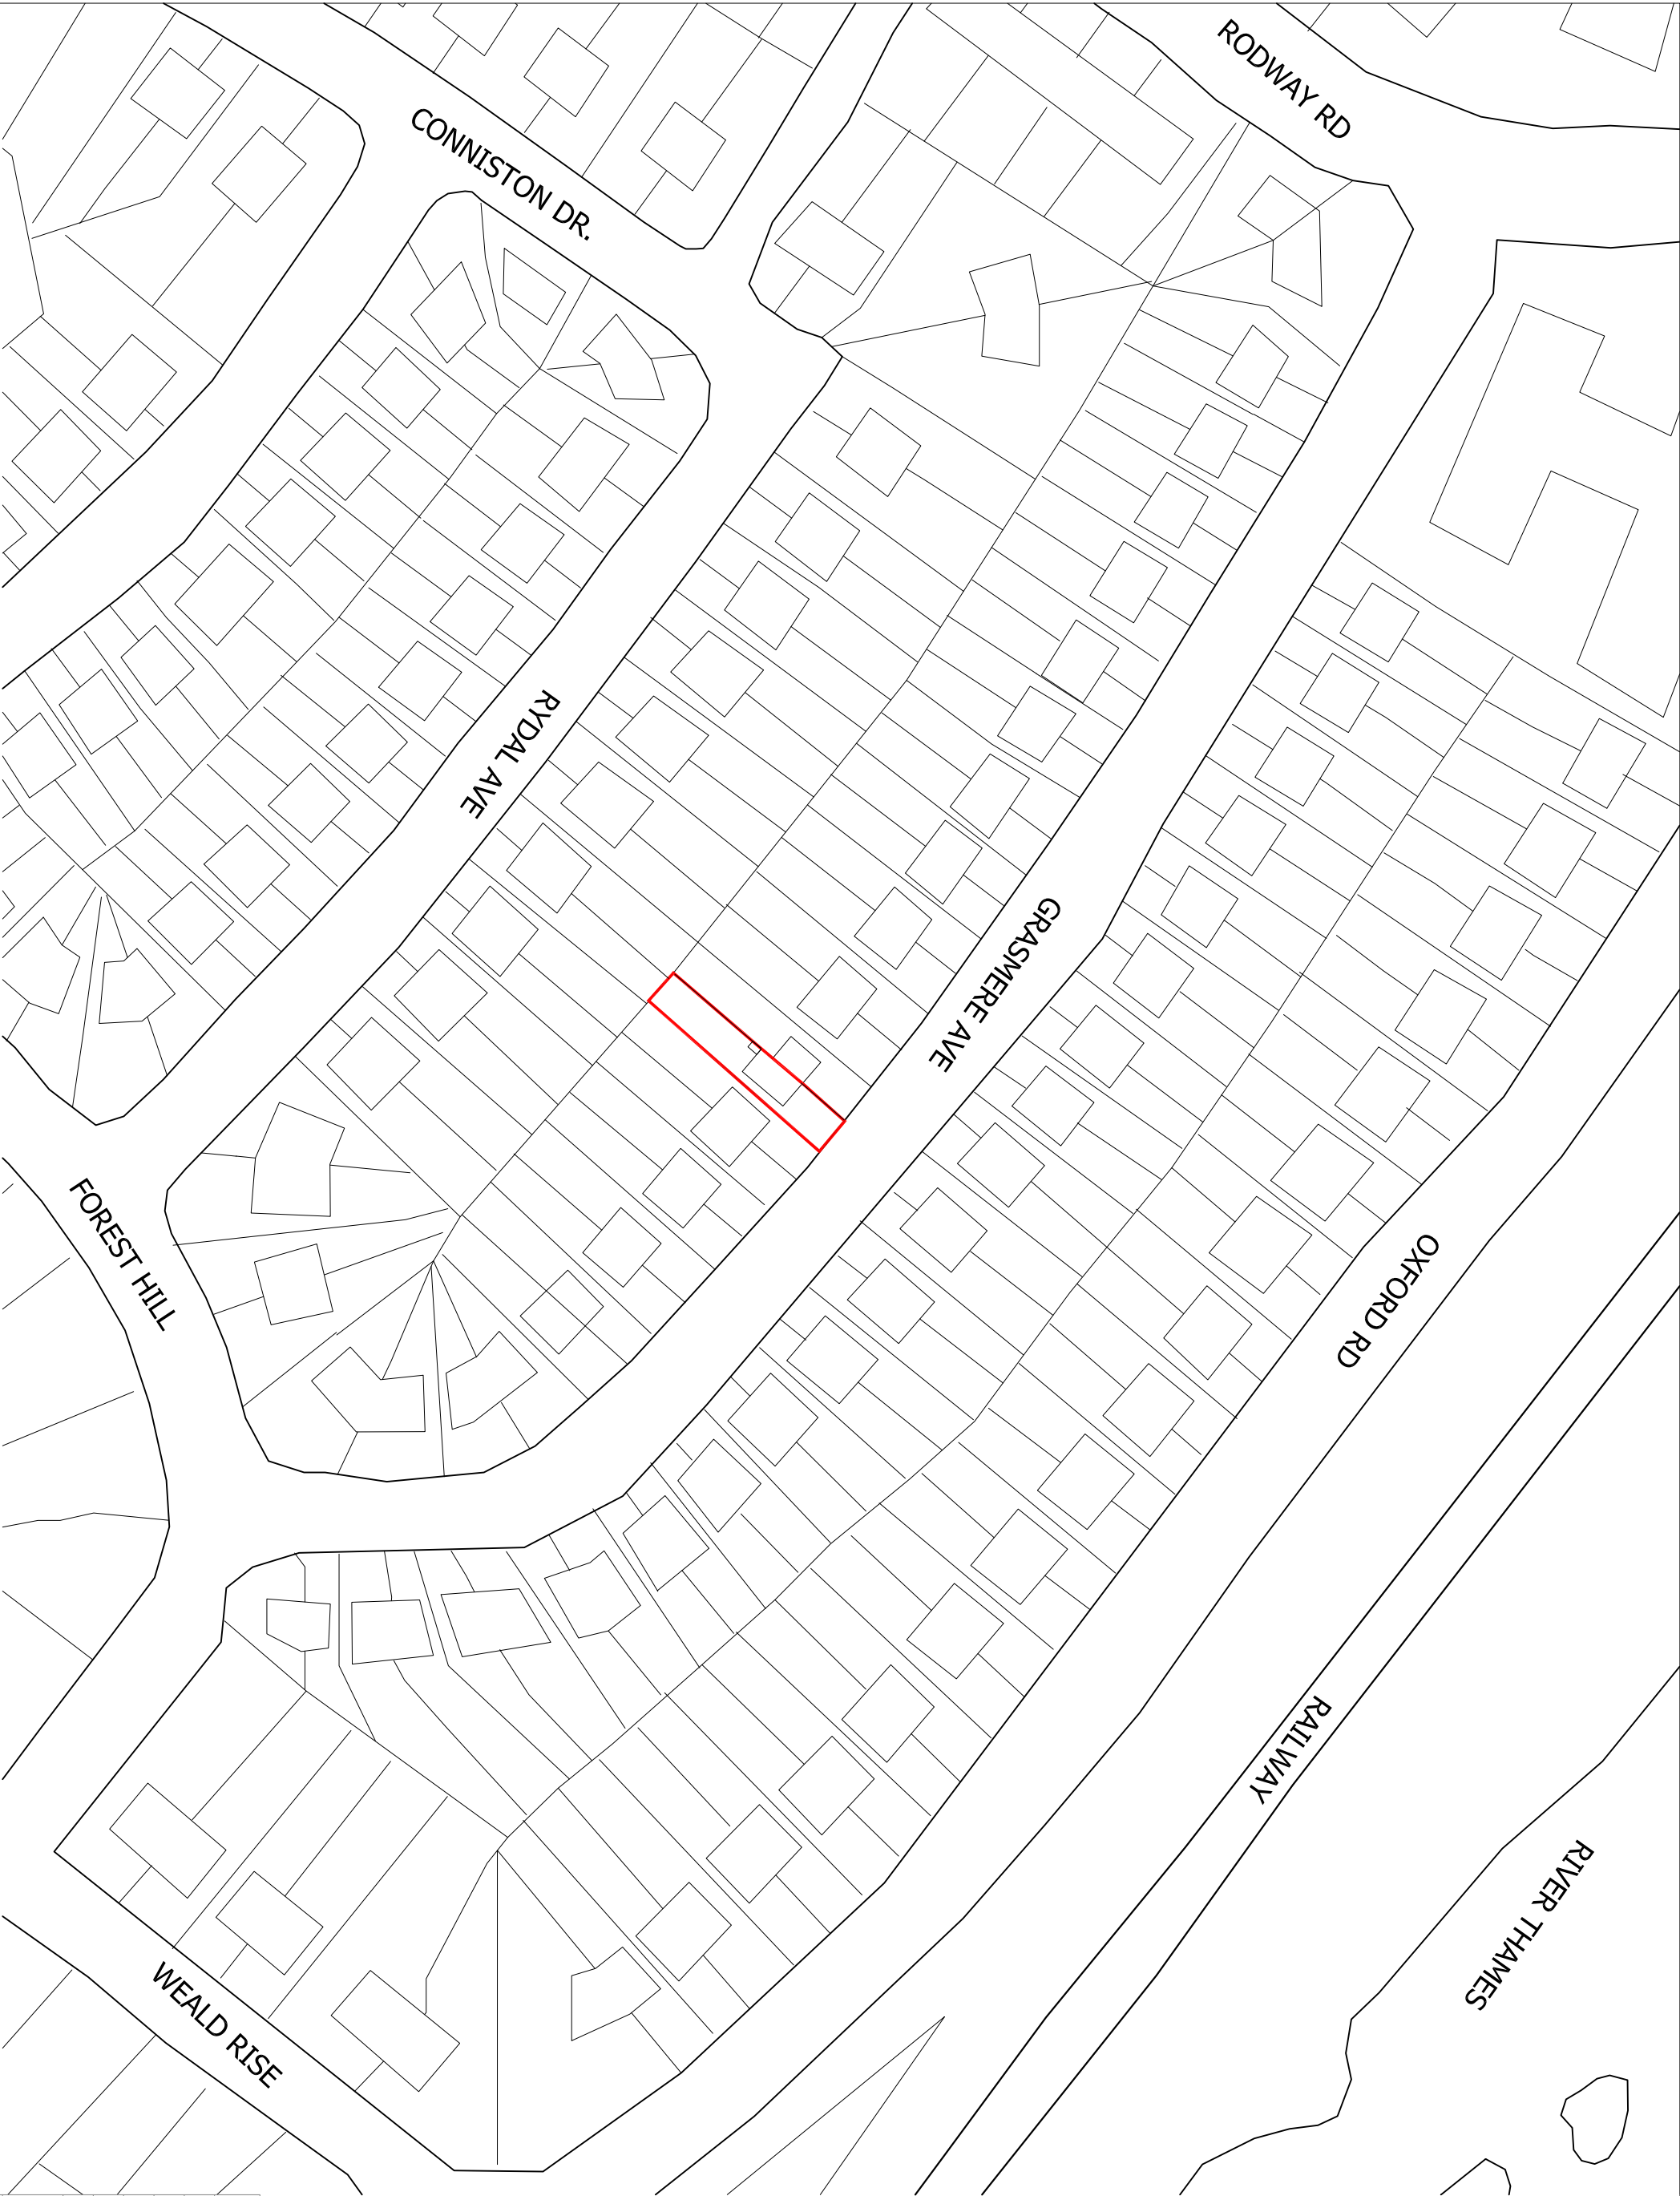

— boundary



JD Design		Architectural Design Services
		Tel: 07950616703
Drawing Title	Site Location Plan	
Scale	1:10000@A3	
Date	Aug 17	
Client	J.Davenport & H.Gunner	
Project No	002	
Project	21 Grasmere Avenue Tilthurst Reading	
Drawing No	PL_X_001	
Revision	A	