




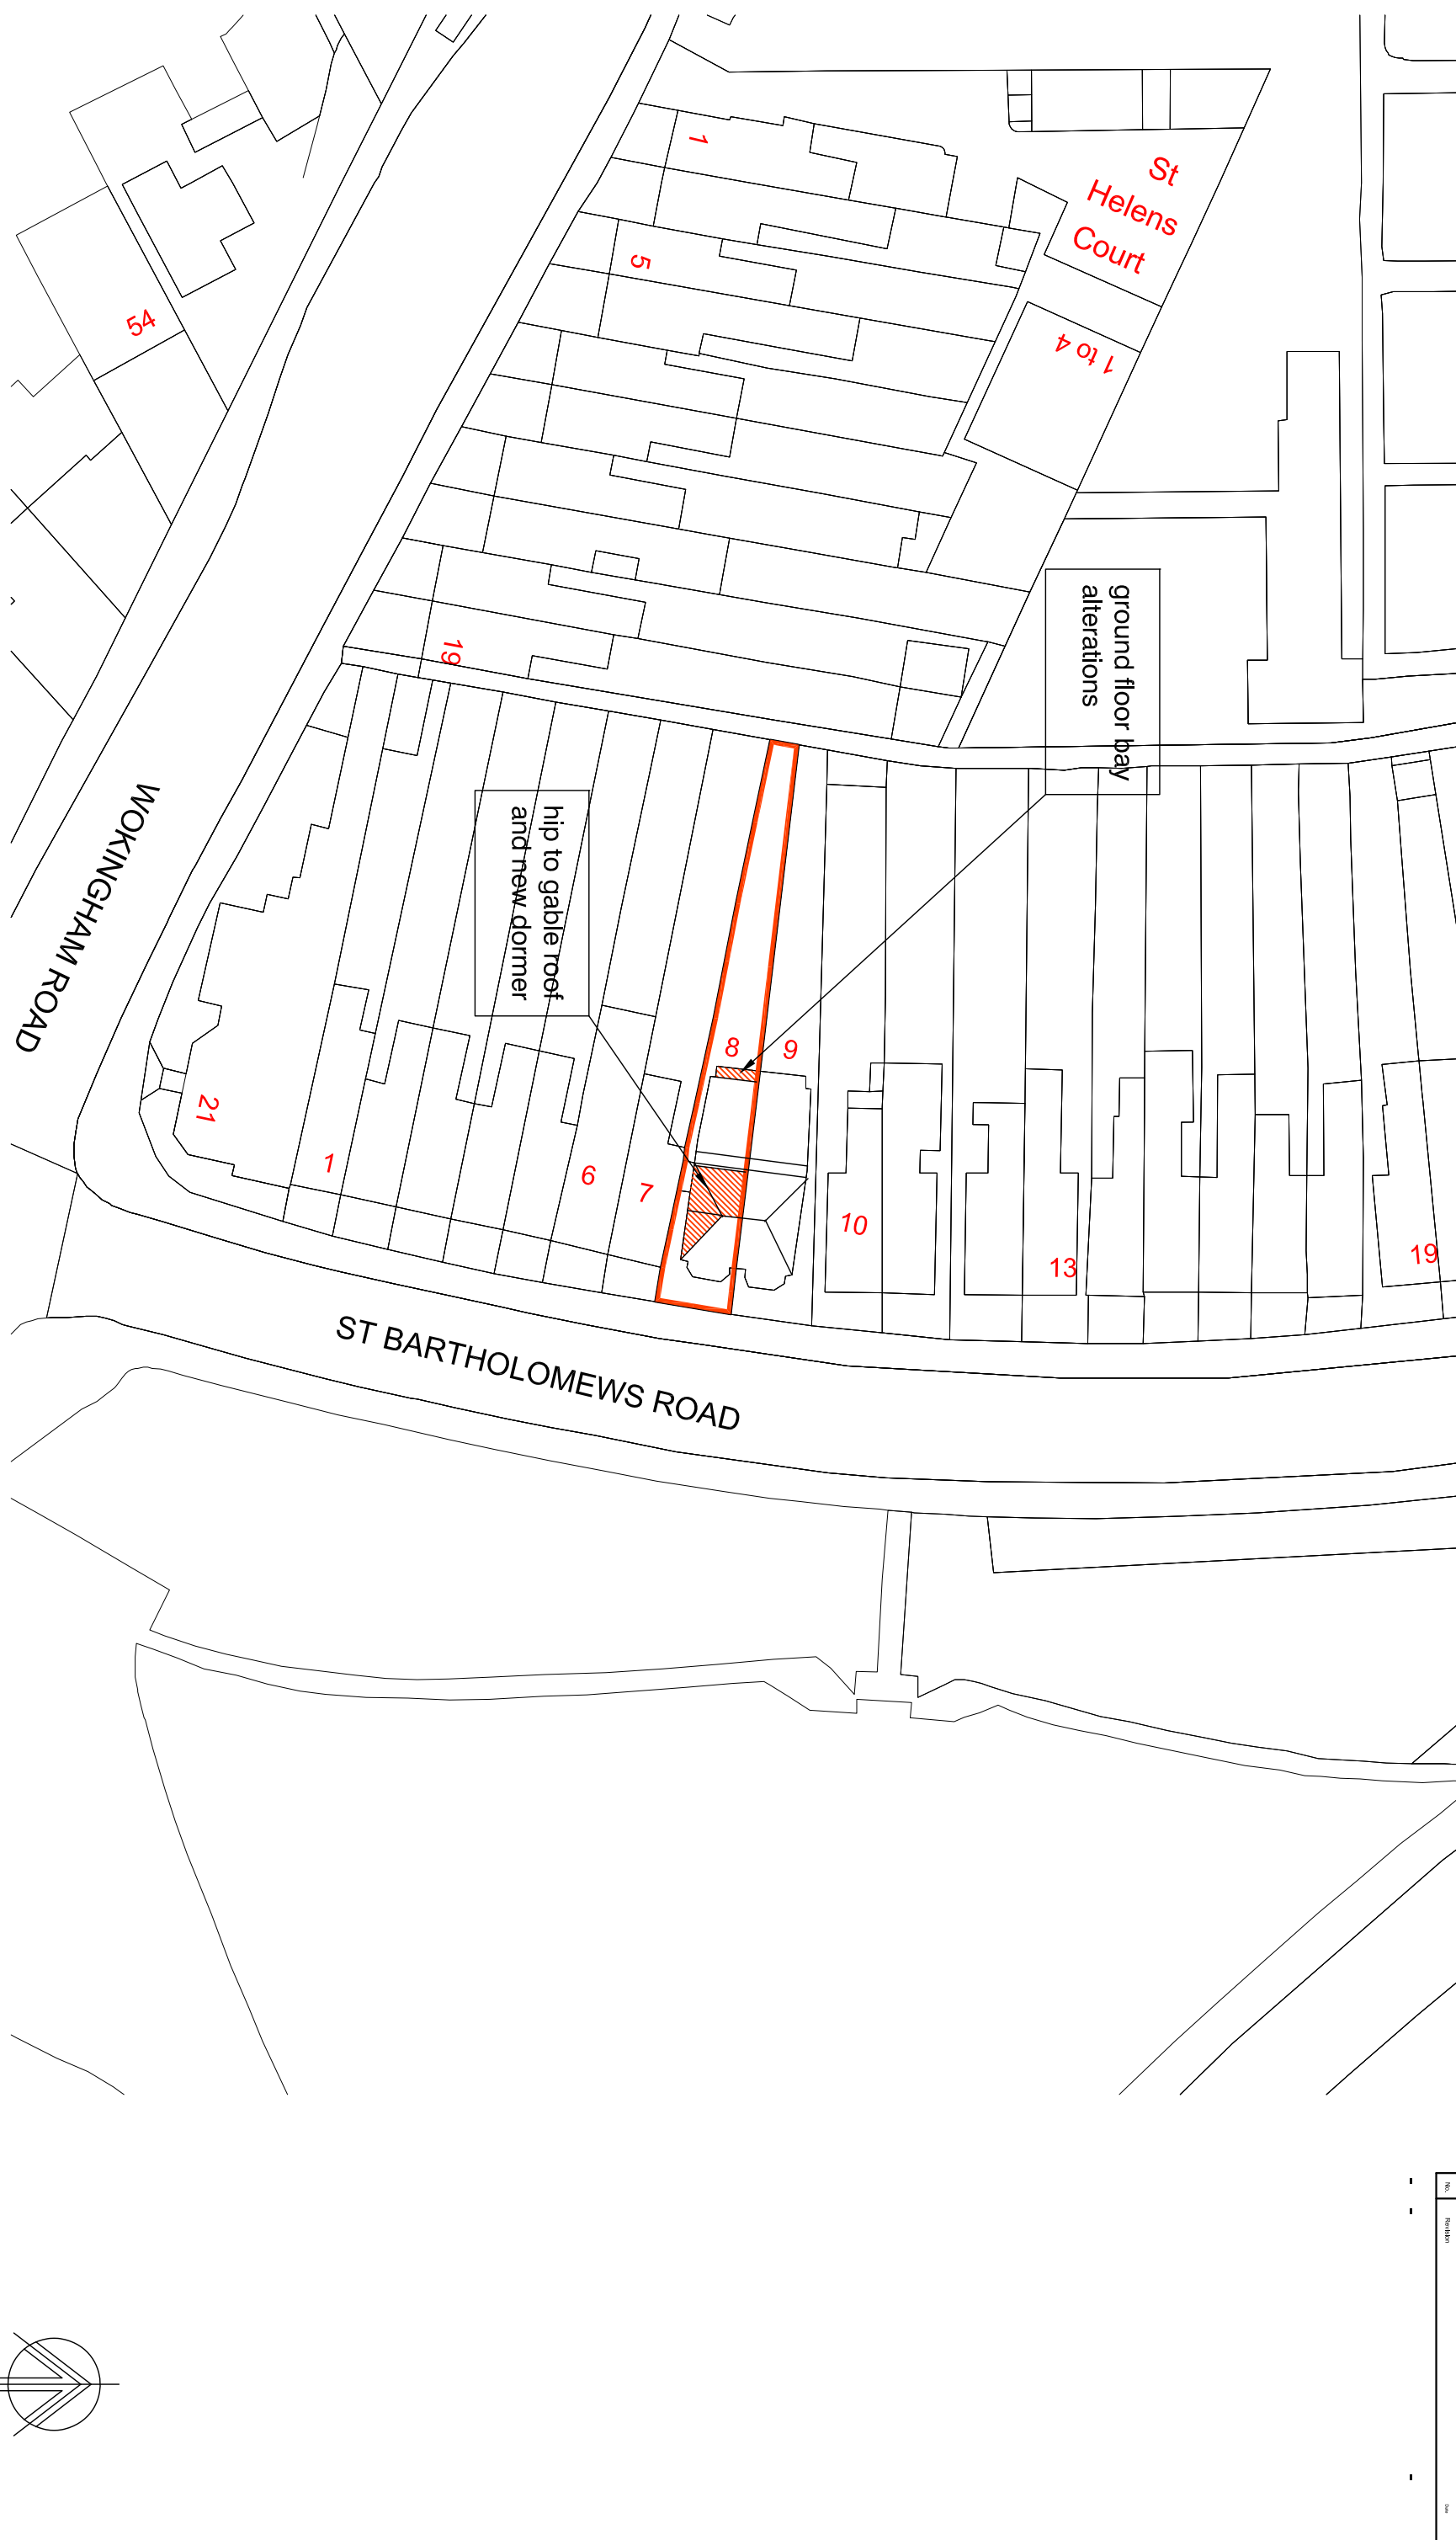


BLOCK PLAN 1:500

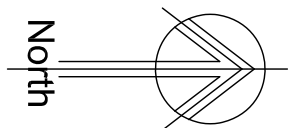

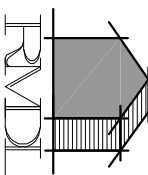

RAMMURTI DESIGN LTD
ARCHITECTURAL & PLANNING SERVICES
268 TILGHURST ROAD, READING RG30 2NE
TEL/FAX: 01189510628 MOB: 07799883574

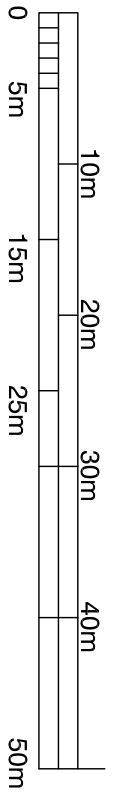

Proposed structural and rear bay window alterations and Hip to Gable loft conversion with dormer roof to existing Dwelling at 8 St Bartholomews Road, Reading RG1 for Mrs Batty

SITE & BLOCK PLANS
Scale: as shown
Date: Feb 2017
SBR:001 Rev -