




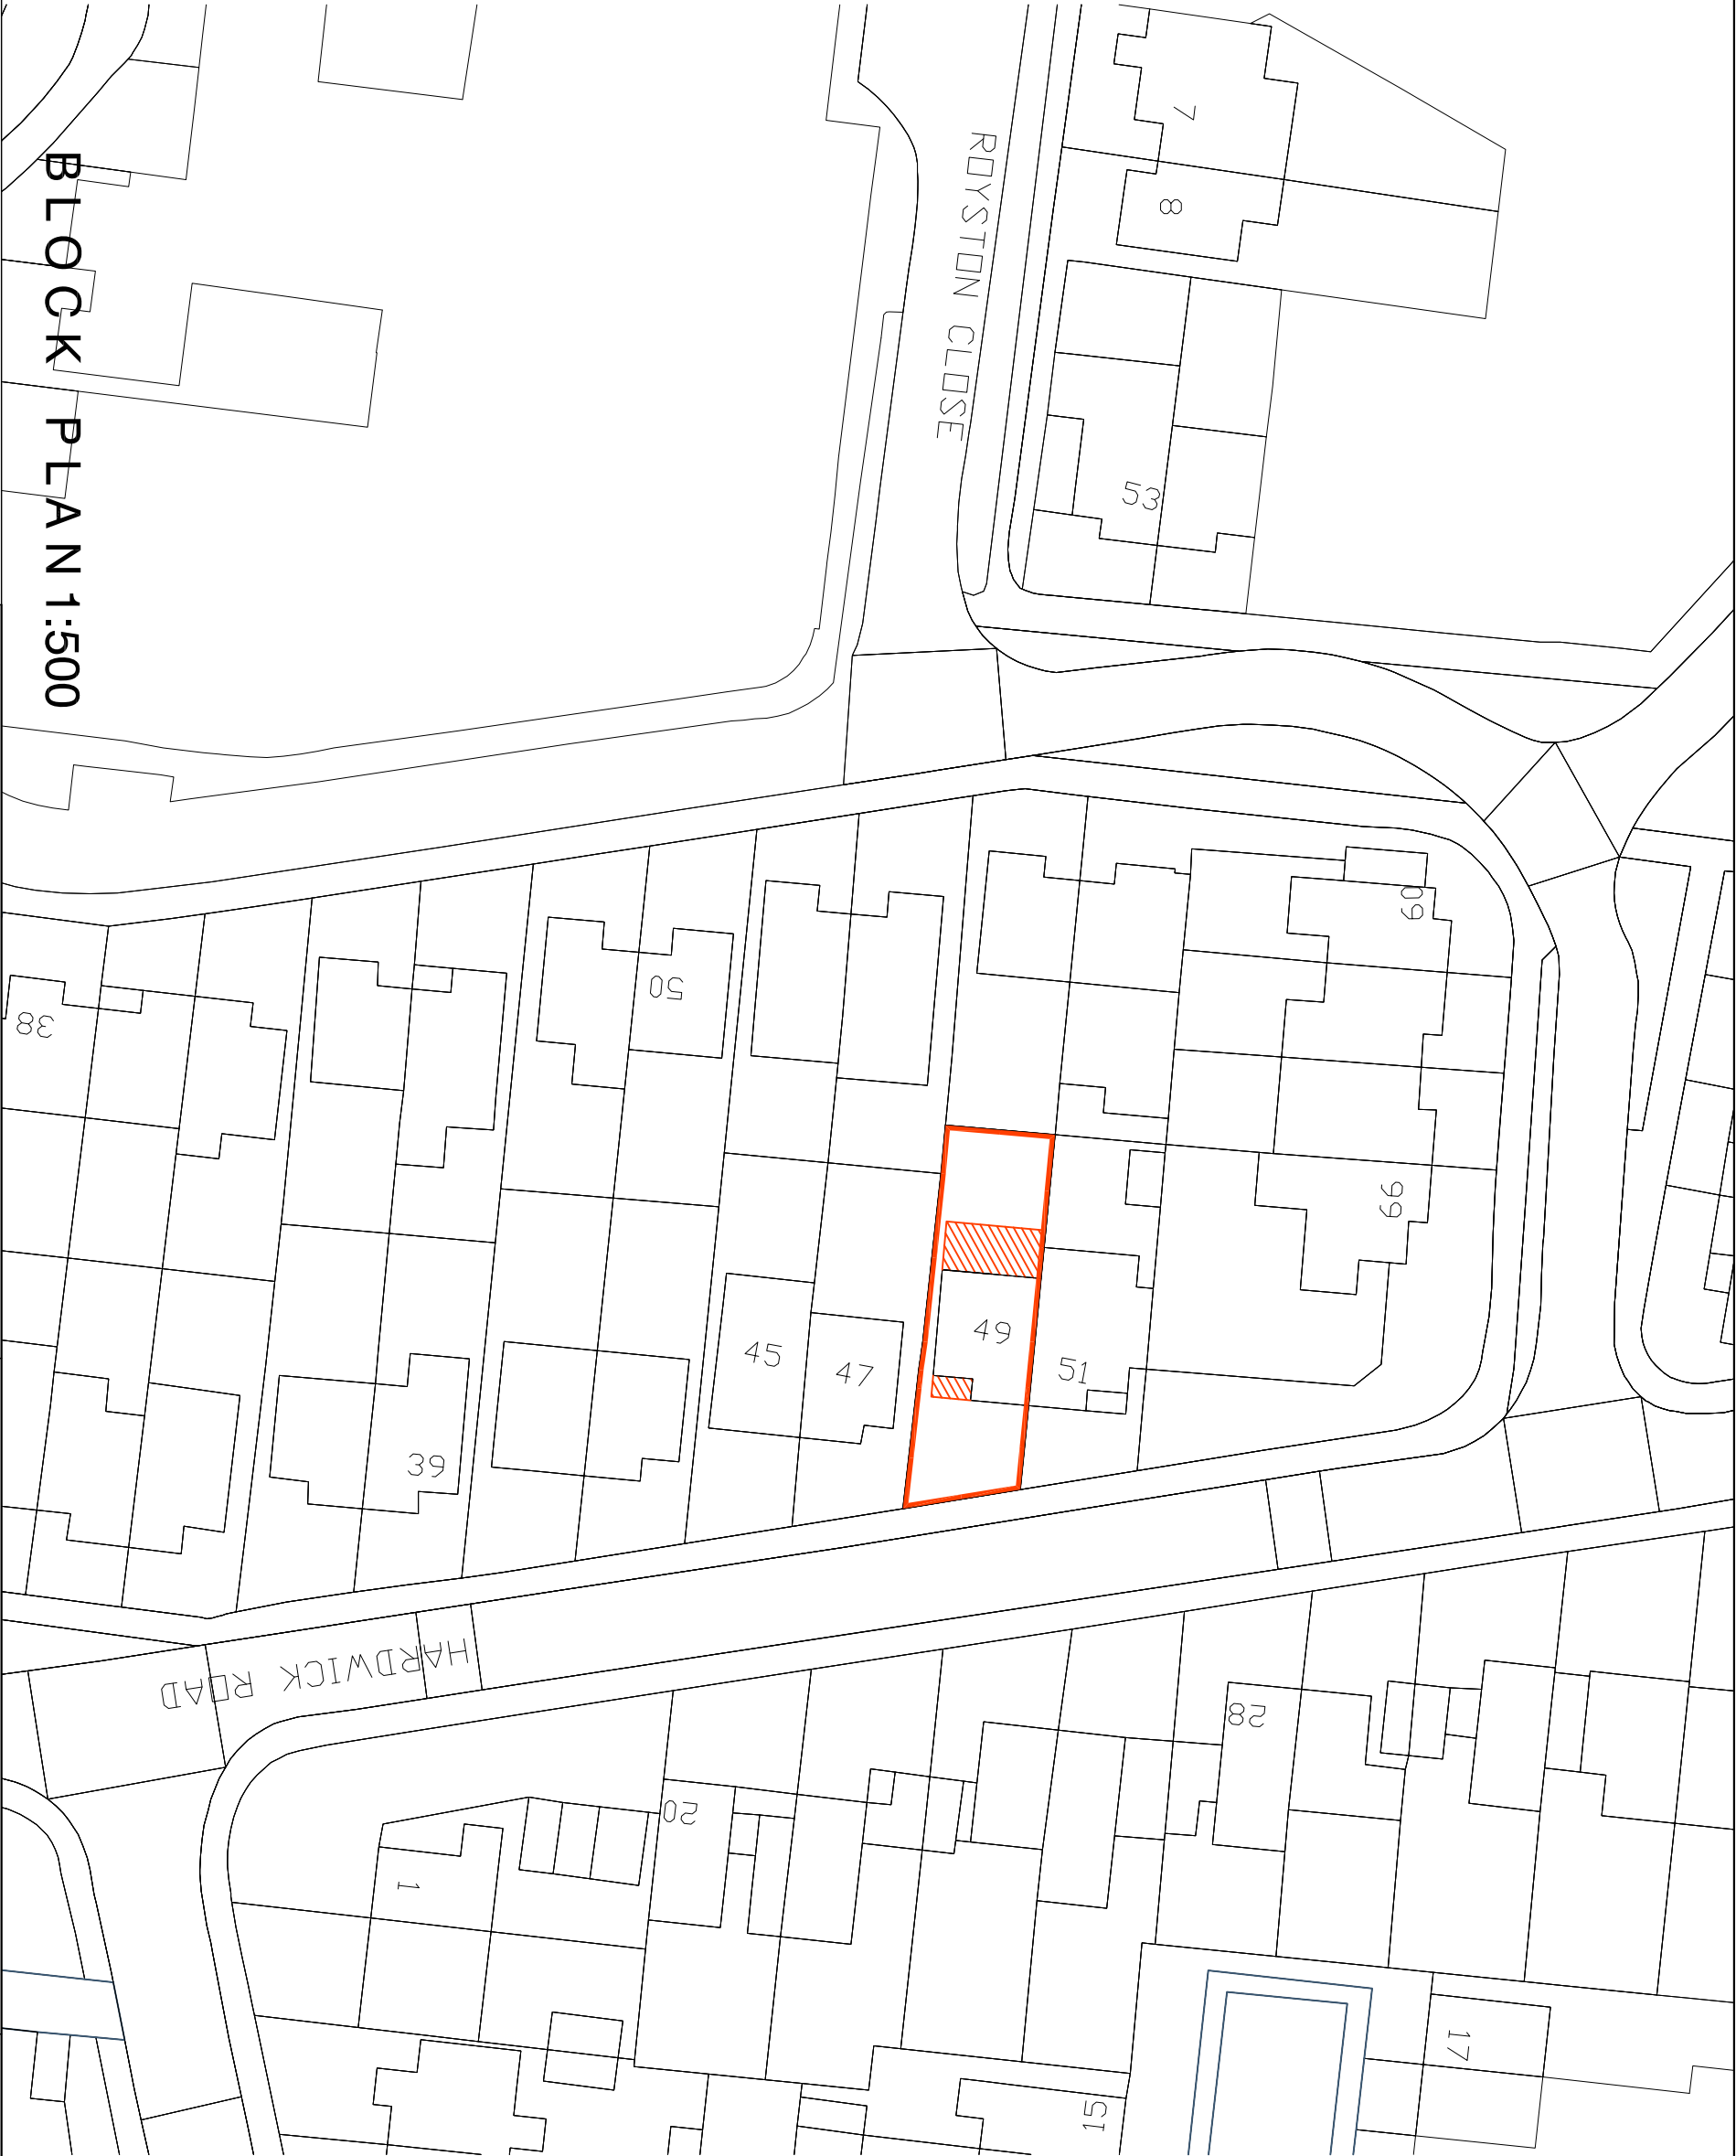

BLOCK PLAN 1:500

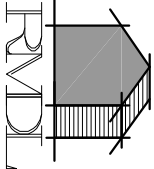

RAMMURTI DESIGN LTD
ARCHITECTURAL & PLANNING SERVICES
268 TILGHURST ROAD, READING RG30 2NE
TEL/FAX: 01189510628 MOB: 07799883574

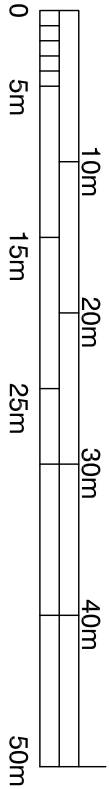

Proposed extension to front porch and replacement of flat roof with pitched roof, covered side walkway & single storey rear extension to existing dwelling
at 49 Hardwick Road, Reading RG30 4LJ
for Mr M I Miah

BLOCK PLANS

Scale: 1/500
Date: May 2017

HR:001 Rev A