



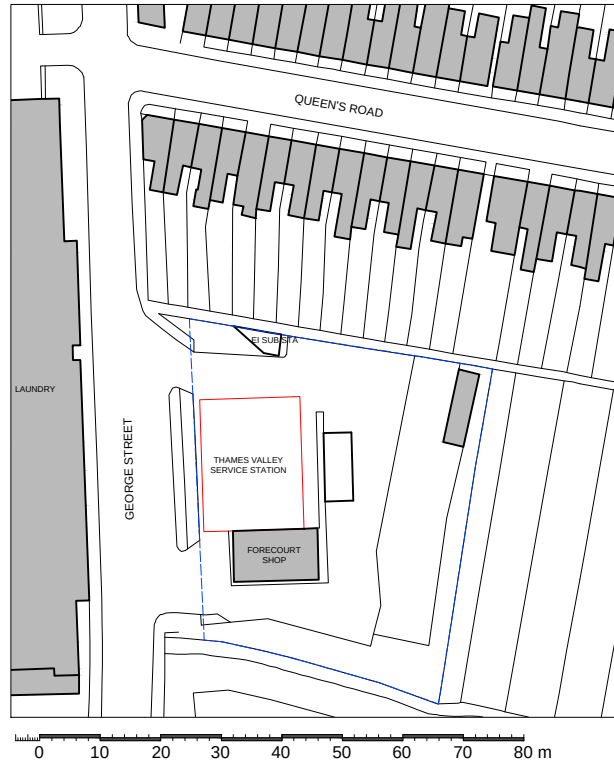

LOCATION PLAN 1/1250

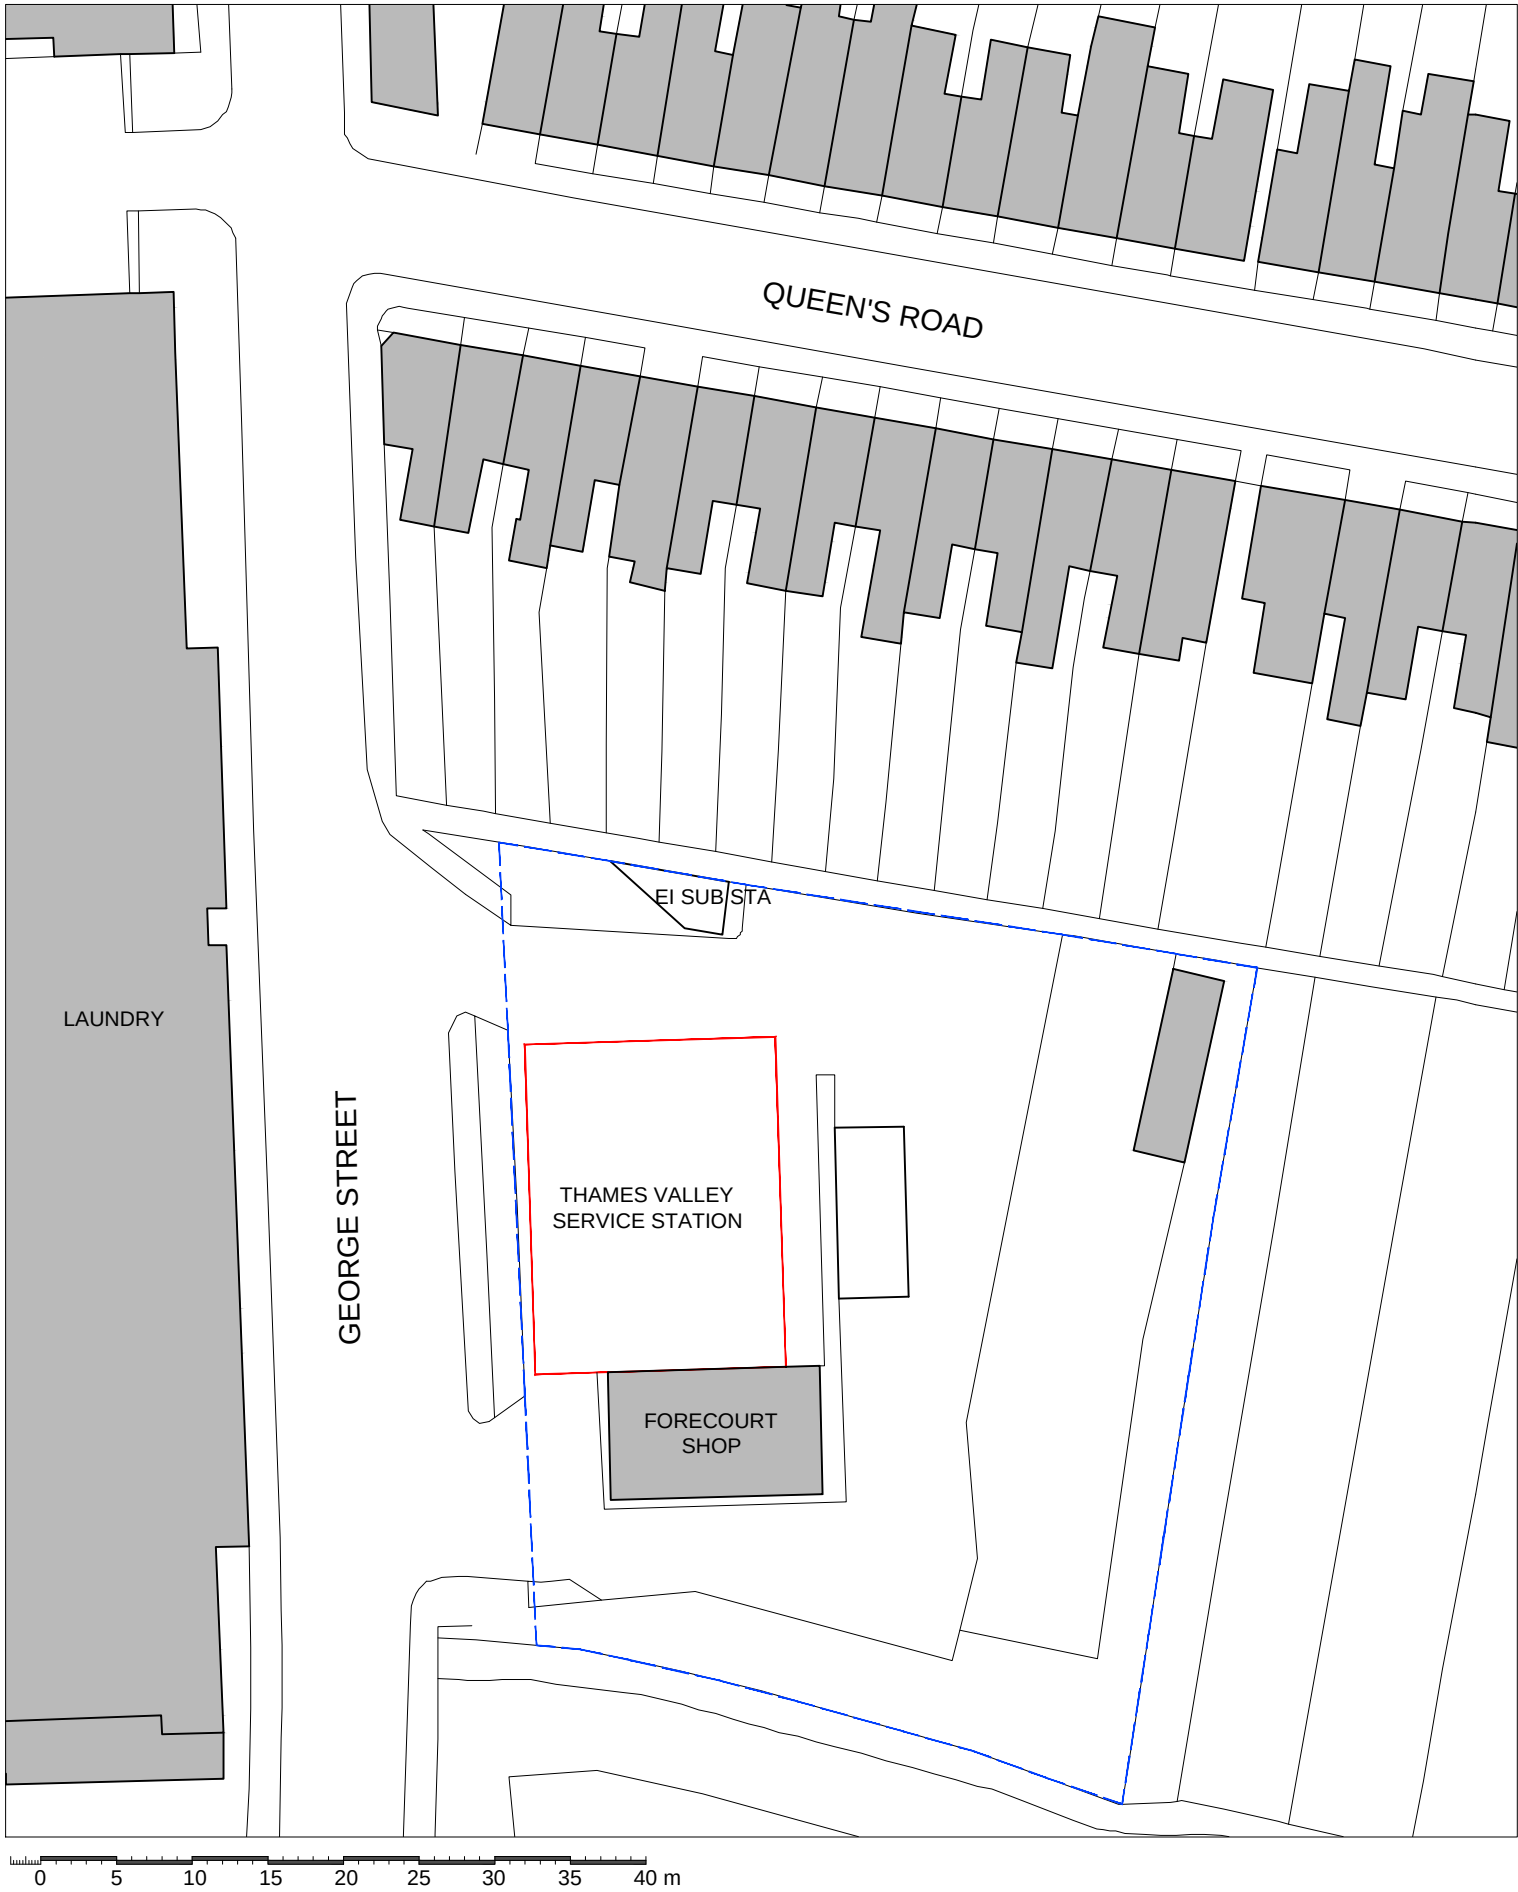

BLOCK PLAN 1/500


REVISIONS:

REV	NOTE	DATE
-----	------	------

NOTES:

Hard copy prints may not scale accurately. All levels are in metres and dimensions in millimetres and unless specified otherwise. To be read in conjunction with all other relevant drawings and specifications.

SITE APPLICATION AREA: 361.86 sqm
3,895.06 sqft

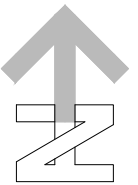

PLANNING
APPLICATION
THAMES VALLEY 2017

CLIENT
mfg
motor fuel group

PROJECT RAISE OF CANOPY FROM 4.0M TO 5.1M

ADDRESS
THAMES VALLEY SERVICE STATION
GEORGE STREET, CAVERSHAM
READING, RG4 8DH

TITLE
LOCATION AND BLOCK PLAN

SCALE	various @ A3	JOB NO	17694
DRAWN	ANTONIO RUIZ	DWG NO	PA-01
DATE	19.04.2017	REVISION	
CHECKED		DATE	

ADCOCK ASSOCIATES
ELTA HOUSE, BIRMINGHAM ROAD, STRATFORD UPON AVON CV37 0AQ
enquiries@adcockassociates.co.uk Tel: +44(0)1789 414202 Fax: +44(0)1789 267741

DESIGN ARCHITECTURE PROJECT MANAGEMENT