




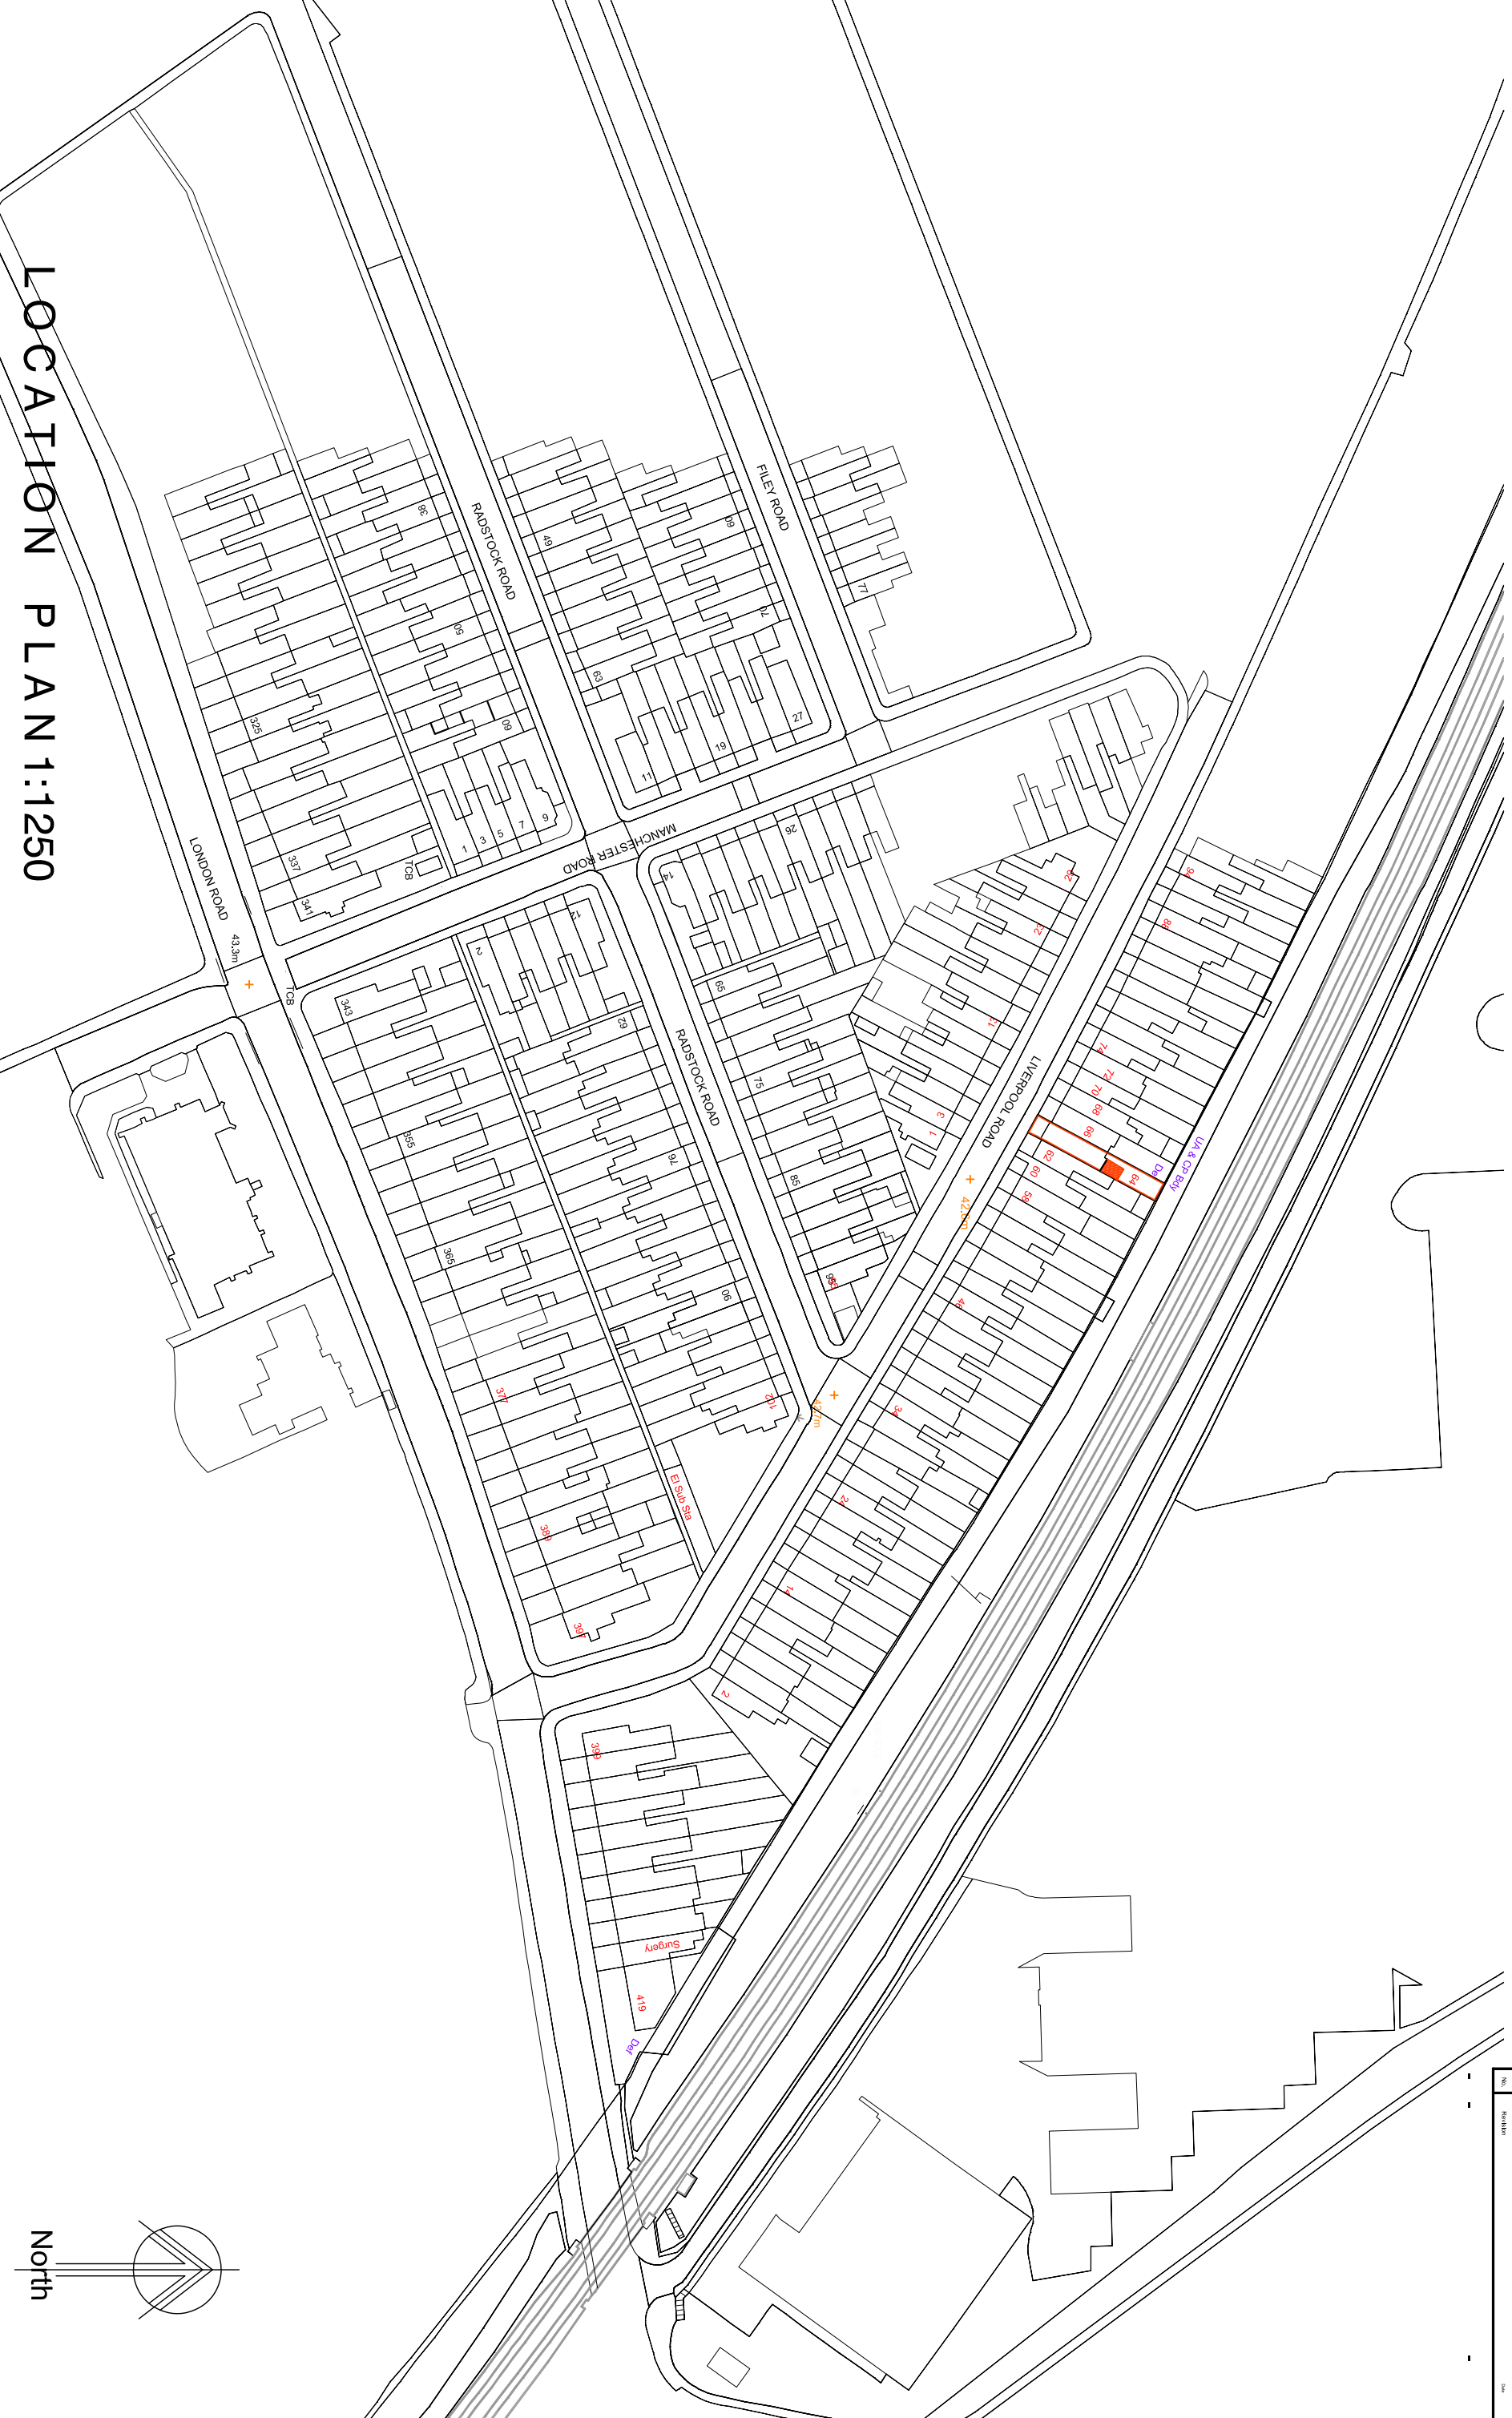

LOCATION PLAN 1:1250

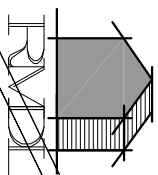

RAMMORTI DESIGN LTD
ARCHITECTURAL & PLANNING SERVICES
268 TILGHURST ROAD, READING RG30 2NE
TEL/FAX: 01189510628 MOB: 07799883574

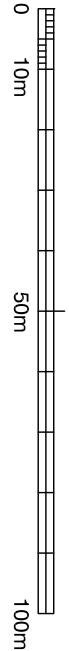

Proposed single storey rear extension to existing property to provide improved kitchen area and shower rooms at No. 64 Liverpool Road, Reading RG1 3PQ
for Mr M Kachhwaha

SITE LOCATION PLAN
Scale: as shown
Date: Jan 2017
MK02:002 Rev -