



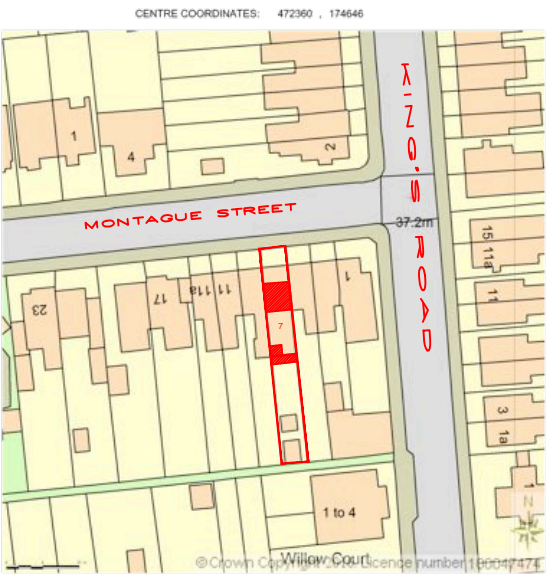


LOCATION PLAN
SCALE 1:1250@A3

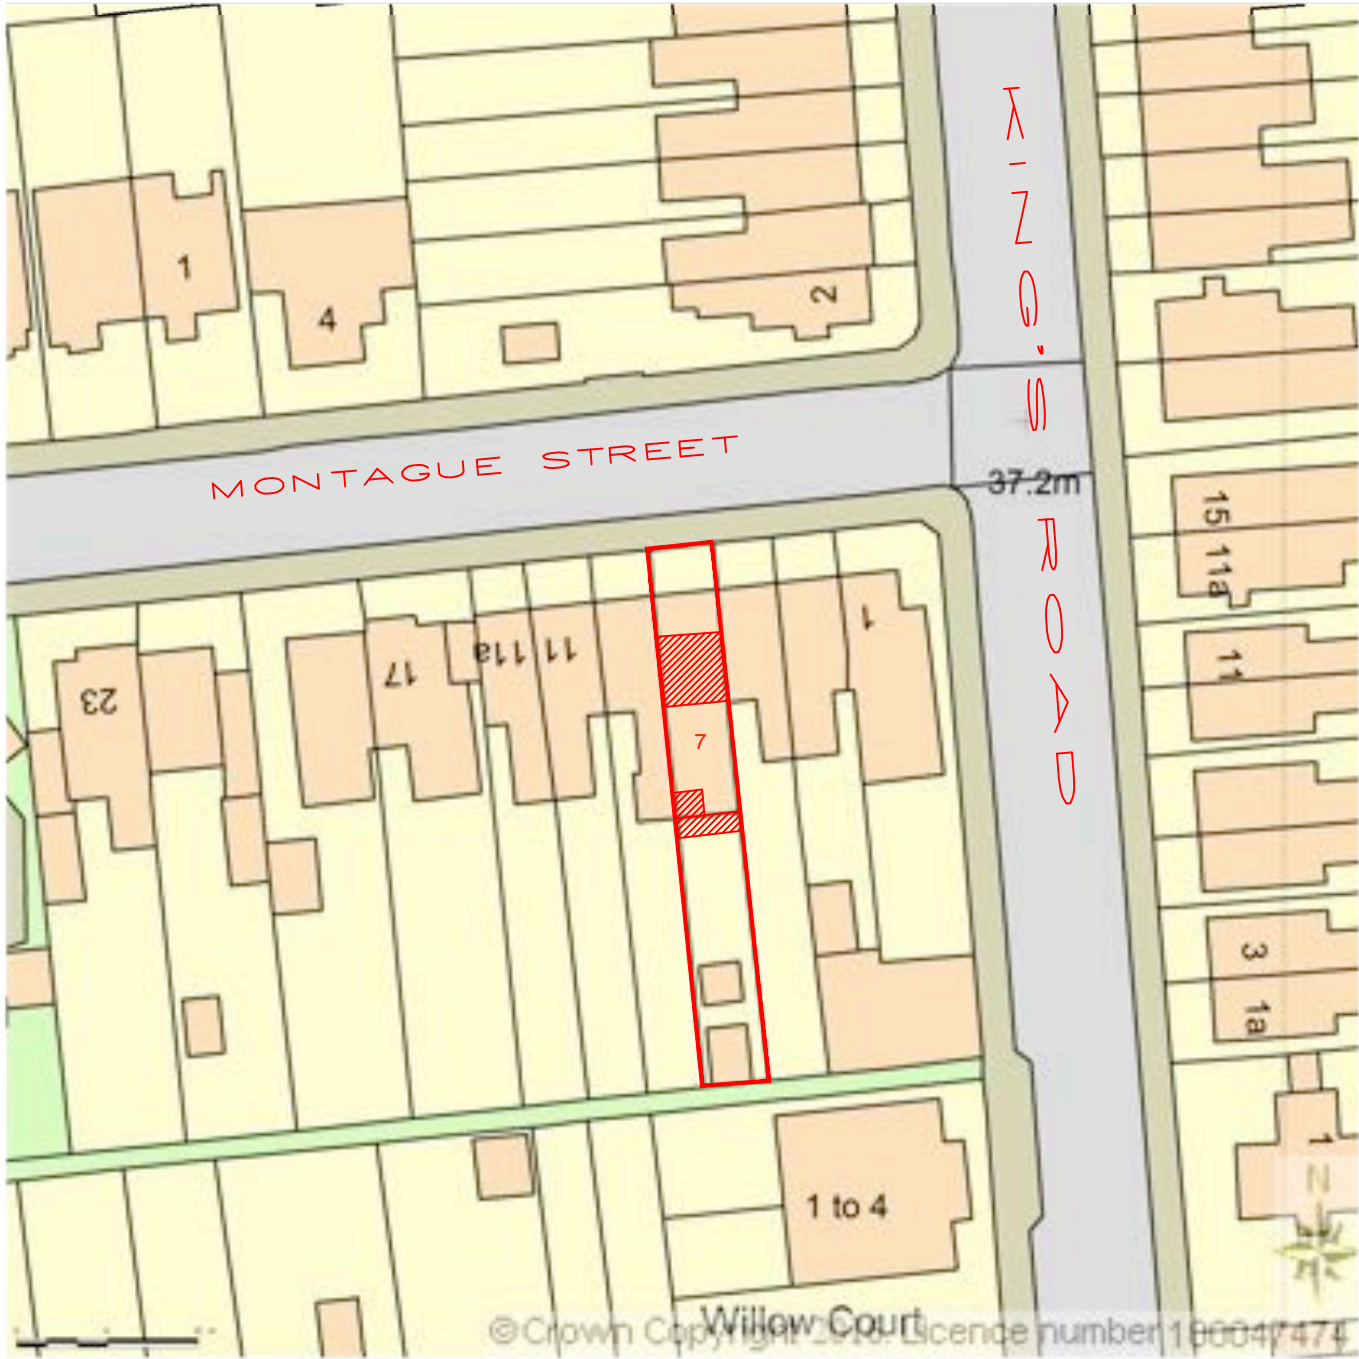

BLOCK PLAN
SCALE 1:500@A3

Supplied by Streetwise Maps Ltd
www.streetwise.net

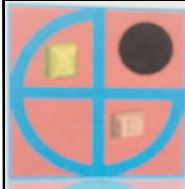

PROJECT:
PROPOSED SINGLE STOREY REAR EXTENSION, LOFT CONVERSION

7 Montague Street
Reading

DRAWN BY:	P.S.
DATE:	23/01/2017
SCALE:	AS SHOWN @A3
FILENAME:	RBC/16/MS

DRAWING TITLE:	
LOCATION AND BLOCK PLAN	
DRAWING NUMBER:	MS-01

ArchDezine Limited
archdeziner7@gmail.com