


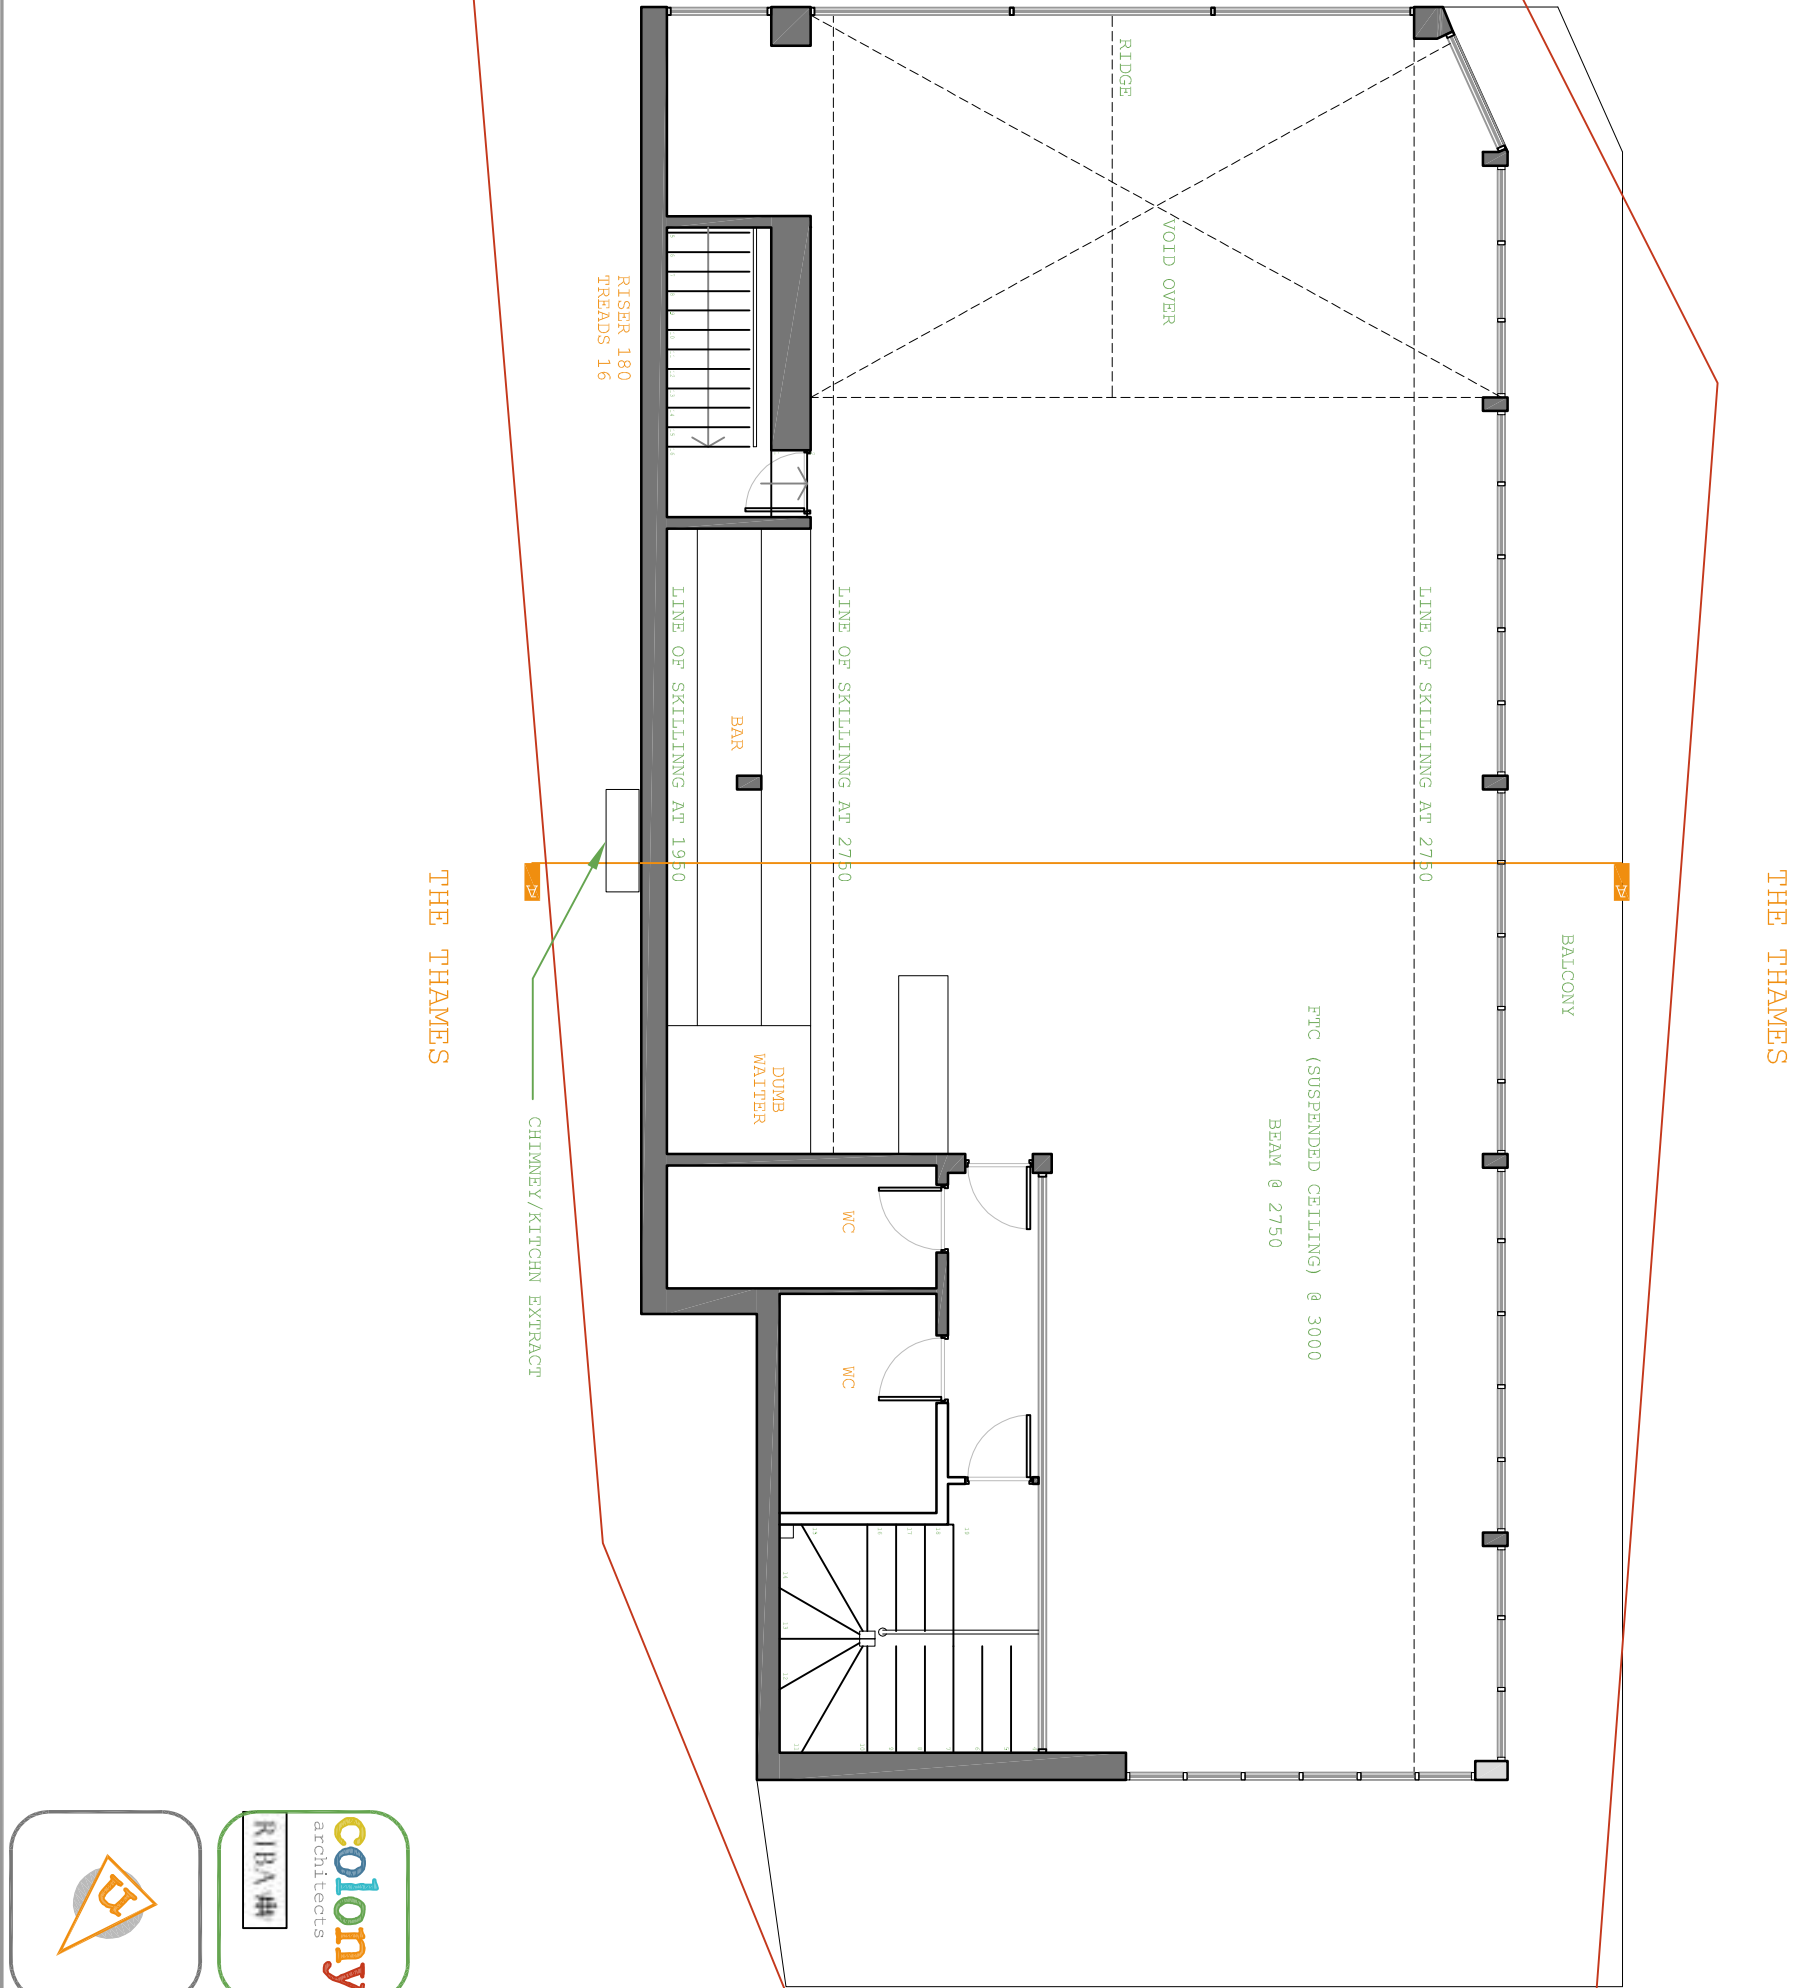

colony architects

Piper Island

Coverston Bridge, RG4 8AH

client: Omer Yucel

drawing title: **First Floor**

As Existing

project: 219-01-01

date: Mar 2016

status: planning

scale: 1:50

paper: A3

orientation: NE

sheet: SH

colony architects is a collaborative of architects and designers working together to find out more via our beautiful website www.colonyarchitects.com

contact: design@colonyarchitects.com

tel: 07990 515172

tel: 07779 255128

colony architects

colony architects is a collaborative of architects and designers working together to find out more via our beautiful website www.colonyarchitects.com

contact: design@colonyarchitects.com

tel: 07990 515172

tel: 07779 255128

colony architects