


Contractors must verify all dimensions at the site before setting out, commencing work, or making any shop drawings.

No.	Revision	Date	Initial
A	Drainage lines extended to boundaries	27.05.16	AB

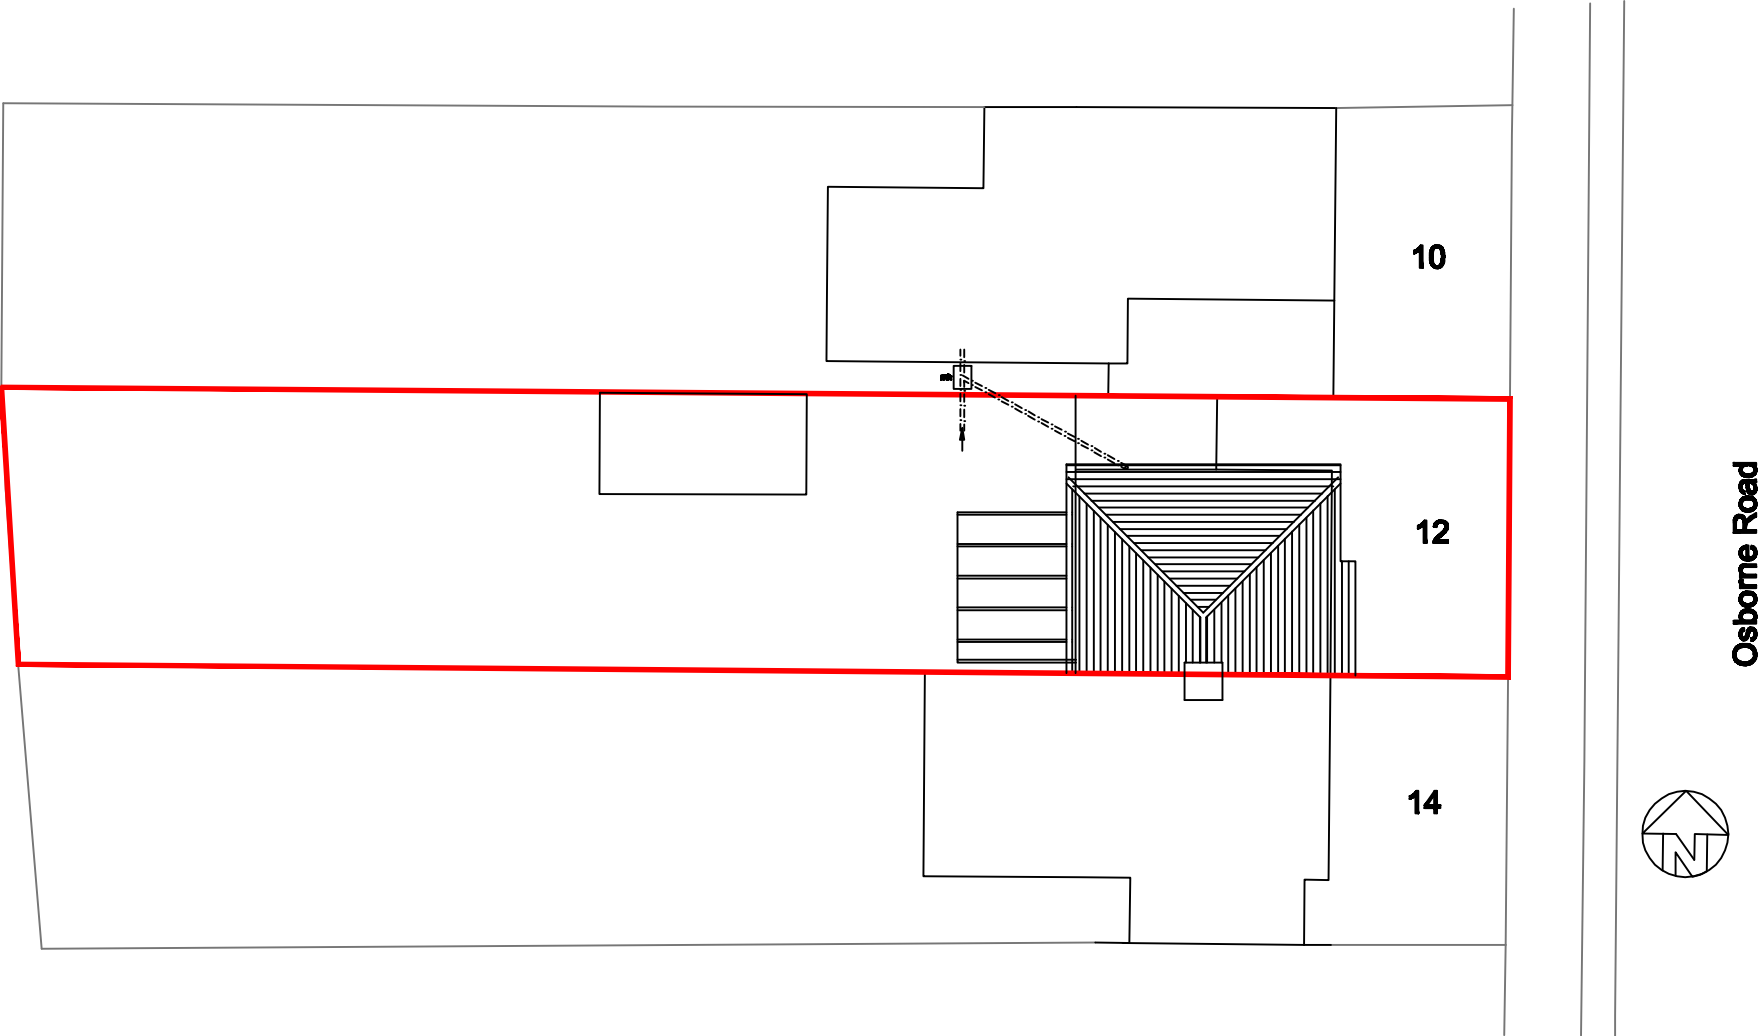

Job 12 Osborne Road Tilehurst, Reading RG30 2PG		Project No AA-17-01		Drawing No S-01		Revision	
Drawing Title Block Plan as Existing		Scale 1:200 @ A3		Drawn by Art.		Date Feb. 2017	
Scale Bar 		ART ASSOC. – Architectural Services 61 Pemberton Gardens, Calcot, Reading. RG31 7DY Tel ; 0118 9613767					