


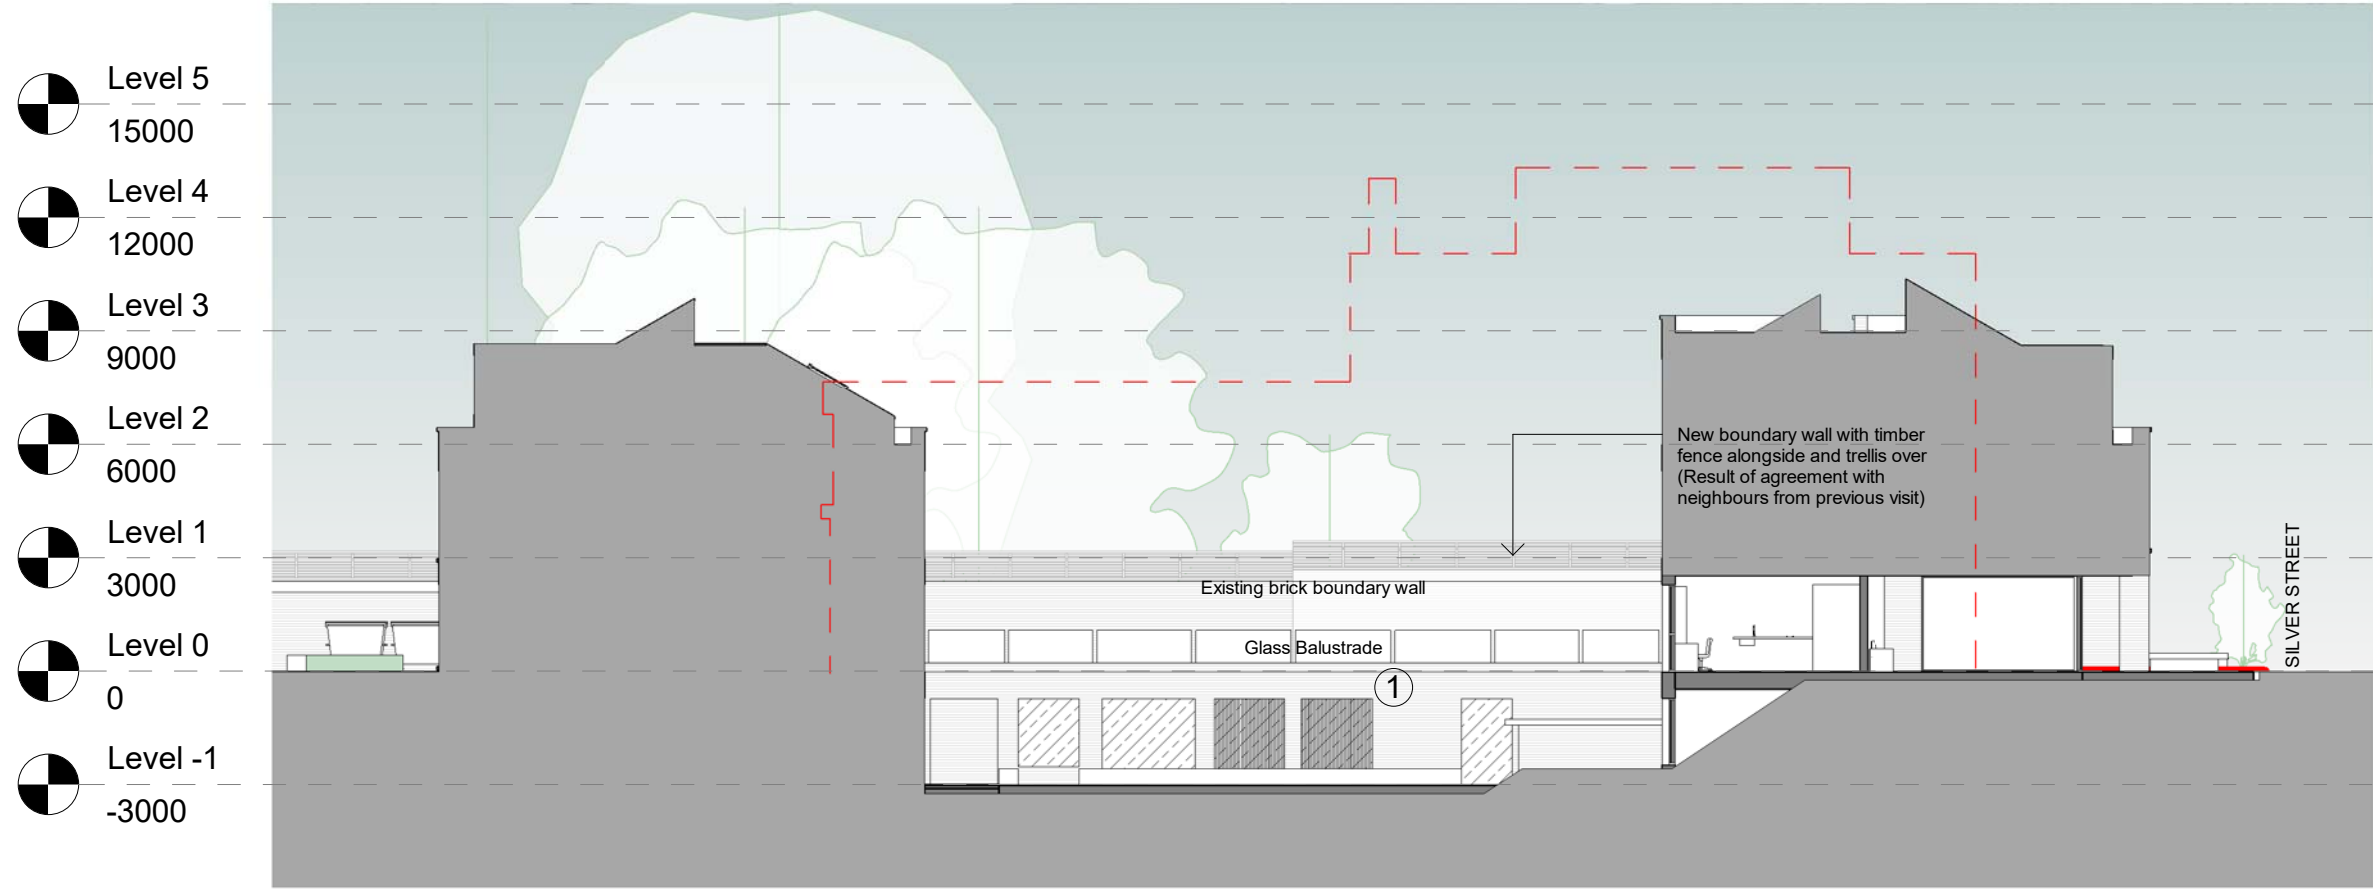

Section CC
1 : 200


Notes:

All dimensions are in millimetres unless stated otherwise. No dimensions to be scaled from drawings. All dimensions to be checked on site prior to manufacture.

Any discrepancies between drawings and site conditions are to be reported to the contract manager.

This drawing is to be read in conjunction with all relevant Structural Engineers and Mechanical & Electrical Engineers drawings and specification.

Copyright of this drawing and all the information it contains is the sole property of OEA and may not be reproduced or used for any purpose without the express approval of the authors.

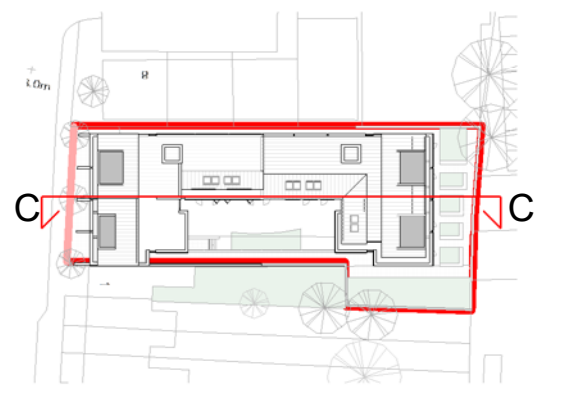


dwg status:

PLANNING				
B	General update. Planning Issue	02.09.16	JH	
A	General update and drawing re-formatted to suit RBC application requirements.	02.06.16	JH	
Rev	Description	Date	By	Chk



View from Studio over looking courtyard

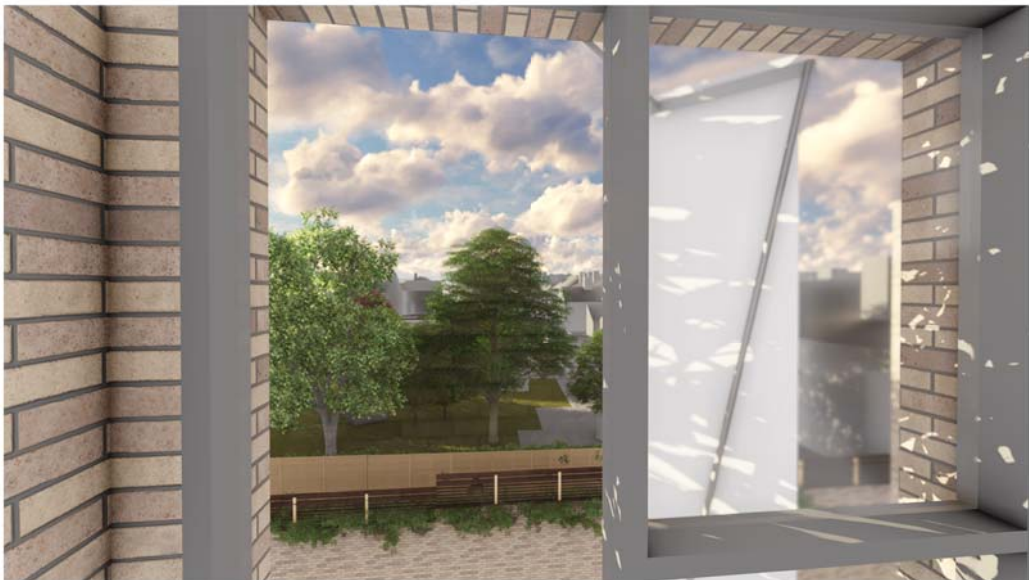

View from Studio over looking courtyard

Chamberwell Investment Services Ltd

oea

oconnell east architects
63 Newton Street, Manchester, M1 1ET
t: 0161 839 9380 f: 0161 833 1638

dwg title: Section CC	
job title: 79 Silver Street, Reading	
scale: As indicated @ A3	drawn: JG
date: 03/04/2017	job no: 1609
dwg no: 1609_PL_301	rev: A