


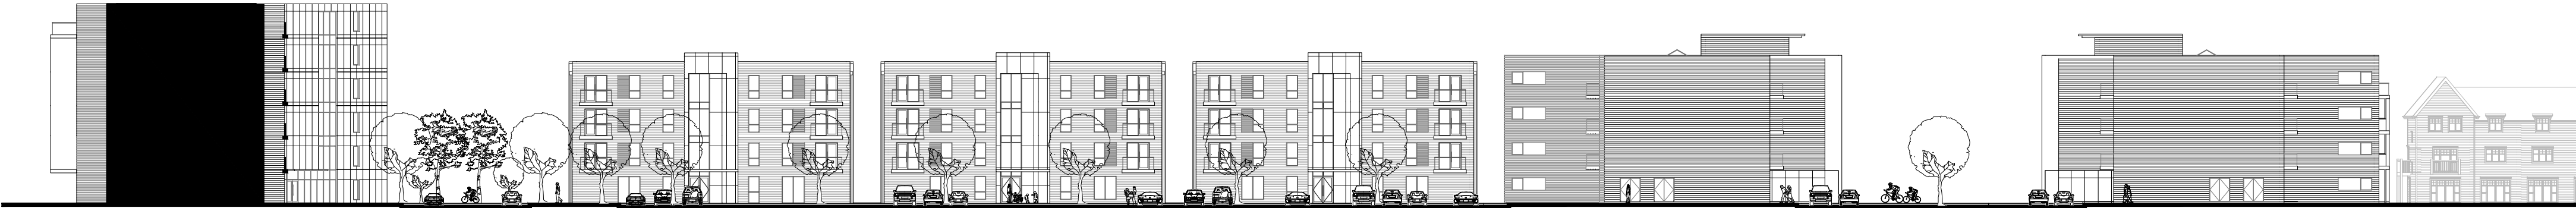

South Street Elevation A



North Street Elevation B



Street Elevation C



West Street Elevation D



East Street Elevation E



Rev	Description	By	Date
P1	Reserved Matters Application	NR	18.01.17



BroadwayMalyan™
Architecture Urbanism Design

Box House, 10 High Street
Thames, Reading
Berkshire
RG7 5AN
T: +44 (0)118 932 3456
F: +44 (0)118 932 3461
E: Rdp@BroadwayMalyan.com
www.BroadwayMalyan.com

Client
St. Edwards Homes
Project
Green Park Village

Description
Phase 3B
Street Scene Elevations A-E

Status	Scale	Drawn By	Date
PLANNING	1:200@A0	BM	Jan '17
Job Number	Drawing Number	Revision	
30934-6	PL-P3B-004	P1	