


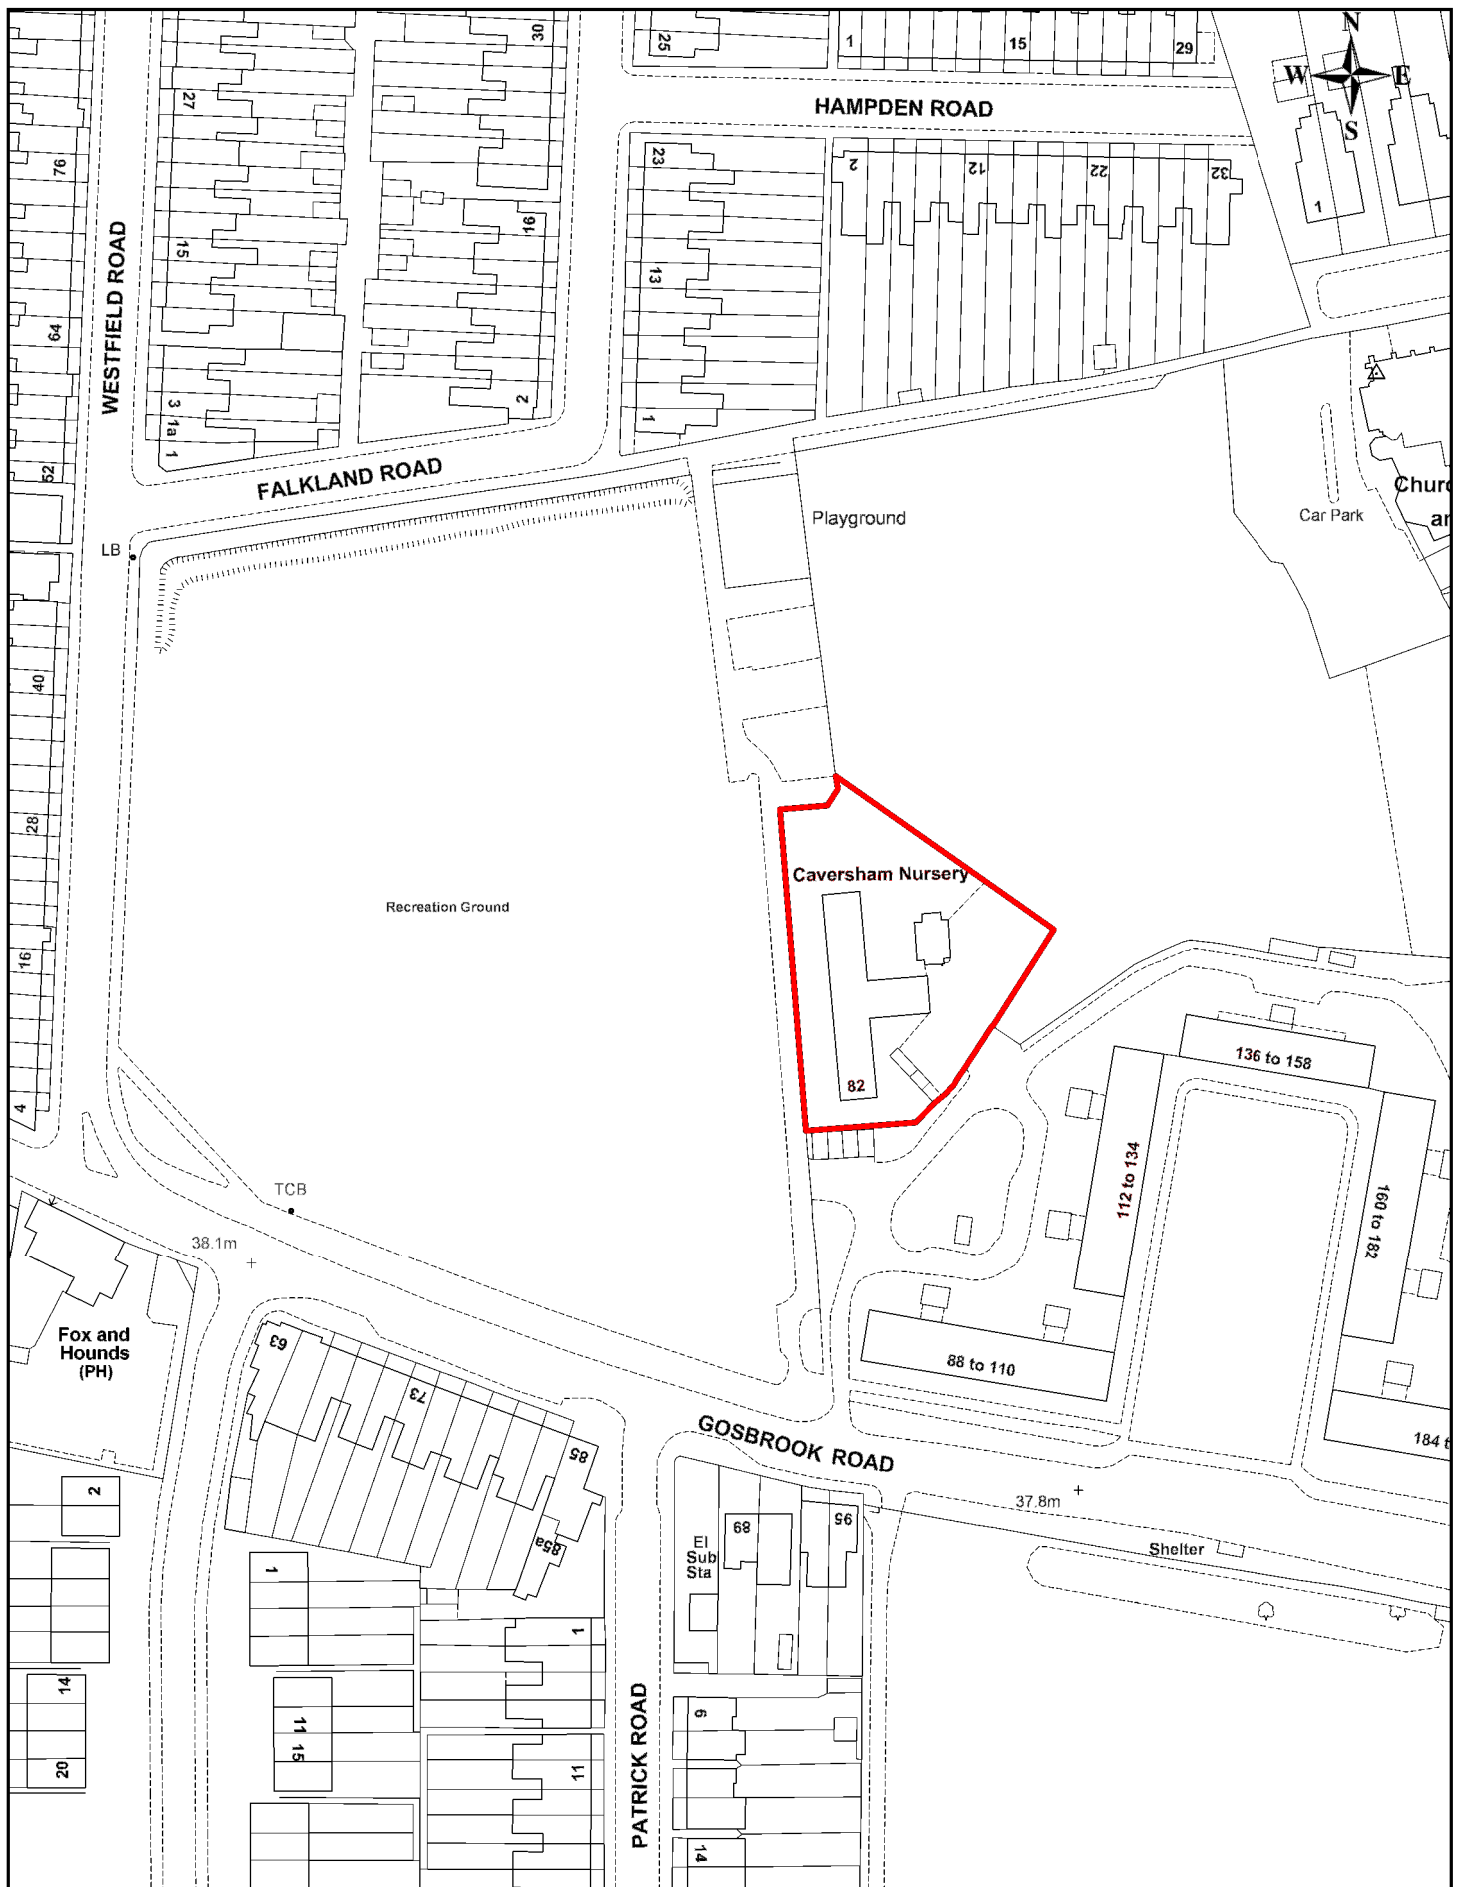

Title: Location Plan
82 Gosbrook Road, Caversham, Reading

File:
Produced by Valuation Section

Date: 28/03/2014 Scale at A4: 1:1250
Ref: 54008\138e.wor

nlp
The National
Land & Property Gazetteer

Reading
Borough Council
Working better with you