



24
22
20
18
16
14
12
10
8
6
4
2
1:100 scale @ A3 0 metres

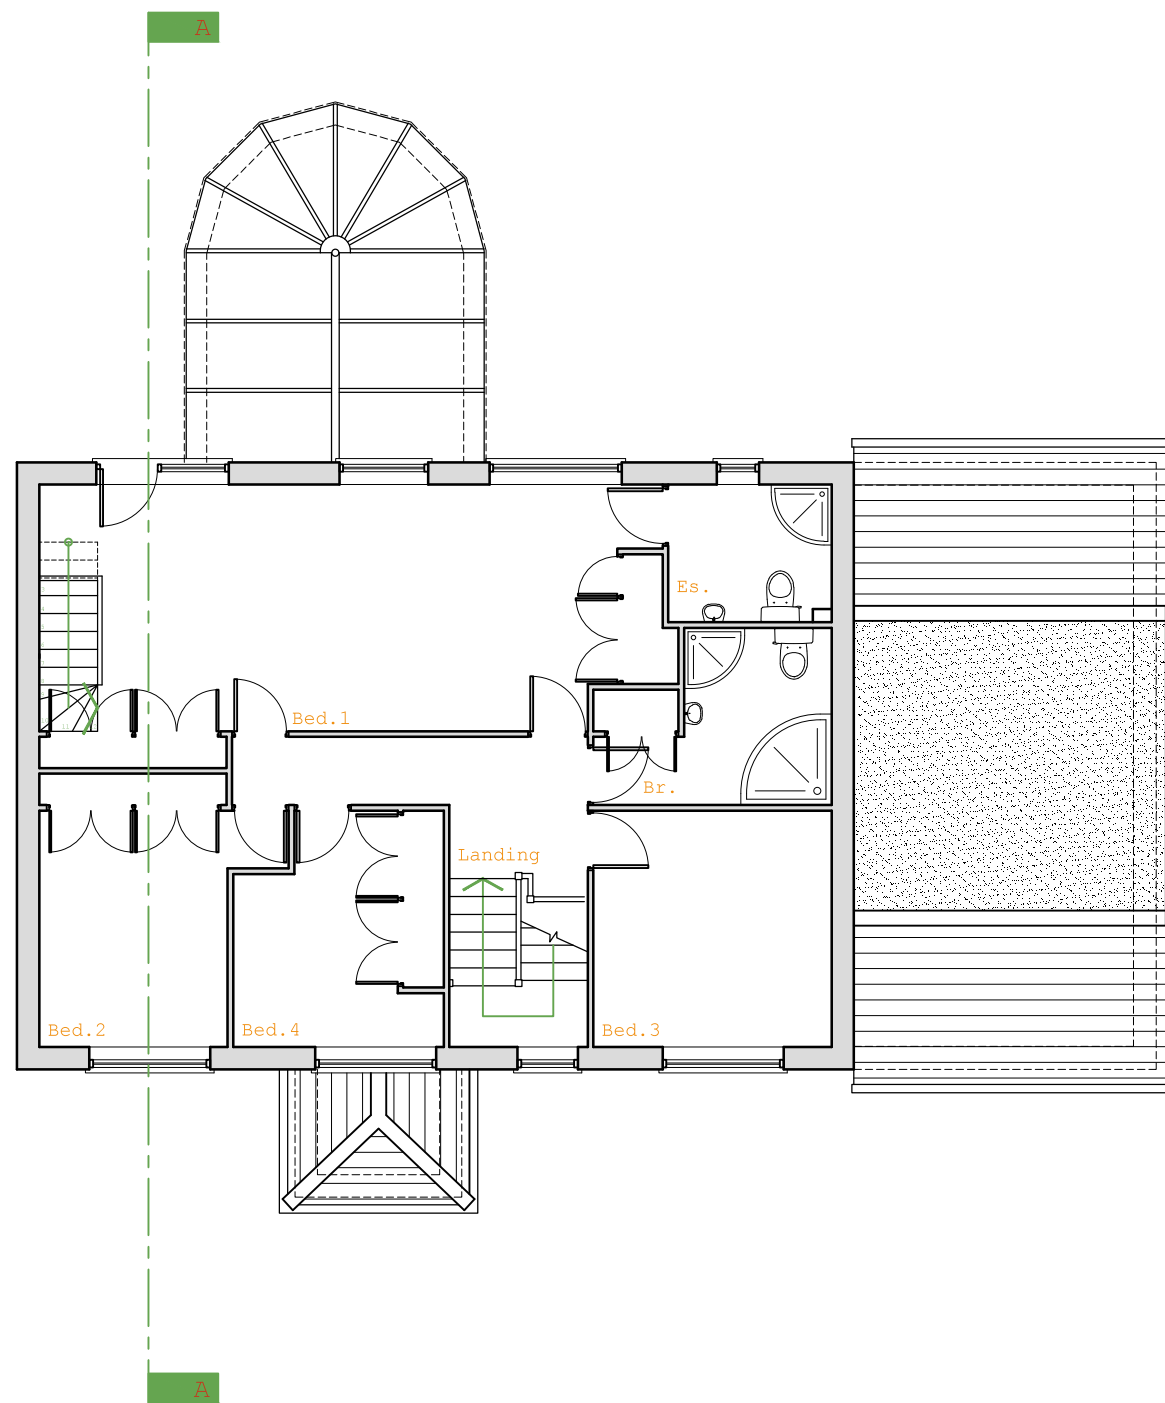

Existing first floor plan - GIA 78m²

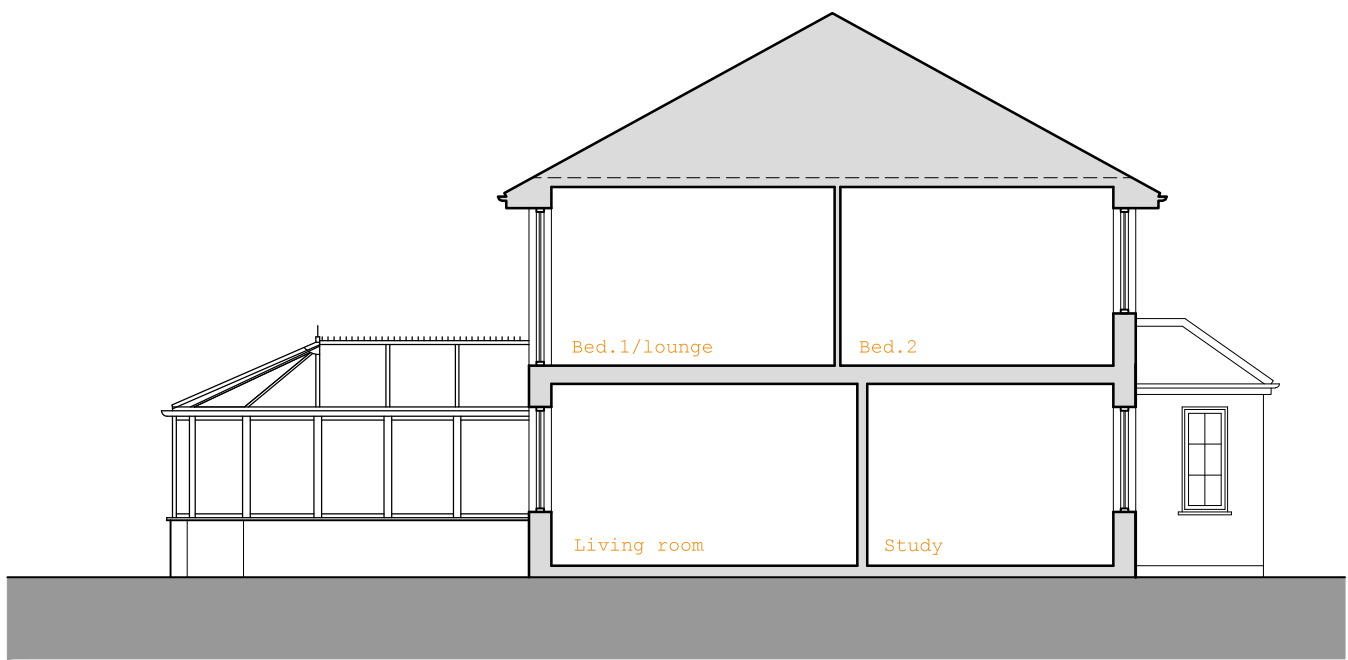

Existing section a

