


Q6 Family Rd

Existing

1st Floor

V2

Floorplan

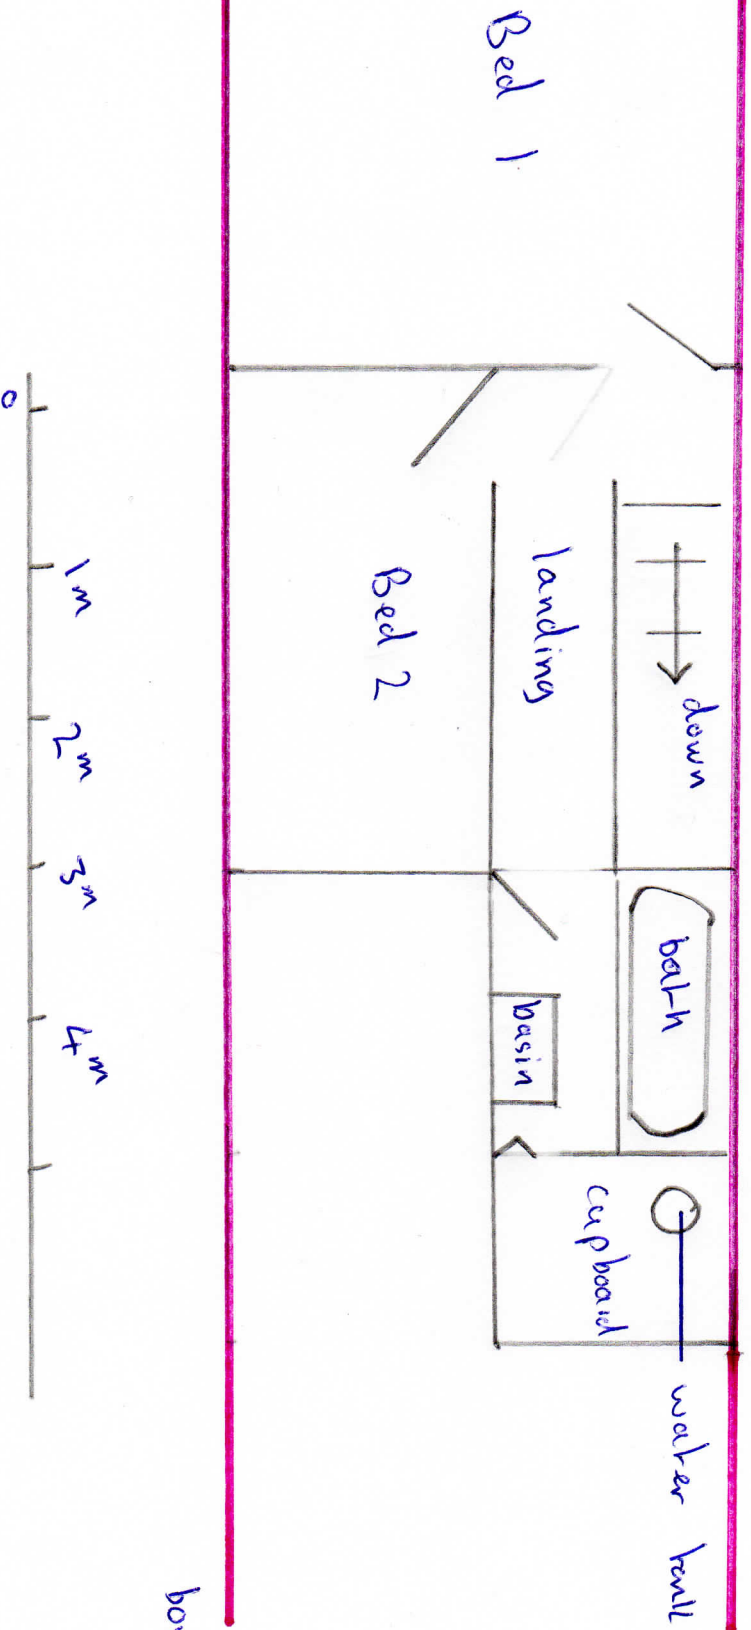

boundary in
red

Scale 1:50