


BM 42.02m

OXFORD ROAD

2 no. retractable bollards across exit & 4
no. bollards across access, to restrict access
outside of opening hours

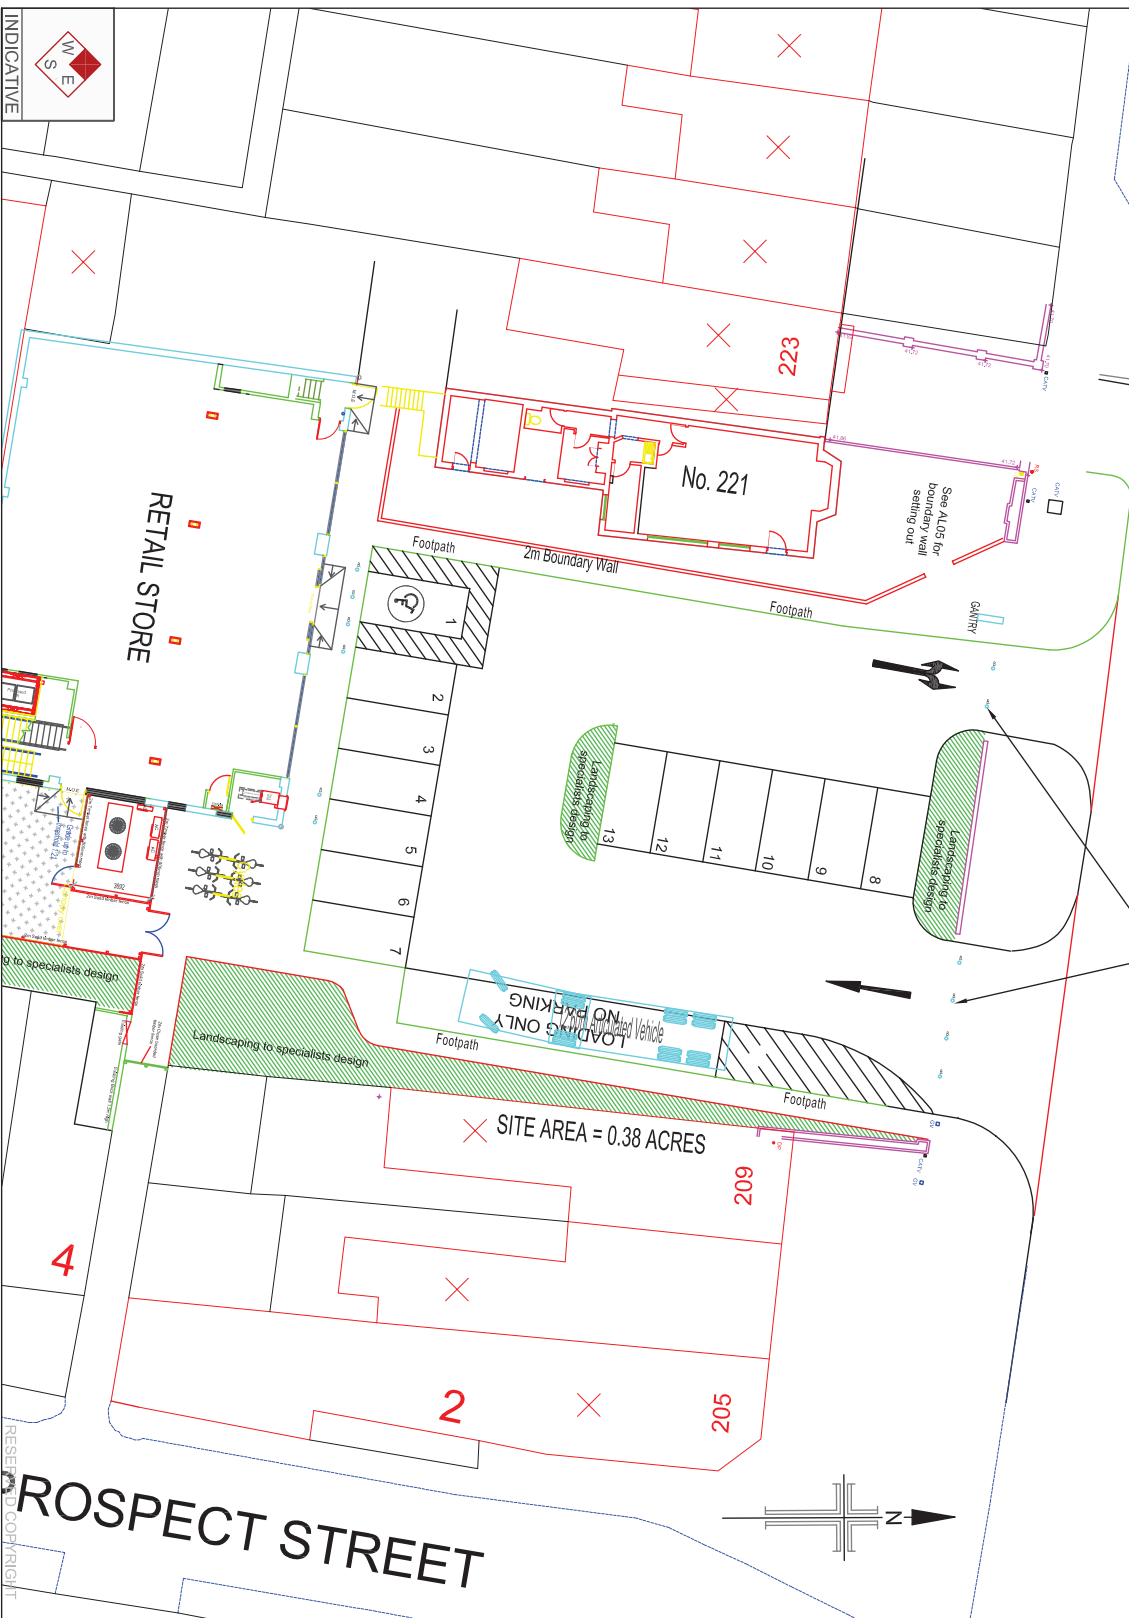

Reproduced from Ordnance Survey Supermap Data with the permission of The Controller of Her Majesty's Stationary Office. Crown Copyright - Licence No. AL10004621

NOTES:

Rev	Date	Drawn	By	Checked	By	Approved	By
-	-	-	-	-	-	-	-

Bristol
Canalage
Centre
Wetwyn Garden City



Studio 4
37 Broadwater Road
Wetwyn Garden City
Hertfordshire
AL7 3AX
01707 385200
www.tpa.co.uk

CLIENT:



PROJECT:
OXFORD ROAD
READING

TITLE:
Proposed Retractable
Bollards at Entrance
& Exit

STATUS:

FOR INFORMATION

SCALE:	DATE:	DRAWN:	CHECKED:	APPROVED:
1:250	15-03-16	NH	-	NH
JOB NO:	DRAWING NO:	REVISION:		
1309-36	PL01	-		