



NOTE
ALL MATERIALS INTENDED TO BE USED ON
NEW EXTENSION ARE TO MATCH EXISTING.
THIS DRAWING HAS BEEN PREPARED WITHOUT
THE BENEFIT OF AN ACCURATE SITE SURVEY
ALL UNNOTED FITTINGS
ARE ONLY INDICATIVE

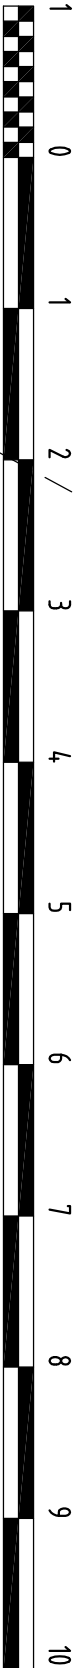

SCALE BAR 1 : 50

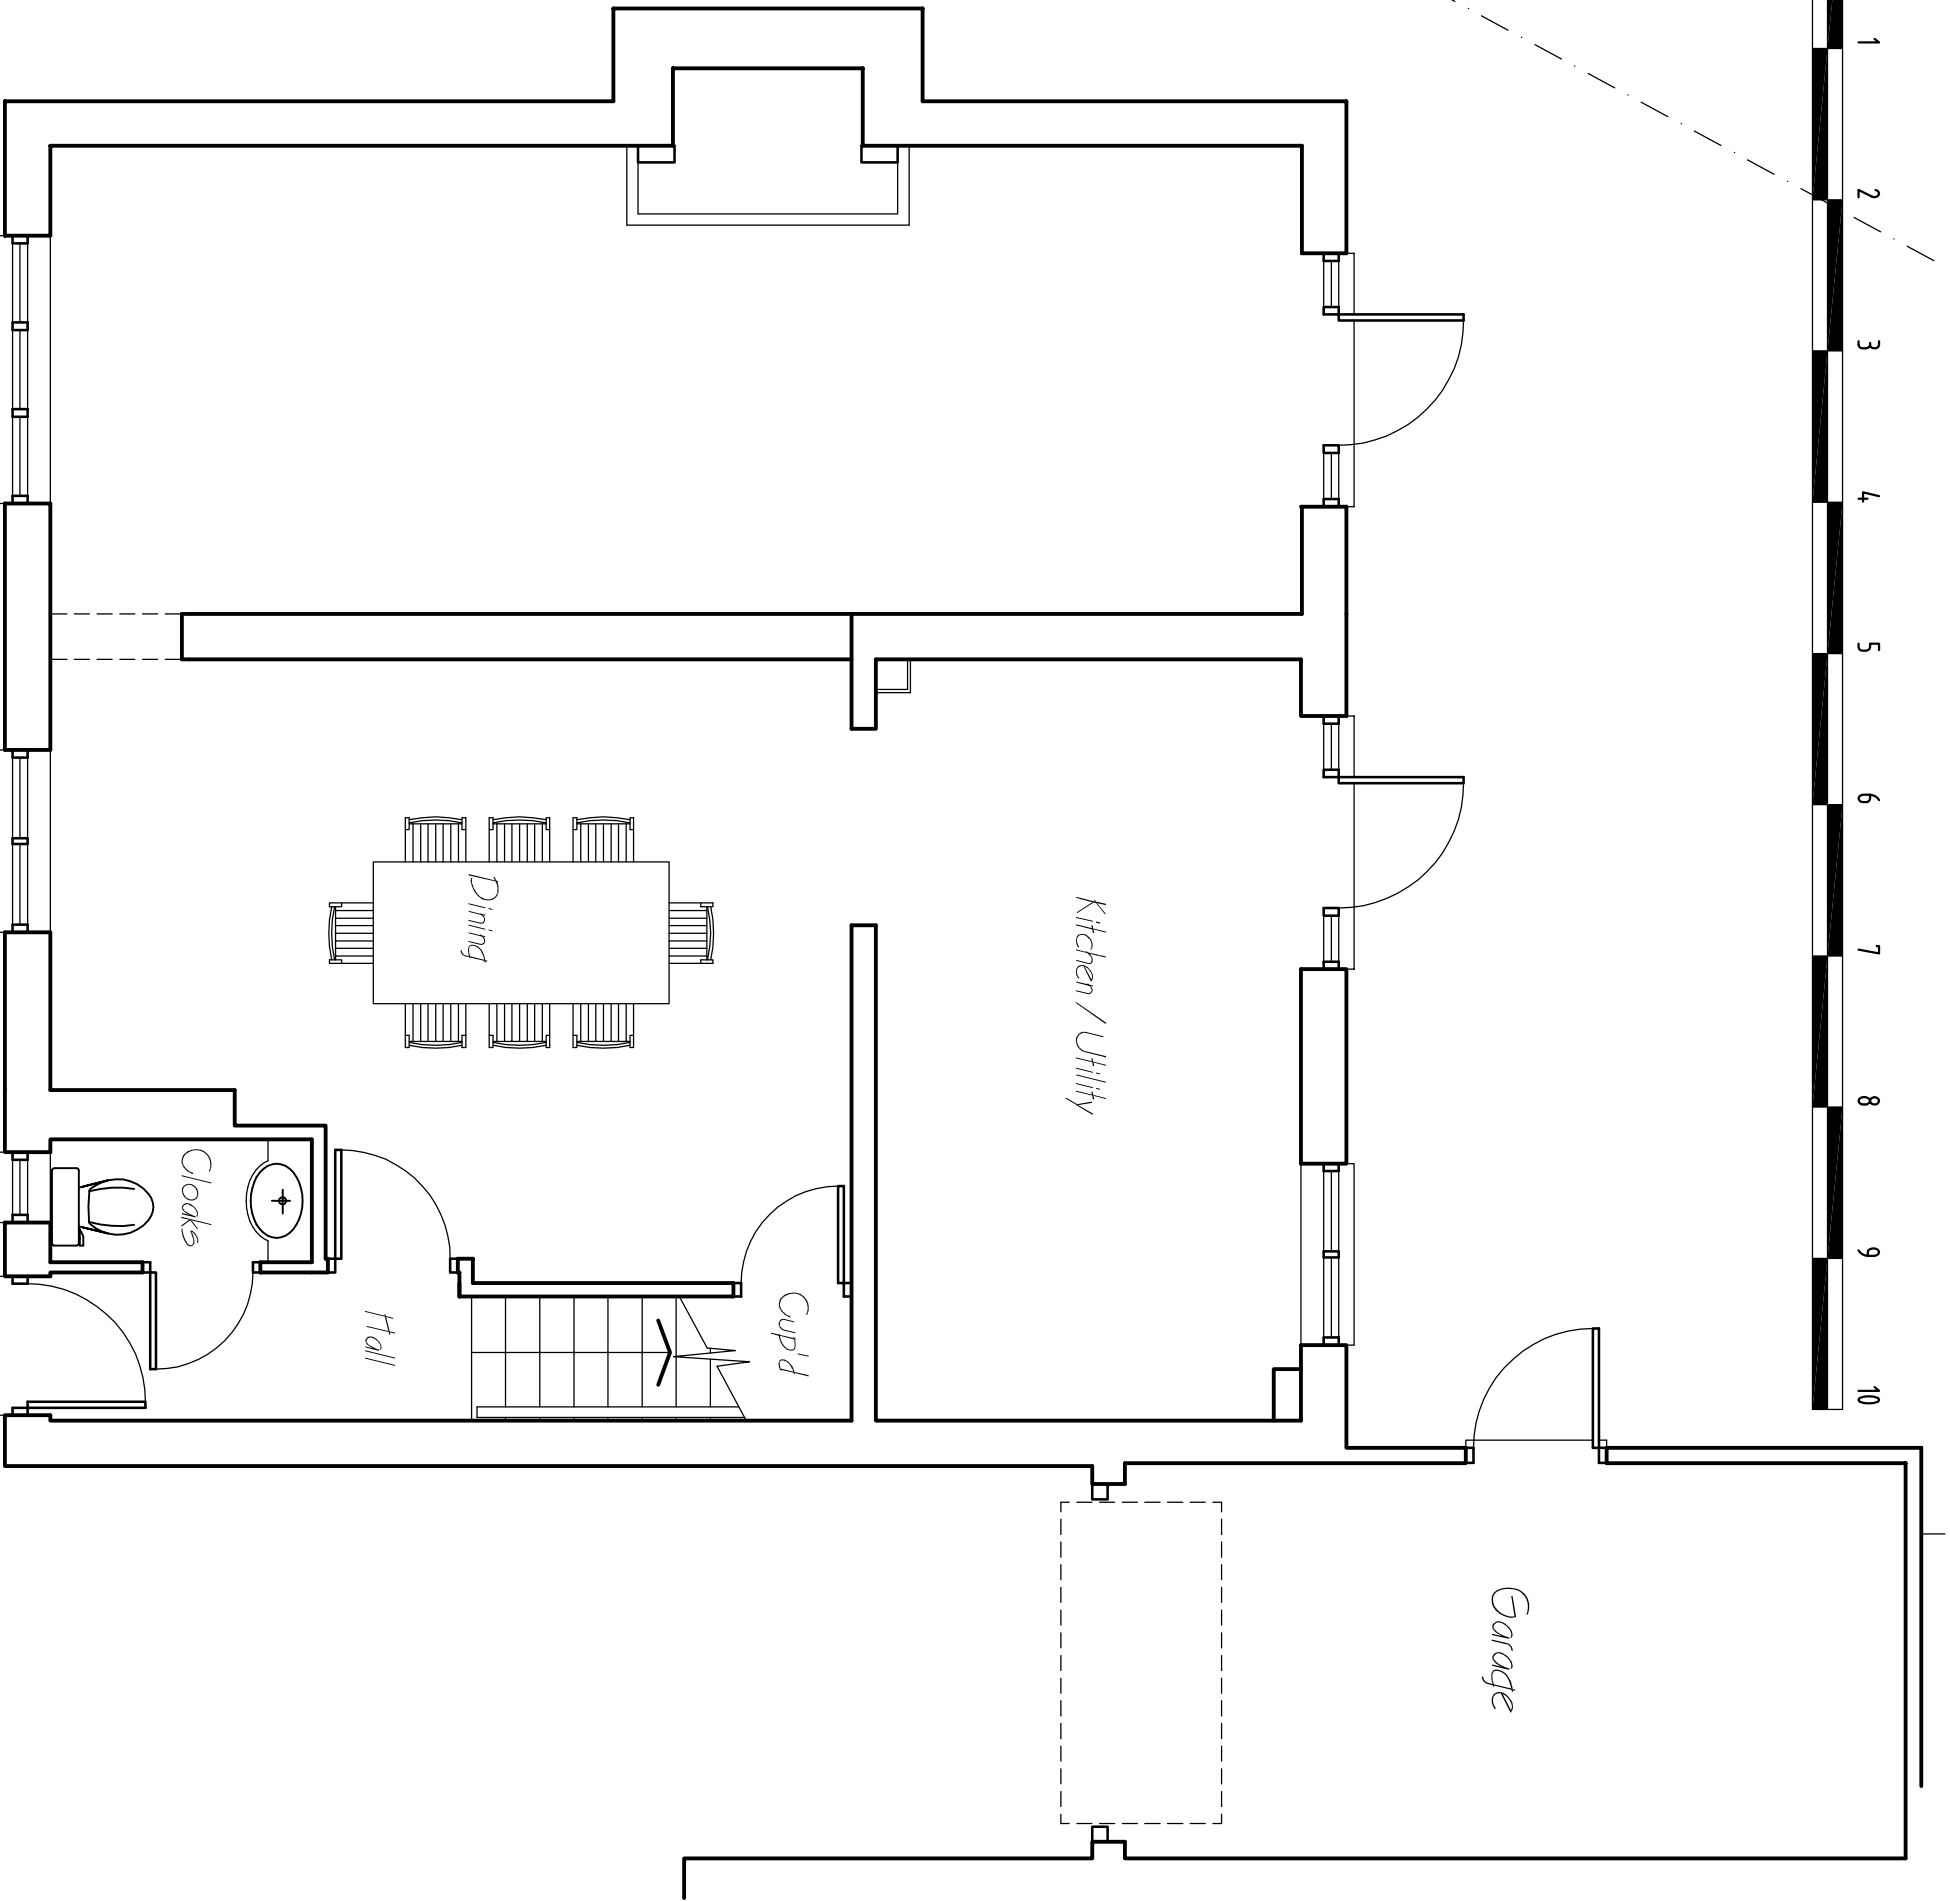

RFD

RICHARD FENN DESIGNS LIMITED
11 HARRIER CLOSE, WOODLEY,
READING, BERKSHIRE. RG5 4PE.
Telephone READING (0118) 9691684
E-Mail : rfd@rntworld.com

PROPOSED SINGLE STOREY FRONT EXTENSION
AND GARAGE CONVERSION
TO 14 BLAENANT, READING, BERKSHIRE for
MR AND MRS IAN BUCKLE

EXISTING GROUND FLOOR LAYOUT

DATE	SCALE
OCTOBER 21st 2016	1 : 50

DRAWING No. REVISION

IB.11

EXISTING GROUND FLOOR LAYOUT (Scale 1 : 50)