


- Locations of Proposed Application
- Area under ownership of Applicant

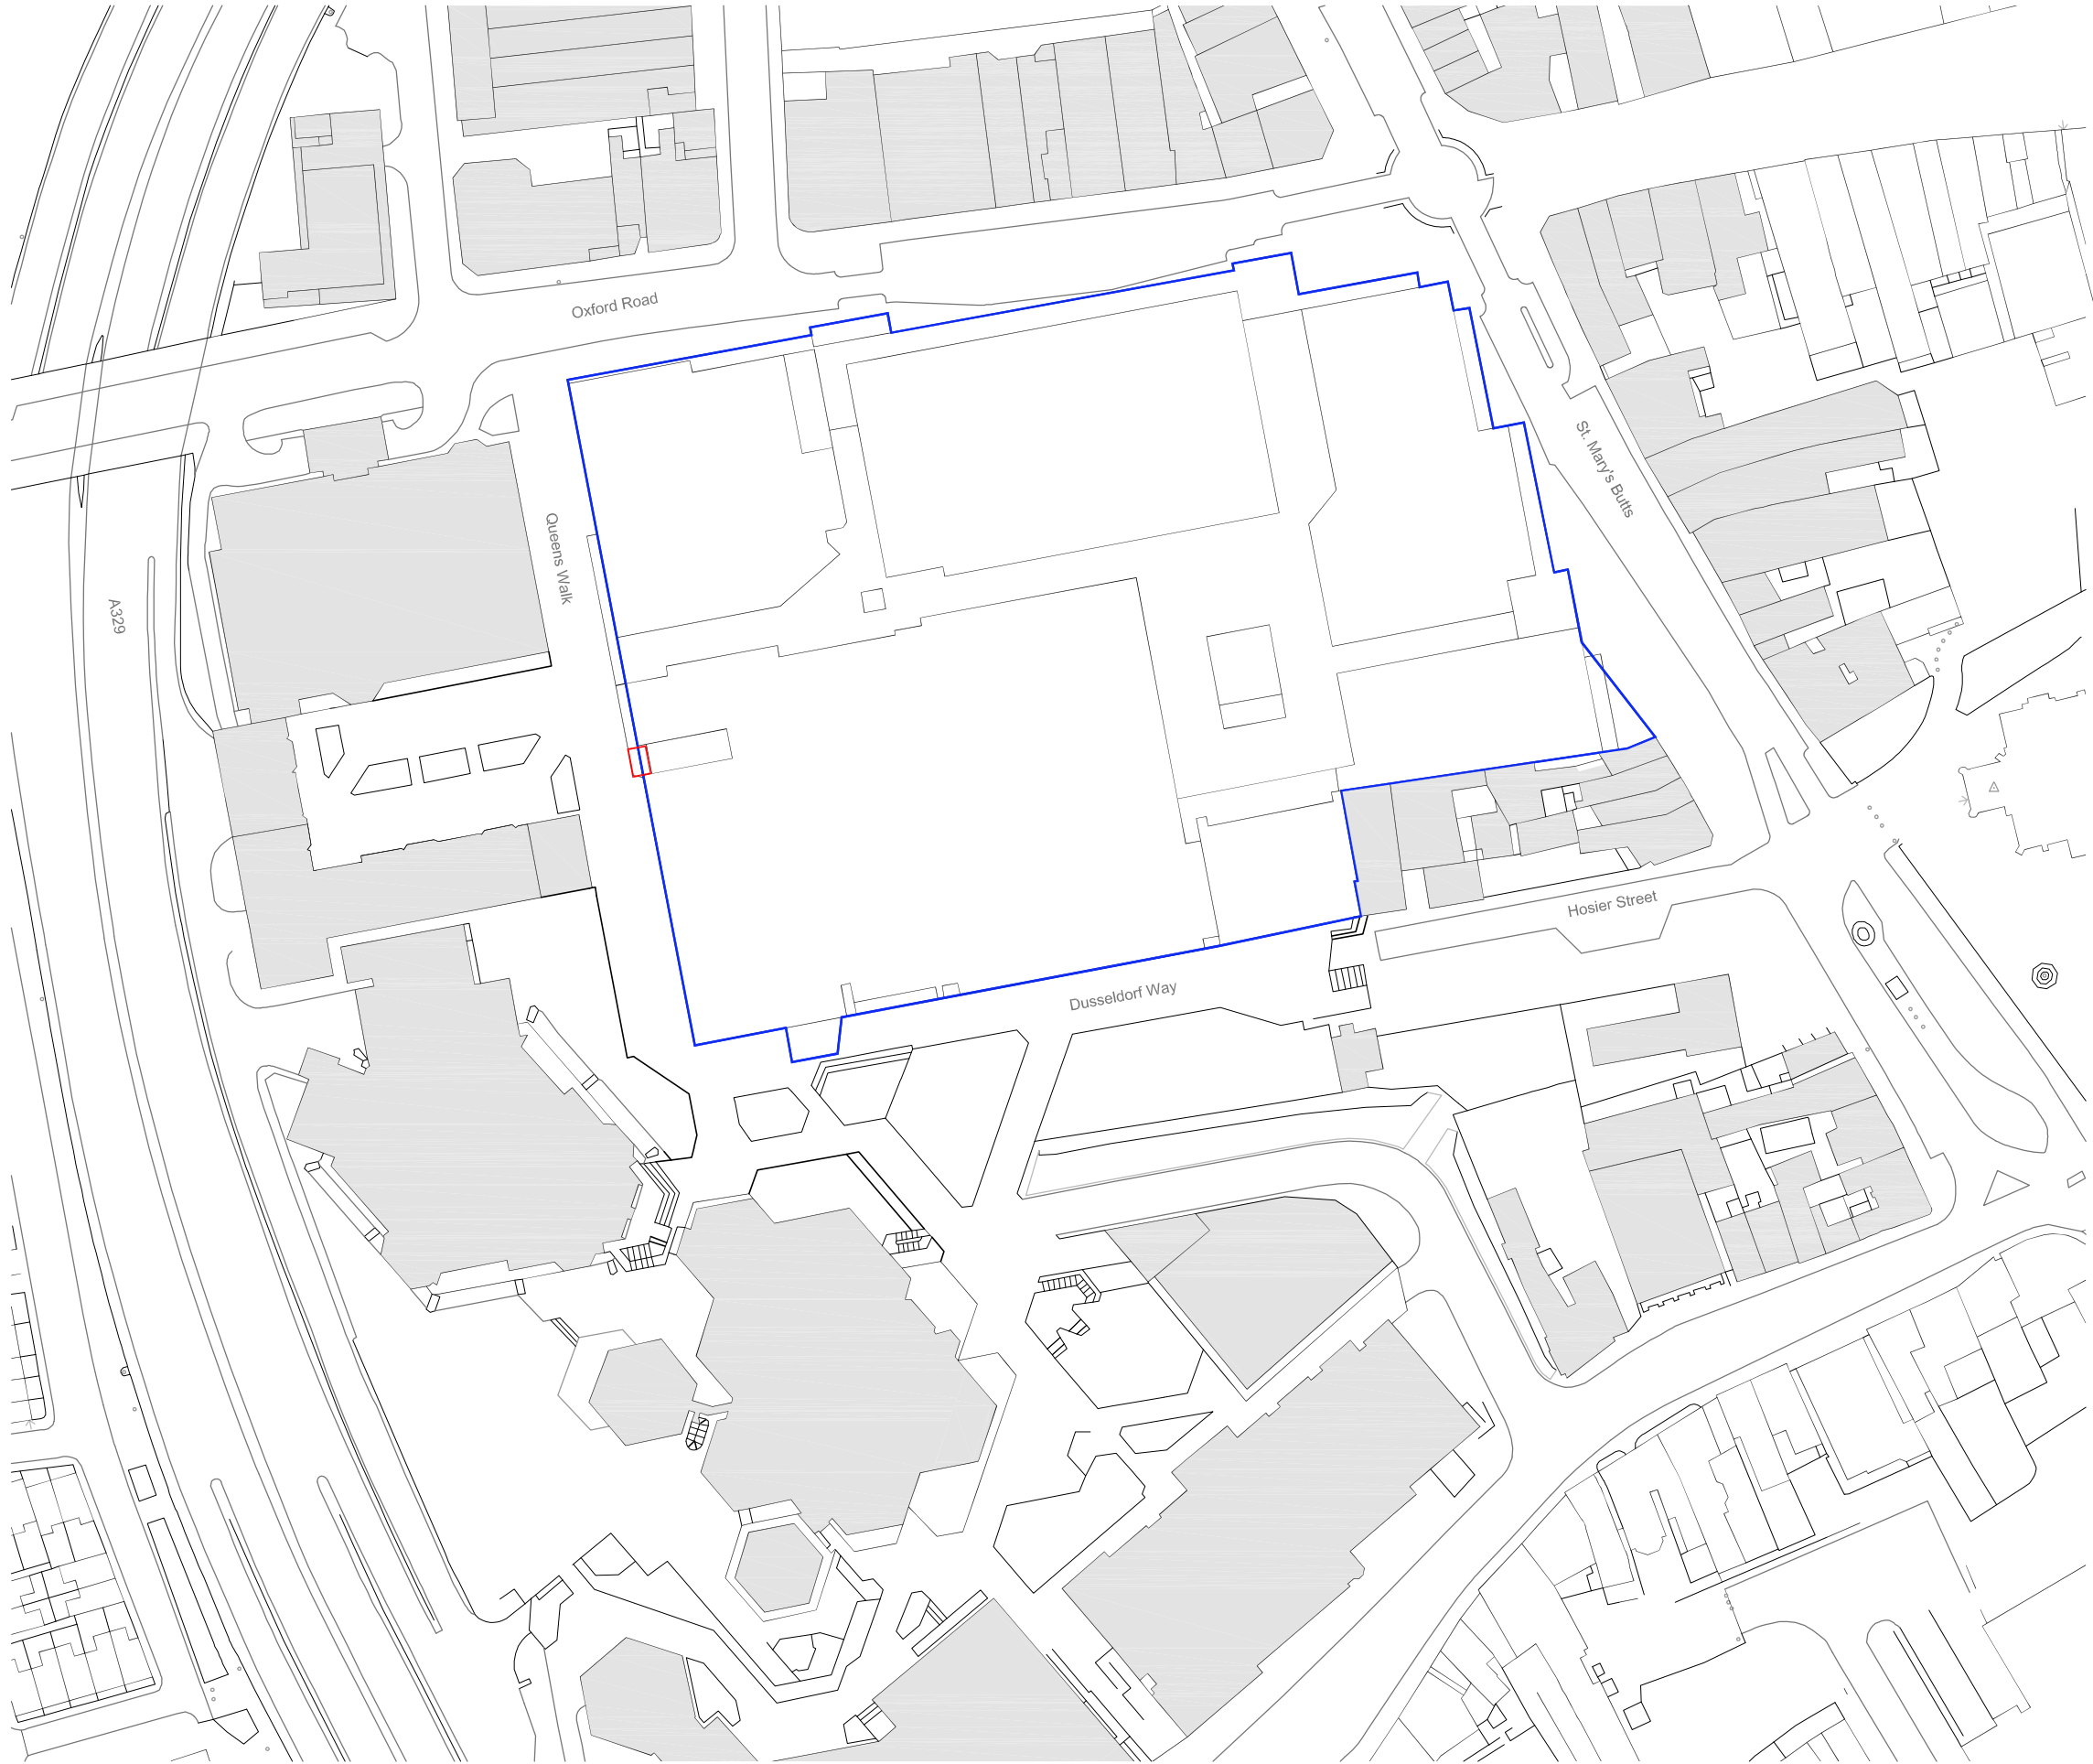

100m
Scale Bar 1:1250



REV DATE NOTES

Client

MOORGATH PROPERTY

Project

BROAD STREET MALL
READING

Drawing Title

FOUNTAIN HOUSE
SIGNAGE APPLICATION
LOCATION PLAN

Drawn	Checked	Paper Size	Scale	Date
CMc	PT	A3	1:1250	JUNE 2016
Project No. 15116		Drawing No. 2106	Revision 00	

**CORSTORPHINE
+ WRIGHT
ARCHITECTS**

Brook Hall • Brook Street • Warwick • CV34 4BL
t 01926 658444 • w www.corstorphine-wright.com

Site Location Plan
Scale 1:1250