



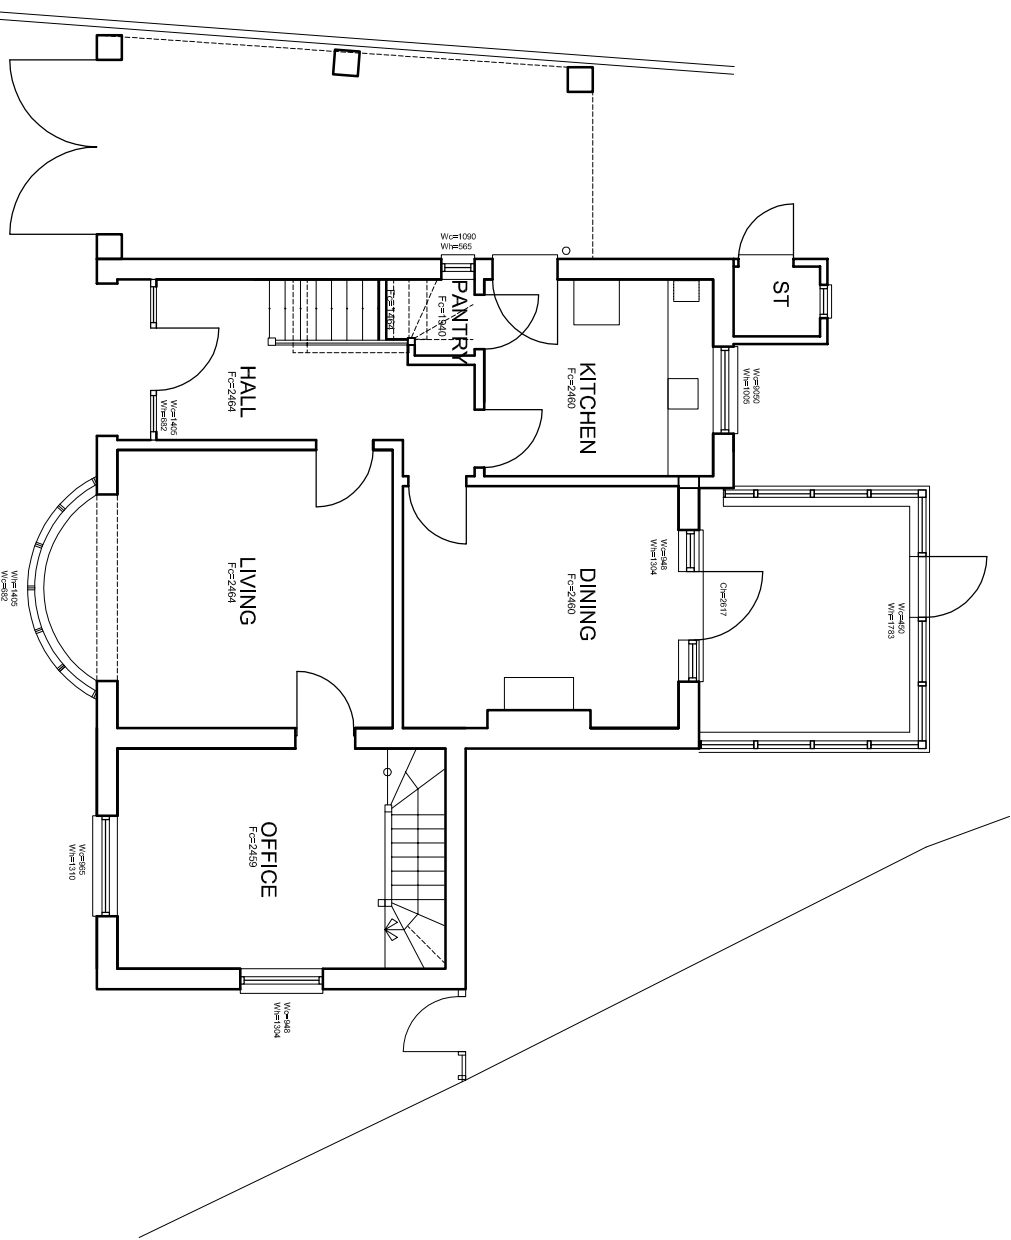

Ground Floor
Scale 1:100

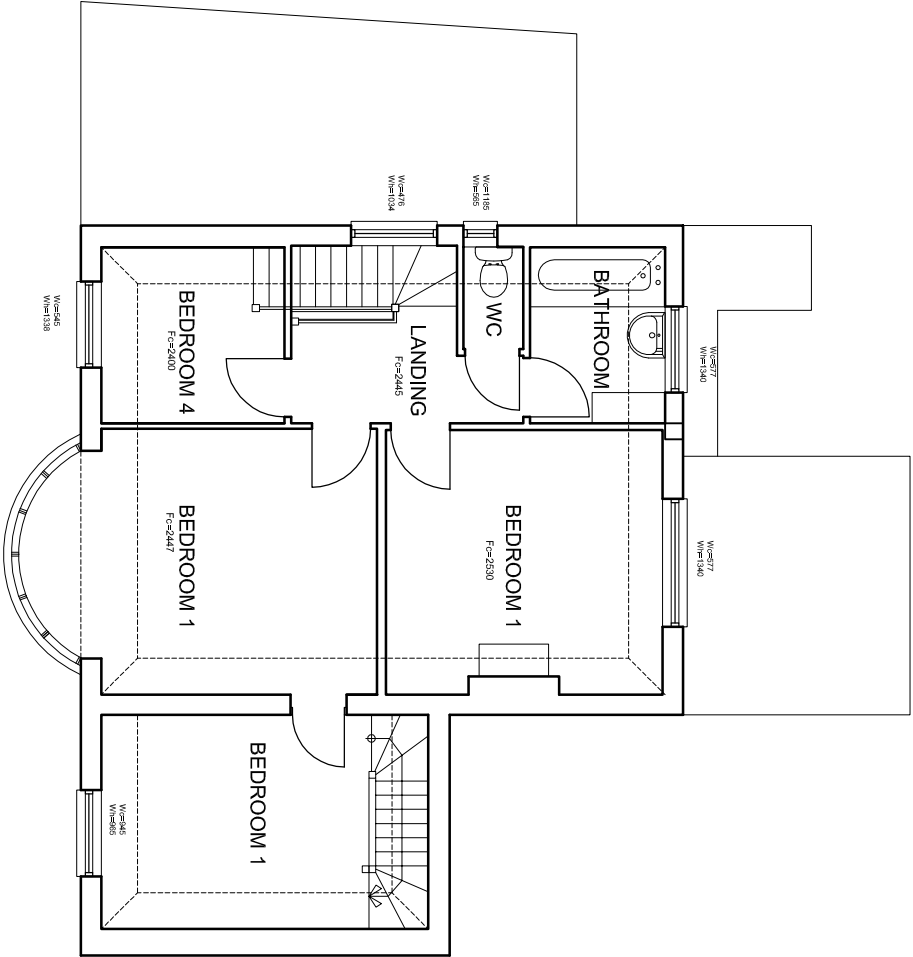

First Floor
Scale 1:100

1: 1	0.1 m
1: 20	2 m
1: 50	5 m
1: 100	10 m
1: 200	20 m
1: 500	50 m
1: 1250	125 m



Location Plan
Scale 1:1250

Rev	Date	By	Note
Project			
2 FERNBROOK ROAD CAVERSHAM HEIGHTS READING			
Title			
EXISTING PLANS			
PLANS			
Drawing Number			
16A021/PL01			
Revision			
-			
Date			
JUNE'16			
Drawn			
AN			
Scale			
VARIES			
Paper			
A3			

