



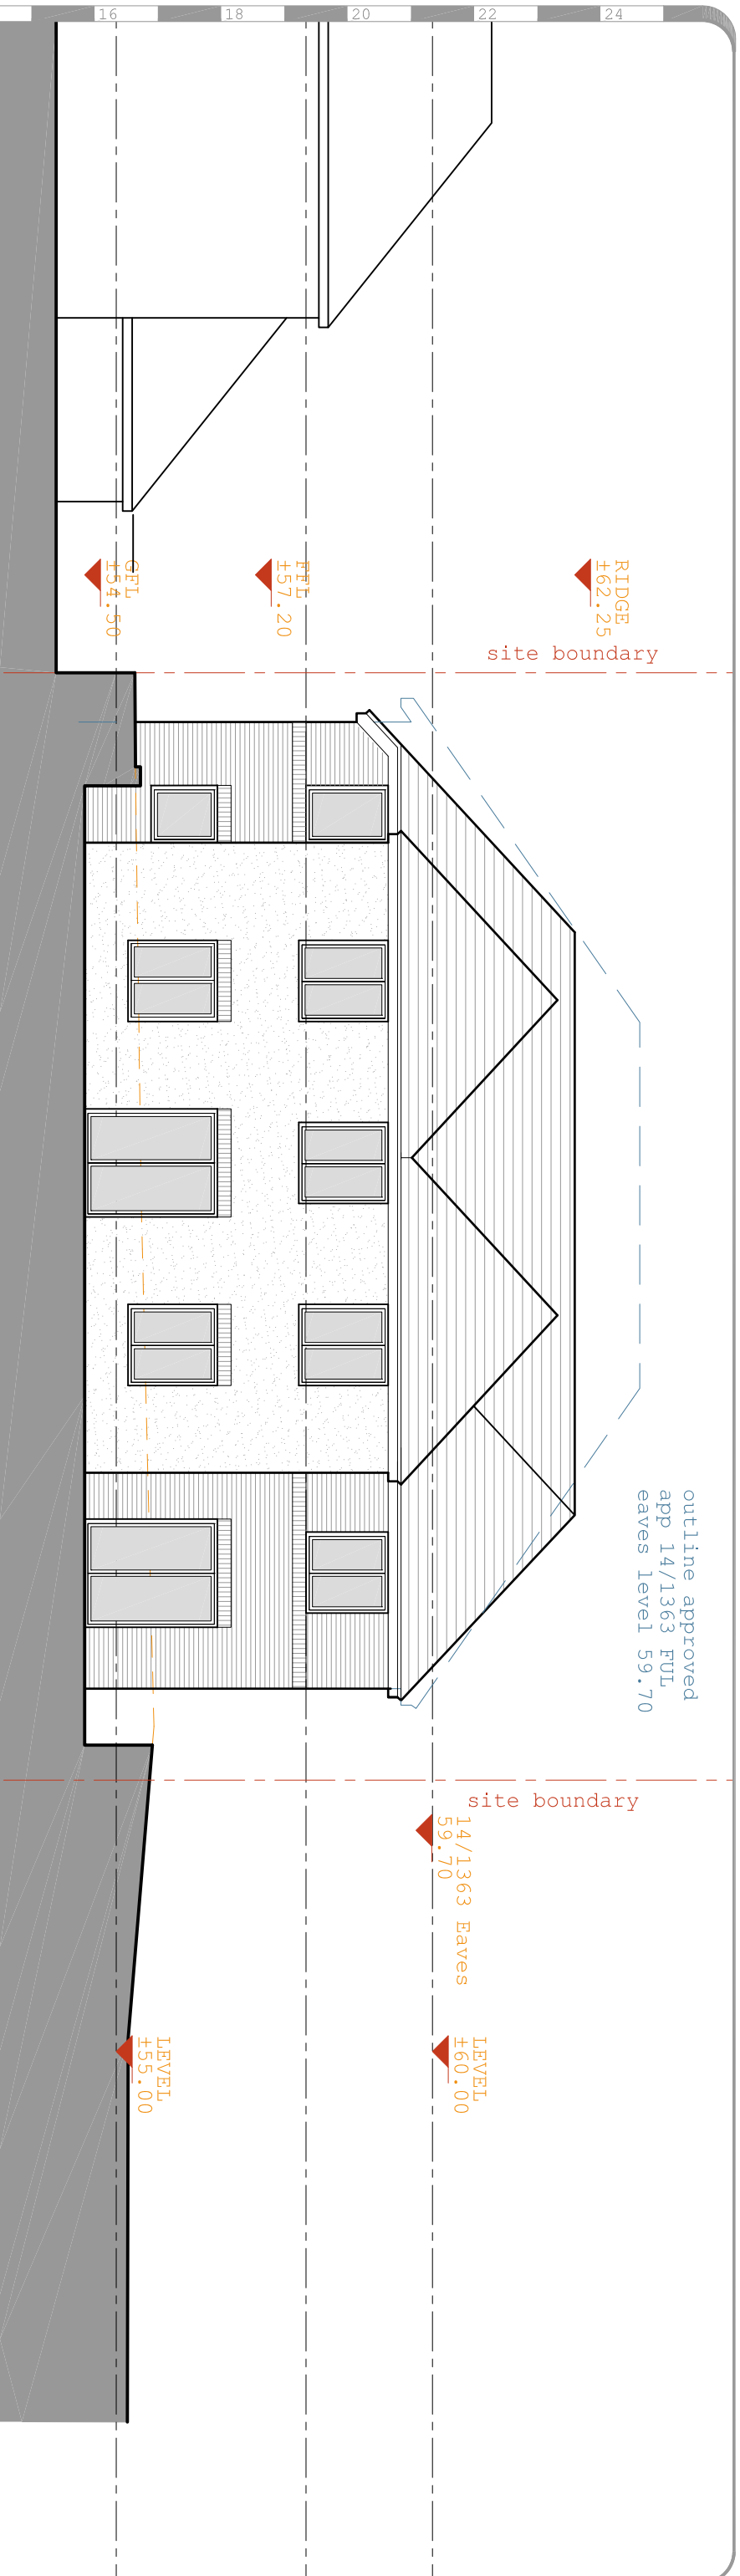

Block A - proposed rear (south east) elevation

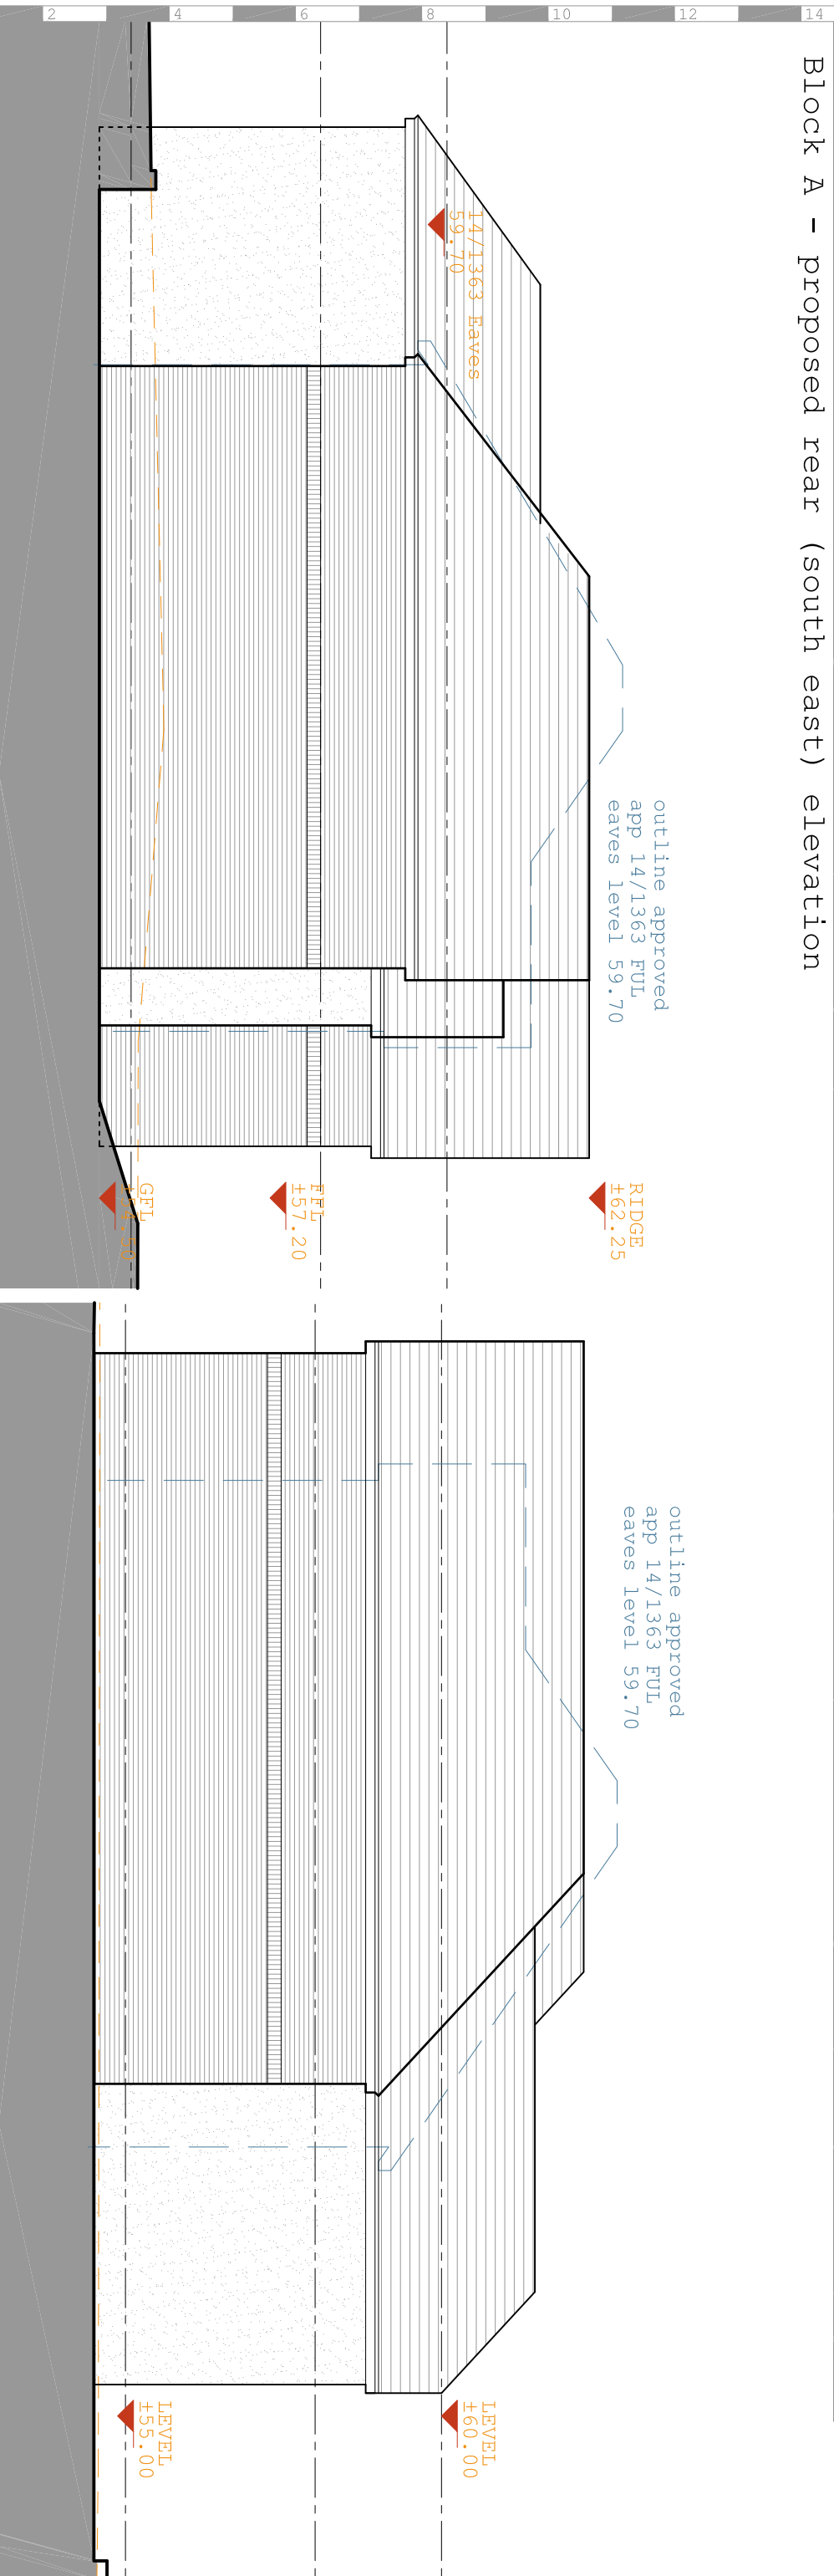

Block A - proposed side (north east) elevation

Block A - proposed side (south west) elevation