


7.0 Appendix 3 – Icon House Results

Window ID	Existing	Consented	Proposed	Ratio Consented / Existing	Ratio Proposed / Existing
W0.01	3.77	1.57	1.17	0.42	0.31
W0.02	4.99	2.25	1.89	0.45	0.38
W0.03	6.22	2.7	2.35	0.43	0.38
W1.11	0.82	0.68	0.68	0.83	0.83
W1.12	2.44	1.59	1.35	0.65	0.55
W1.13	4.73	2.04	1.99	0.43	0.42
W1.14	4.57	1.66	1.51	0.36	0.33
W1.15	4.79	2.17	1.64	0.45	0.34
W1.16	6.4	3.08	2.61	0.48	0.41
W1.17	8	3.57	3.16	0.45	0.40
W1.18	2.56	1	0.94	0.39	0.37
W2.11	0.95	0.78	0.8	0.82	0.84
W2.12	3.76	2.53	2.25	0.67	0.60
W2.13	5.62	2.43	2.26	0.43	0.40
W2.14	5.38	1.98	1.67	0.37	0.31
W2.15	6.17	3.01	2.29	0.49	0.37
W2.16	8.26	4.25	3.57	0.51	0.43
W2.17	10.24	4.86	4.24	0.47	0.41
W2.18	3.95	1.91	1.86	0.48	0.47
W3.11	1.25	0.97	0.95	0.78	0.76
W3.12	5.63	4.09	3.6	0.73	0.64
W3.13	6.63	3	2.6	0.45	0.39
W3.14	6.35	2.4	1.91	0.38	0.30
W3.15	7.8	3.93	3	0.50	0.38
W3.16	10.38	5.56	4.69	0.54	0.45
W3.17	12.86	6.24	5.48	0.49	0.43
W3.18	6.17	3.37	3.33	0.55	0.54
W4.11	1.66	1.19	1.2	0.72	0.72
W4.12	8.67	6.43	5.69	0.74	0.66
W4.13	7.98	3.64	3.01	0.46	0.38
W4.14	7.46	2.82	2.23	0.38	0.30
W4.15	9.57	5	3.83	0.52	0.40
W4.16	12.67	7.04	5.87	0.56	0.46
W4.17	15.64	7.85	6.78	0.50	0.43
W4.18	8.93	5.34	5.27	0.60	0.59
W5.11	2.41	1.54	1.53	0.64	0.63
W5.12	11.94	9.17	8.19	0.77	0.69
W5.13	9.55	4.38	3.62	0.46	0.38
W5.14	8.73	3.36	2.58	0.38	0.30
W5.15	11.69	6.37	4.9	0.54	0.42
W5.16	15.45	8.82	7.31	0.57	0.47
W5.17	18.87	9.79	8.35	0.52	0.44
W5.18	12.06	7.49	7.36	0.62	0.61
W6.11	4.04	2.61	2.57	0.65	0.64
W6.12	15.95	12.41	11.12	0.78	0.70
W6.13	11.48	5.37	4.37	0.47	0.38
W6.14	10.07	4.01	3.03	0.40	0.30
W6.15	14.14	8.06	6.17	0.57	0.44
W6.16	18.63	11.08	9.18	0.59	0.49
W6.17	22.48	12.1	10.28	0.54	0.46
W6.18	14.96	9.37	9.21	0.63	0.62
W7.11	8.73	6.74	6.43	0.77	0.74
W7.12	20.86	16.55	14.91	0.79	0.71
W7.13	13.83	6.9	5.61	0.50	0.41
W7.14	11.59	4.94	3.66	0.43	0.32
W7.15	16.88	10.07	7.79	0.60	0.46
W7.16	22.07	13.77	11.4	0.62	0.52
W7.17	26.17	14.91	12.5	0.57	0.48
W7.18	17.38	11.09	10.96	0.64	0.63
W8.11	27.27	23.57	21.79	0.86	0.80
W8.12	26.28	21.4	19.26	0.81	0.73
W8.13	16.87	9.4	7.78	0.56	0.46
W8.14	13.33	6.24	4.69	0.47	0.35
W8.15	19.65	12.52	9.79	0.64	0.50
W8.16	25.59	17.03	14.12	0.67	0.55
W8.17	18.39	7.27	5.54	0.40	0.30
W9.09	23.74	23.75	23.72	1.00	1.00
W9.10	31.19	25.95	23.34	0.83	0.75
W9.11	21.98	14.3	12.39	0.65	0.56
W9.12	16.27	9.03	7.26	0.56	0.45
W9.13	22.93	15.85	12.62	0.69	0.55
W9.14	29.4	21.01	17.65	0.71	0.60
W9.15	26.59	13.79	10.68	0.52	0.40
W10.10	35.03	29.7	26.67	0.85	0.76
W10.11	25.5	17.89	15.56	0.70	0.61
W10.12	25.4	18.26	16.18	0.72	0.64
W10.13	27.12	20.57	18.76	0.76	0.69
W10.14	26.93	20.95	19.32	0.78	0.72



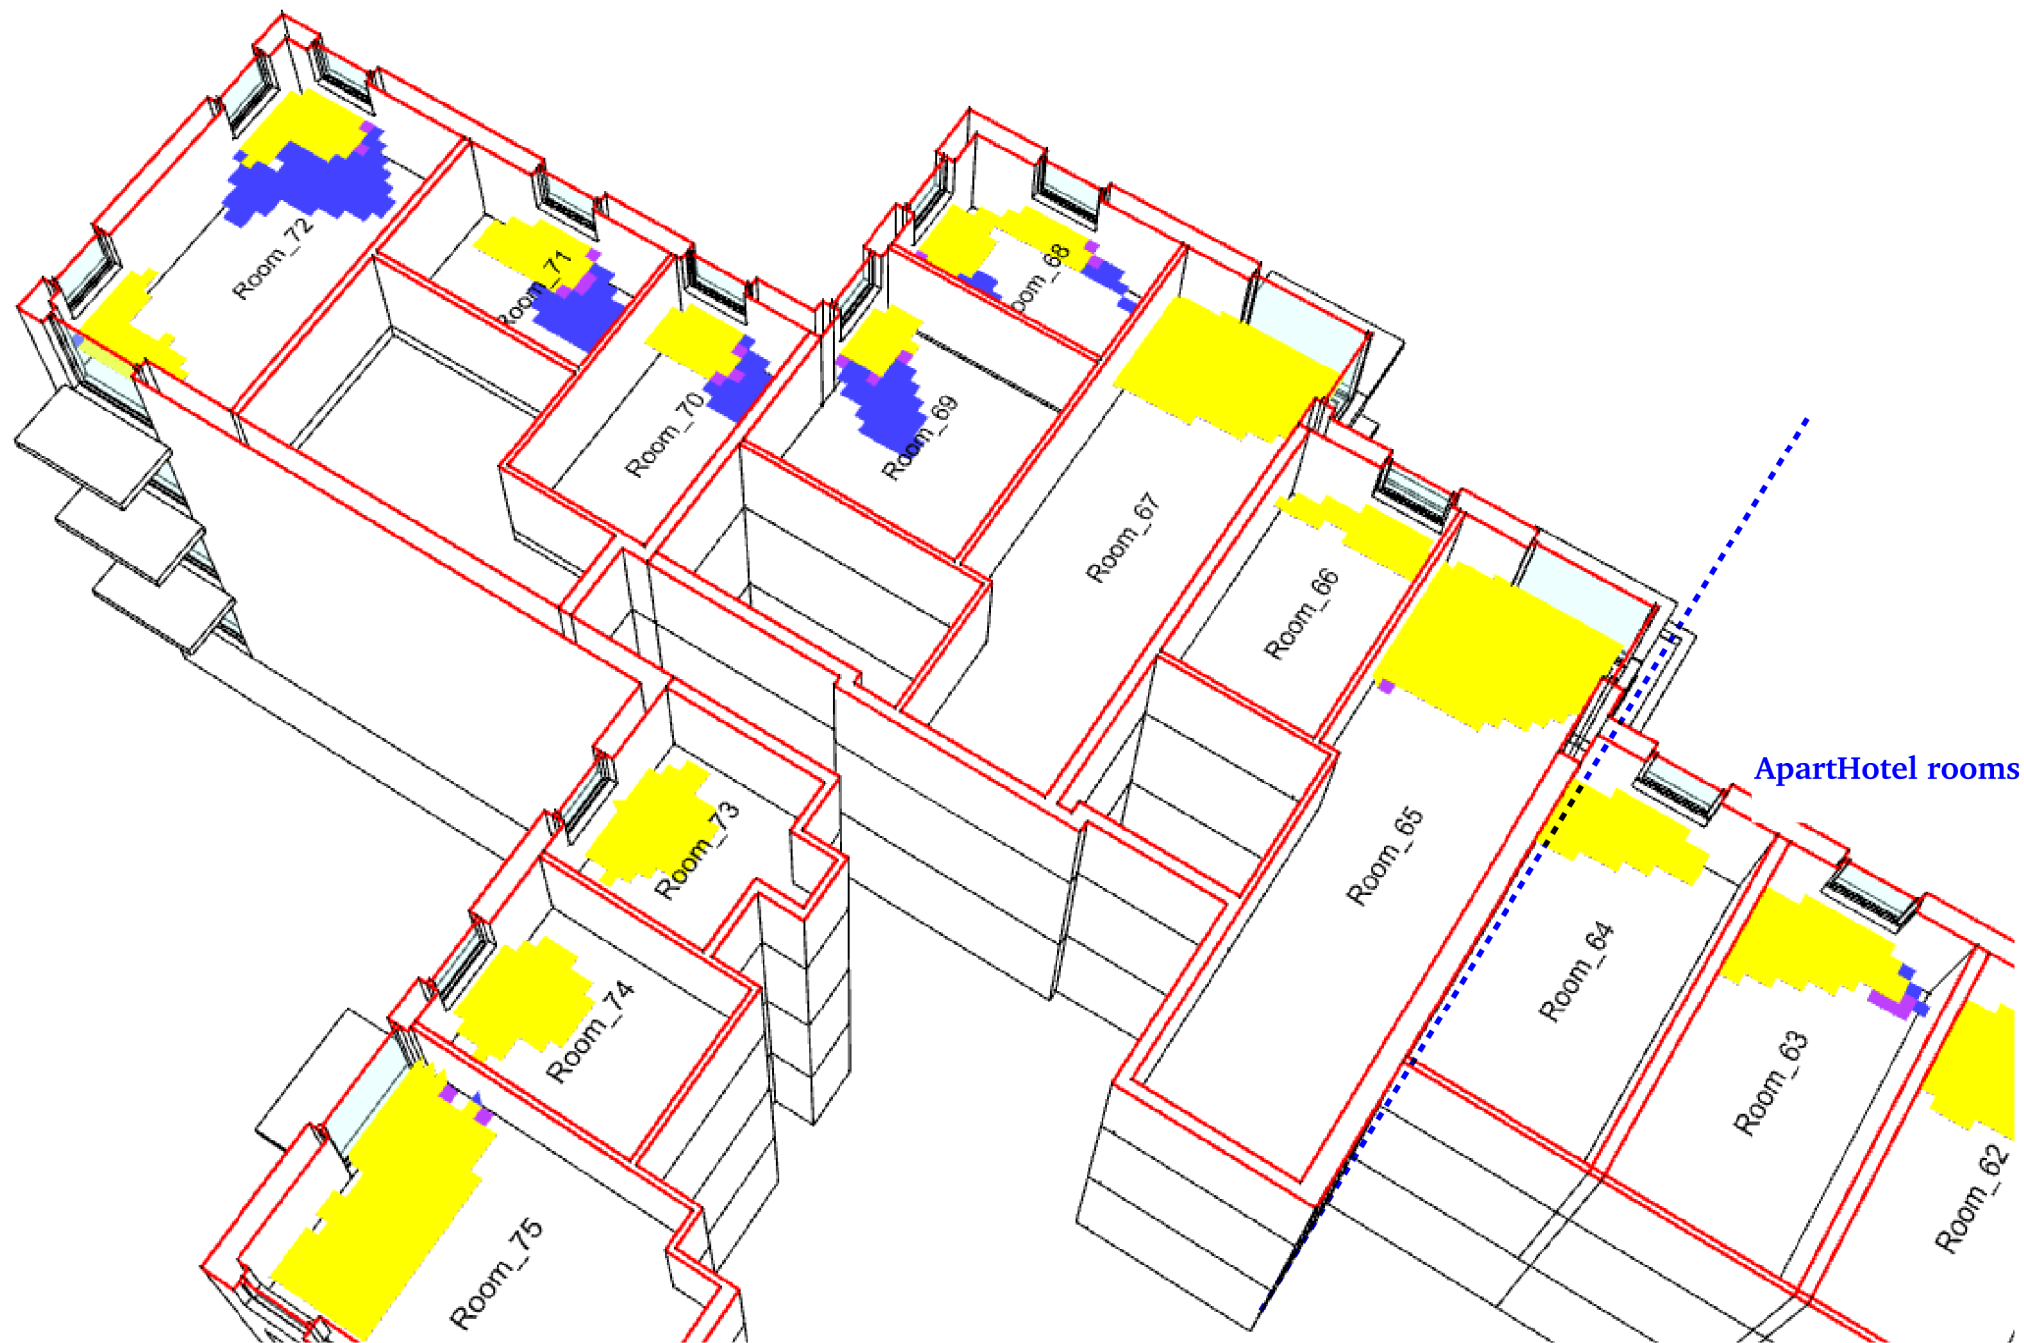

	Total Area	Existing Condition	Consented Condition	Proposed Condition	Loss m²
Room_1	11.47	1.26	0.74	0.65	0.09
Room_2	9.8	1.63	0.86	0.77	0.09
Room_3	21.97	2.6	1.3	1.22	0.08
Room_21	26.89	5.38	5.38	5.38	-
Room_22	9.84	2.63	1.47	1.42	0.05
Room_23	16.02	1.85	0.93	0.93	-
Room_24	11.47	1.61	0.83	0.74	0.09
Room_25	9.8	1.93	0.95	0.9	0.05
Room_26	21.97	3.38	1.46	1.42	0.04
Room_44	26.89	5.65	5.65	5.65	-
Room_45	9.84	2.94	1.68	1.6	0.08
Room_46	16.02	2.15	0.93	0.97	-
Room_47	11.47	2.09	1.13	1.04	0.09
Room_48	9.8	2.54	1.33	1.25	0.08
Room_49	21.97	4.88	2.56	2.44	0.12
Room_67	26.89	5.81	5.81	5.81	-
Room_68	9.84	3.84	2.33	2.2	0.13
Room_69	16.02	2.7	1.14	1.01	0.13
Room_70	11.47	2.65	1.48	1.35	0.13
Room_71	9.8	3.4	1.85	1.68	0.17
Room_72	21.97	7.28	4.07	3.99	0.08
Room_90	26.89	6.24	6.24	6.24	-
Room_91	9.84	4.71	2.89	2.72	0.17
Room_92	16.02	3.16	1.35	1.22	0.13
Room_93	11.47	3.13	1.82	1.65	0.17
Room_94	9.8	4.47	2.32	2.11	0.21
Room_95	21.97	10.86	6.43	6.18	0.25
Room_113	26.89	6.69	6.65	6.65	-
Room_114	9.84	5.53	3.5	3.19	0.31
Room_115	16.02	3.92	1.52	1.31	0.21
Room_116	11.47	3.82	2.26	2	0.26
Room_117	9.8	5.59	2.92	2.67	0.25
Room_118	21.97	14.89	10.34	10.05	0.29
Room_136	26.89	7.33	7.33	7.29	0.04
Room_137	9.84	6.82	4.58	3.97	0.61
Room_138	16.02	4.68	1.81	1.52	0.29
Room_139	11.47	4.65	3.13	2.65	0.48
Room_140	9.8	6.62	4.13	3.7	0.43
Room_141	21.97	16.85	12.13	11.64	0.49
Room_159	26.89	8.38	8.32	8.24	0.08
Room_160	9.84	7.81	5.61	5.01	0.60
Room_161	16.02	5.23	2.11	1.64	0.47
Room_162	11.47	5.91	4.26	3.69	0.57
Room_163	9.8	8.17	5.85	5.37	0.48
Room_164	21.97	19.94	16.4	16.07	0.33
Room_182	26.89	10.73	10.79	10.79	-
Room_183	9.84	8.89	7.6	6.95	0.65
Room_184	16.02	6.41	2.57	2.11	0.46
Room_185	11.47	8.69	6.26	5.26	1.00
Room_186	9.8	8.47	7.48	6.79	0.69
Room_187	20.05	17.98	14.84	14.84	-
Room_205	26.36	12.27	12.2	12.21	-
Room_206	9.84	9.2	7.99	7.3	0.69
Room_207	16.02	6.79	3.04	2.44	0.60
Room_208	11.47	10.12	7.6	6.17	1.43
Room_209	9.8	8.77	7.57	6.66	0.91
Room_210	20.05	18.06	17.86	17.86	-
Room_228	15.07	14.9	14.9	14.9	-
Room_229	9.11	8.75	8.08	7.5	0.58
Room_230	30.76	27.18	21.44	20.69	0.75
Room_231	9.32	6.81	6.71	6.66	0.05
Room_232	10.83	7.09	7.09	7.05	0.04
Room_233	20.67	15.16	15.18	15.16	0.02

- Existing Condition
- Consented Condition
- Proposed Condition

Floor 3

Studio 1 | 3 Downes Street
Bridport | Dorset | DT6 3JR
T: 07725 668449
www.fabrichp.co.uk

fabric
BUILDING PHYSICS

Project

29-35 Station Road, Reading

Title

View of Sky Analysis - Icon House

Drawing No:


1427/VOS/01

Scale

NTS

Date

11/08/16

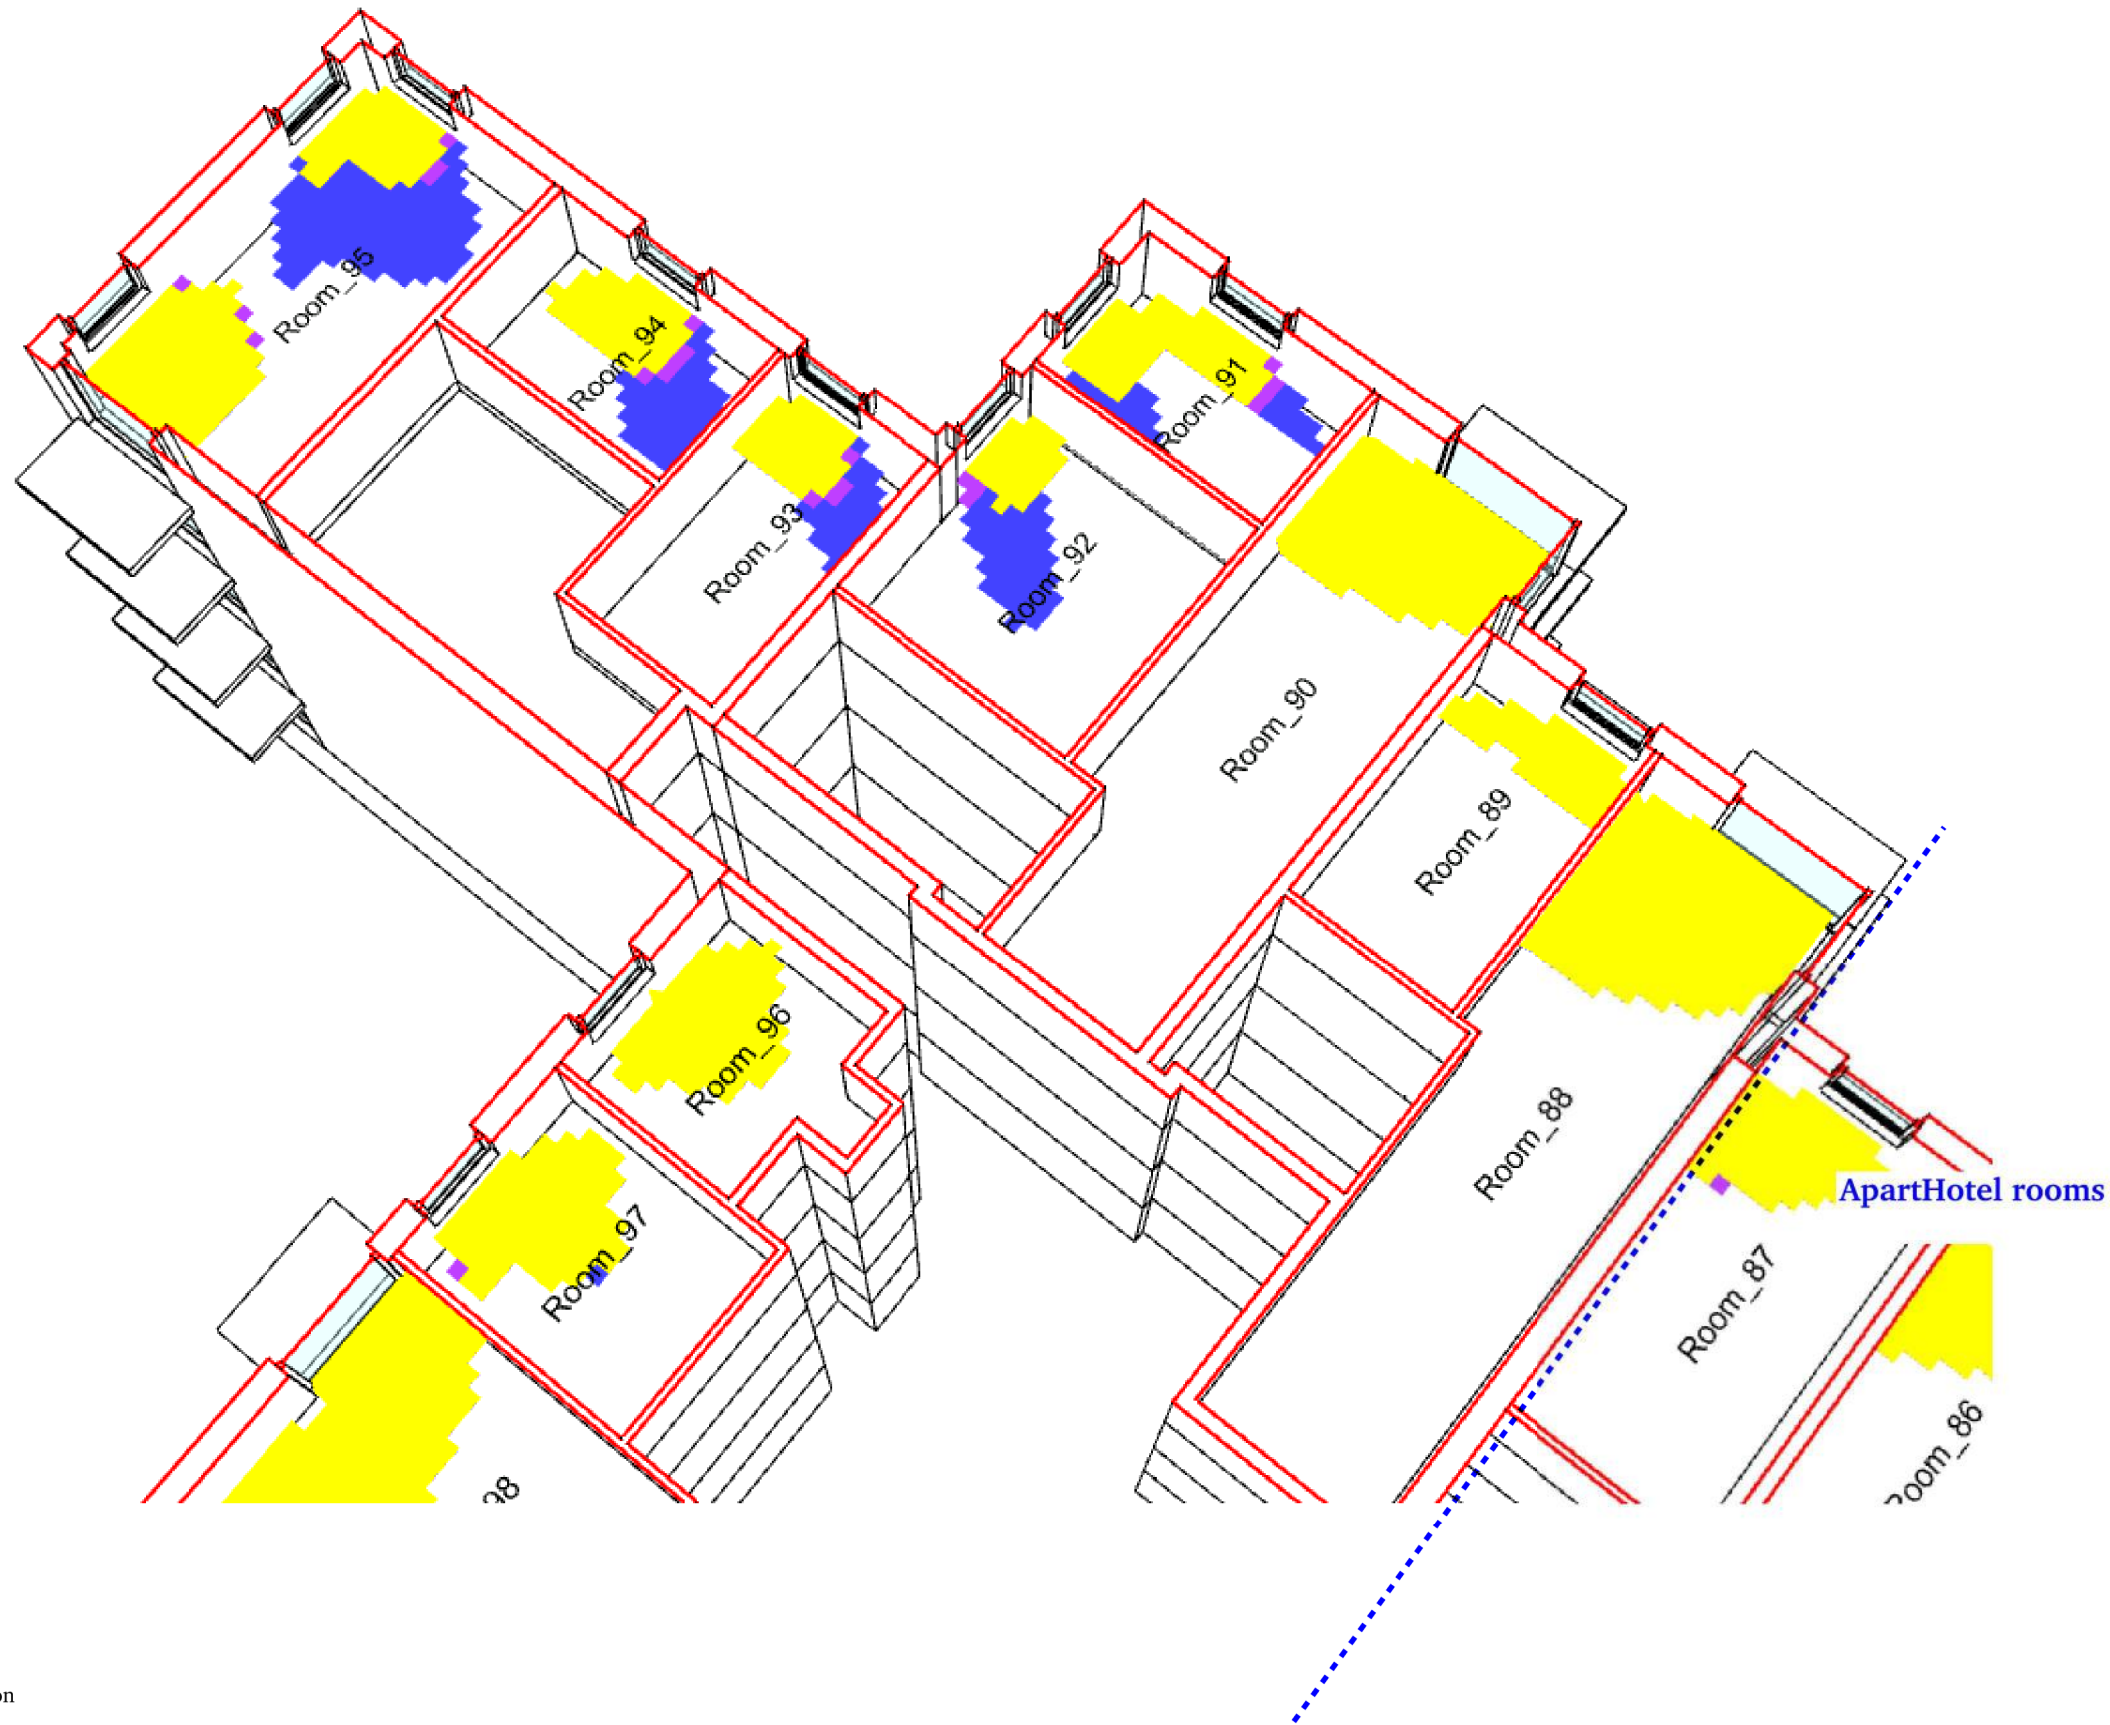

	Total Area	Existing Condition	Consented Condition	Proposed Condition	Loss m²
Room_1	11.47	1.26	0.74	0.65	0.09
Room_2	9.8	1.63	0.86	0.77	0.09
Room_3	21.97	2.6	1.3	1.22	0.08
Room_21	26.89	5.38	5.38	5.38	-
Room_22	9.84	2.63	1.47	1.42	0.05
Room_23	16.02	1.85	0.93	0.93	-
Room_24	11.47	1.61	0.83	0.74	0.09
Room_25	9.8	1.93	0.95	0.9	0.05
Room_26	21.97	3.38	1.46	1.42	0.04
Room_44	26.89	5.65	5.65	5.65	-
Room_45	9.84	2.94	1.68	1.6	0.08
Room_46	16.02	2.15	0.93	0.97	-
Room_47	11.47	2.09	1.13	1.04	0.09
Room_48	9.8	2.54	1.33	1.25	0.08
Room_49	21.97	4.88	2.56	2.44	0.12
Room_67	26.89	5.81	5.81	5.81	-
Room_68	9.84	3.84	2.33	2.2	0.13
Room_69	16.02	2.7	1.14	1.01	0.13
Room_70	11.47	2.65	1.48	1.35	0.13
Room_71	9.8	3.4	1.85	1.68	0.17
Room_72	21.97	7.28	4.07	3.99	0.08
Room_90	26.89	6.24	6.24	6.24	-
Room_91	9.84	4.71	2.89	2.72	0.17
Room_92	16.02	3.16	1.35	1.22	0.13
Room_93	11.47	3.13	1.82	1.65	0.17
Room_94	9.8	4.47	2.32	2.11	0.21
Room_95	21.97	10.86	6.43	6.18	0.25
Room_113	26.89	6.69	6.65	6.65	-
Room_114	9.84	5.53	3.5	3.19	0.31
Room_115	16.02	3.92	1.52	1.31	0.21
Room_116	11.47	3.82	2.26	2	0.26
Room_117	9.8	5.59	2.92	2.67	0.25
Room_118	21.97	14.89	10.34	10.05	0.29
Room_136	26.89	7.33	7.33	7.29	0.04
Room_137	9.84	6.82	4.58	3.97	0.61
Room_138	16.02	4.68	1.81	1.52	0.29
Room_139	11.47	4.65	3.13	2.65	0.48
Room_140	9.8	6.62	4.13	3.7	0.43
Room_141	21.97	16.85	12.13	11.64	0.49
Room_159	26.89	8.38	8.32	8.24	0.08
Room_160	9.84	7.81	5.61	5.01	0.60
Room_161	16.02	5.23	2.11	1.64	0.47
Room_162	11.47	5.91	4.26	3.69	0.57
Room_163	9.8	8.17	5.85	5.37	0.48
Room_164	21.97	19.94	16.4	16.07	0.33
Room_182	26.89	10.73	10.79	10.79	-
Room_183	9.84	8.89	7.6	6.95	0.65
Room_184	16.02	6.41	2.57	2.11	0.46
Room_185	11.47	8.69	6.26	5.26	1.00
Room_186	9.8	8.47	7.48	6.79	0.69
Room_187	20.05	17.98	14.84	14.84	-
Room_205	26.36	12.27	12.2	12.21	-
Room_206	9.84	9.2	7.99	7.3	0.69
Room_207	16.02	6.79	3.04	2.44	0.60
Room_208	11.47	10.12	7.6	6.17	1.43
Room_209	9.8	8.77	7.57	6.66	0.91
Room_210	20.05	18.06	17.86	17.86	-
Room_228	15.07	14.9	14.9	14.9	-
Room_229	9.11	8.75	8.08	7.5	0.58
Room_230	30.76	27.18	21.44	20.69	0.75
Room_231	9.32	6.81	6.71	6.66	0.05
Room_232	10.83	7.09	7.09	7.05	0.04
Room_233	20.67	15.16	15.18	15.16	0.02

- Existing Condition
- Consented Condition
- Proposed Condition

Floor 4

Studio 1 | 3 Downes Street
Bridport | Dorset | DT6 3JR
T: 07725 668449
www.fabrichp.co.uk

fabric

BUILDING PHYSICS

Project

29-35 Station Road, Reading

Title

View of Sky Analysis - Icon House

Drawing No:

1427/VOS/04

Scale

NTS

Date

11/08/16

	Total Area	Existing Condition	Consented Condition	Proposed Condition	Loss m²
Room_1	11.47	1.26	0.74	0.65	0.09
Room_2	9.8	1.63	0.86	0.77	0.09
Room_3	21.97	2.6	1.3	1.22	0.08
Room_21	26.89	5.38	5.38	5.38	-
Room_22	9.84	2.63	1.47	1.42	0.05
Room_23	16.02	1.85	0.93	0.93	-
Room_24	11.47	1.61	0.83	0.74	0.09
Room_25	9.8	1.93	0.95	0.9	0.05
Room_26	21.97	3.38	1.46	1.42	0.04
Room_44	26.89	5.65	5.65	5.65	-
Room_45	9.84	2.94	1.68	1.6	0.08
Room_46	16.02	2.15	0.93	0.97	-
Room_47	11.47	2.09	1.13	1.04	0.09
Room_48	9.8	2.54	1.33	1.25	0.08
Room_49	21.97	4.88	2.56	2.44	0.12
Room_67	26.89	5.81	5.81	5.81	-
Room_68	9.84	3.84	2.33	2.2	0.13
Room_69	16.02	2.7	1.14	1.01	0.13
Room_70	11.47	2.65	1.48	1.35	0.13
Room_71	9.8	3.4	1.85	1.68	0.17
Room_72	21.97	7.28	4.07	3.99	0.08
Room_90	26.89	6.24	6.24	6.24	-
Room_91	9.84	4.71	2.89	2.72	0.17
Room_92	16.02	3.16	1.35	1.22	0.13
Room_93	11.47	3.13	1.82	1.65	0.17
Room_94	9.8	4.47	2.32	2.11	0.21
Room_95	21.97	10.86	6.43	6.18	0.25
Room_113	26.89	6.69	6.65	6.65	-
Room_114	9.84	5.53	3.5	3.19	0.31
Room_115	16.02	3.92	1.52	1.31	0.21
Room_116	11.47	3.82	2.26	2	0.26
Room_117	9.8	5.59	2.92	2.67	0.25
Room_118	21.97	14.89	10.34	10.05	0.29
Room_136	26.89	7.33	7.33	7.29	0.04
Room_137	9.84	6.82	4.58	3.97	0.61
Room_138	16.02	4.68	1.81	1.52	0.29
Room_139	11.47	4.65	3.13	2.65	0.48
Room_140	9.8	6.62	4.13	3.7	0.43
Room_141	21.97	16.85	12.13	11.64	0.49
Room_159	26.89	8.38	8.32	8.24	0.08
Room_160	9.84	7.81	5.61	5.01	0.60
Room_161	16.02	5.23	2.11	1.64	0.47
Room_162	11.47	5.91	4.26	3.69	0.57
Room_163	9.8	8.17	5.85	5.37	0.48
Room_164	21.97	19.94	16.4	16.07	0.33
Room_182	26.89	10.73	10.79	10.79	-
Room_183	9.84	8.89	7.6	6.95	0.65
Room_184	16.02	6.41	2.57	2.11	0.46
Room_185	11.47	8.69	6.26	5.26	1.00
Room_186	9.8	8.47	7.48	6.79	0.69
Room_187	20.05	17.98	14.84	14.84	-
Room_205	26.36	12.27	12.2	12.21	-
Room_206	9.84	9.2	7.99	7.3	0.69
Room_207	16.02	6.79	3.04	2.44	0.60
Room_208	11.47	10.12	7.6	6.17	1.43
Room_209	9.8	8.77	7.57	6.66	0.91
Room_210	20.05	18.06	17.86	17.86	-
Room_228	15.07	14.9	14.9	14.9	-
Room_229	9.11	8.75	8.08	7.5	0.58
Room_230	30.76	27.18	21.44	20.69	0.75
Room_231	9.32	6.81	6.71	6.66	0.05
Room_232	10.83	7.09	7.09	7.05	0.04
Room_233	20.67	15.16	15.18	15.16	0.02



- Existing Condition
- Consented Condition
- Proposed Condition

Floor 5

Studio 1 | 3 Downes Street
Bridport | Dorset | DT6 3JR
T: 07725 668449
www.fabrichp.co.uk

fabric
BUILDING PHYSICS

Project

29-35 Station Road, Reading

Title

View of Sky Analysis - Icon House

Drawing No:


1427/VOS/05

Scale

NTS

Date

11/08/16

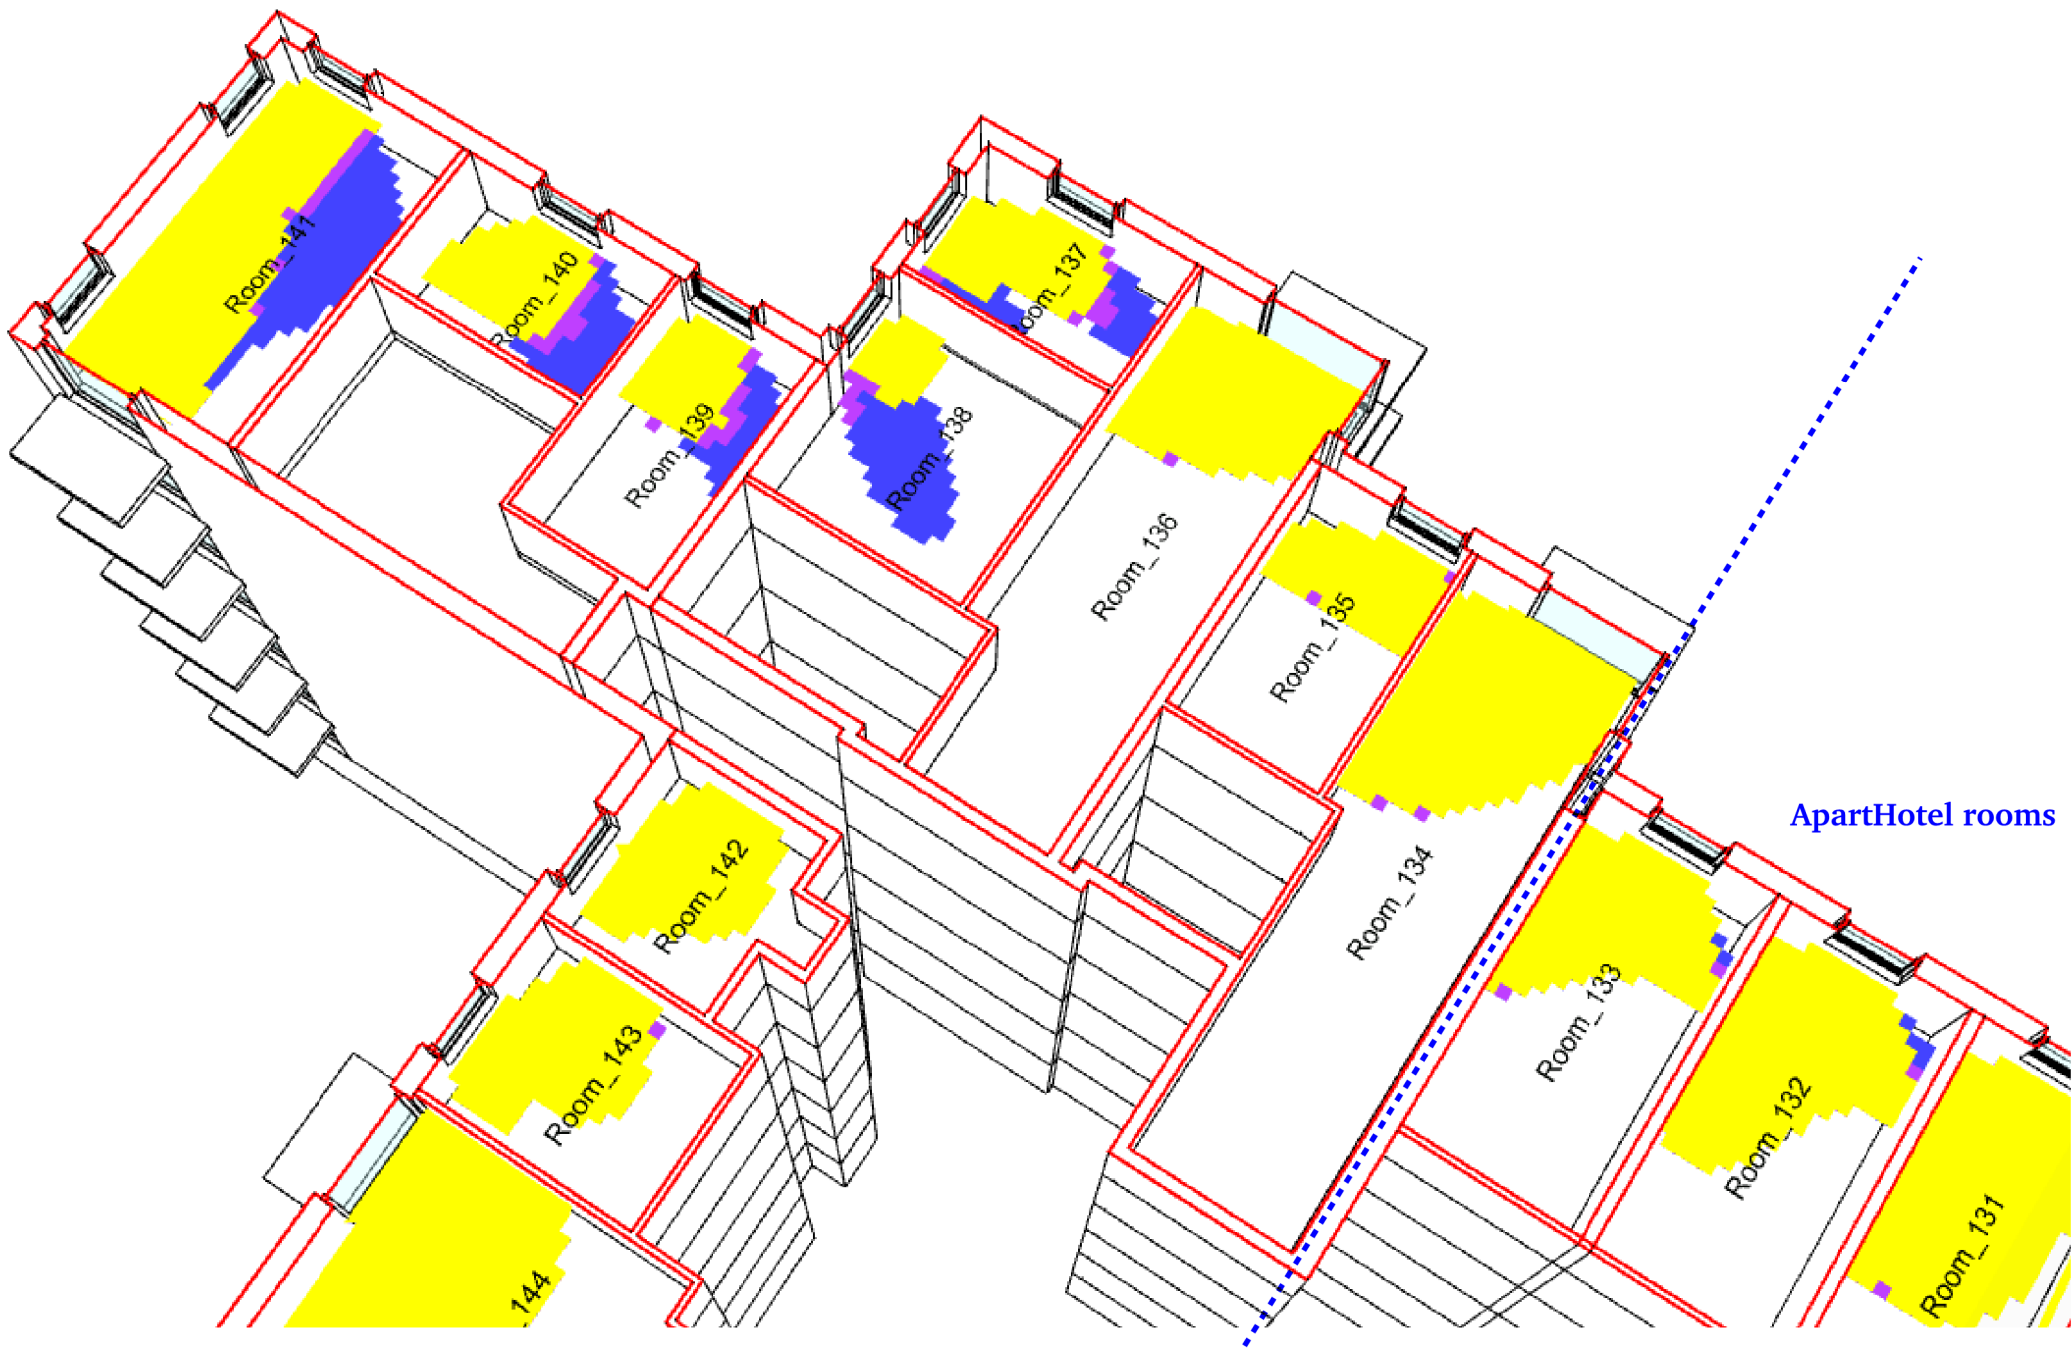

x

- Existing Condition
- Consented Condition
- Proposed Condition

Floor 6

	Total Area	Existing Condition	Consented Condition	Proposed Condition	Loss m²
Room_1	11.47	1.26	0.74	0.65	0.09
Room_2	9.8	1.63	0.86	0.77	0.09
Room_3	21.97	2.6	1.3	1.22	0.08
Room_21	26.89	5.38	5.38	5.38	-
Room_22	9.84	2.63	1.47	1.42	0.05
Room_23	16.02	1.85	0.93	0.93	-
Room_24	11.47	1.61	0.83	0.74	0.09
Room_25	9.8	1.93	0.95	0.9	0.05
Room_26	21.97	3.38	1.46	1.42	0.04
Room_44	26.89	5.65	5.65	5.65	-
Room_45	9.84	2.94	1.68	1.6	0.08
Room_46	16.02	2.15	0.93	0.97	-
Room_47	11.47	2.09	1.13	1.04	0.09
Room_48	9.8	2.54	1.33	1.25	0.08
Room_49	21.97	4.88	2.56	2.44	0.12
Room_67	26.89	5.81	5.81	5.81	-
Room_68	9.84	3.84	2.33	2.2	0.13
Room_69	16.02	2.7	1.14	1.01	0.13
Room_70	11.47	2.65	1.48	1.35	0.13
Room_71	9.8	3.4	1.85	1.68	0.17
Room_72	21.97	7.28	4.07	3.99	0.08
Room_90	26.89	6.24	6.24	6.24	-
Room_91	9.84	4.71	2.89	2.72	0.17
Room_92	16.02	3.16	1.35	1.22	0.13
Room_93	11.47	3.13	1.82	1.65	0.17
Room_94	9.8	4.47	2.32	2.11	0.21
Room_95	21.97	10.86	6.43	6.18	0.25
Room_113	26.89	6.69	6.65	6.65	-
Room_114	9.84	5.53	3.5	3.19	0.31
Room_115	16.02	3.92	1.52	1.31	0.21
Room_116	11.47	3.82	2.26	2	0.26
Room_117	9.8	5.59	2.92	2.67	0.25
Room_118	21.97	14.89	10.34	10.05	0.29
Room_136	26.89	7.33	7.33	7.29	0.04
Room_137	9.84	6.82	4.58	3.97	0.61
Room_138	16.02	4.68	1.81	1.52	0.29
Room_139	11.47	4.65	3.13	2.65	0.48
Room_140	9.8	6.62	4.13	3.7	0.43
Room_141	21.97	16.85	12.13	11.64	0.49
Room_159	26.89	8.38	8.32	8.24	0.08
Room_160	9.84	7.81	5.61	5.01	0.60
Room_161	16.02	5.23	2.11	1.64	0.47
Room_162	11.47	5.91	4.26	3.69	0.57
Room_163	9.8	8.17	5.85	5.37	0.48
Room_164	21.97	19.94	16.4	16.07	0.33
Room_182	26.89	10.73	10.79	10.79	-
Room_183	9.84	8.89	7.6	6.95	0.65
Room_184	16.02	6.41	2.57	2.11	0.46
Room_185	11.47	8.69	6.26	5.26	1.00
Room_186	9.8	8.47	7.48	6.79	0.69
Room_187	20.05	17.98	14.84	14.84	-
Room_205	26.36	12.27	12.2	12.21	-
Room_206	9.84	9.2	7.99	7.3	0.69
Room_207	16.02	6.79	3.04	2.44	0.60
Room_208	11.47	10.12	7.6	6.17	1.43
Room_209	9.8	8.77	7.57	6.66	0.91
Room_210	20.05	18.06	17.86	17.86	-
Room_228	15.07	14.9	14.9	14.9	-
Room_229	9.11	8.75	8.08	7.5	0.58
Room_230	30.76	27.18	21.44	20.69	0.75
Room_231	9.32	6.81	6.71	6.66	0.05
Room_232	10.83	7.09	7.09	7.05	0.04
Room_233	20.67	15.16	15.18	15.16	0.02

Studio 1 | 3 Downes Street
Bridport | Dorset | DT6 3JR
T: 07725 668449
www.fabrichp.co.uk

fabric

BUILDING PHYSICS

Project

29-35 Station Road, Reading

Title

View of Sky Analysis - Icon House

Drawing No:

1427/VOS/06

Scale


NTS

Date

11/08/16

Floor 7

- Existing Condition
- Consented Condition
- Proposed Condition

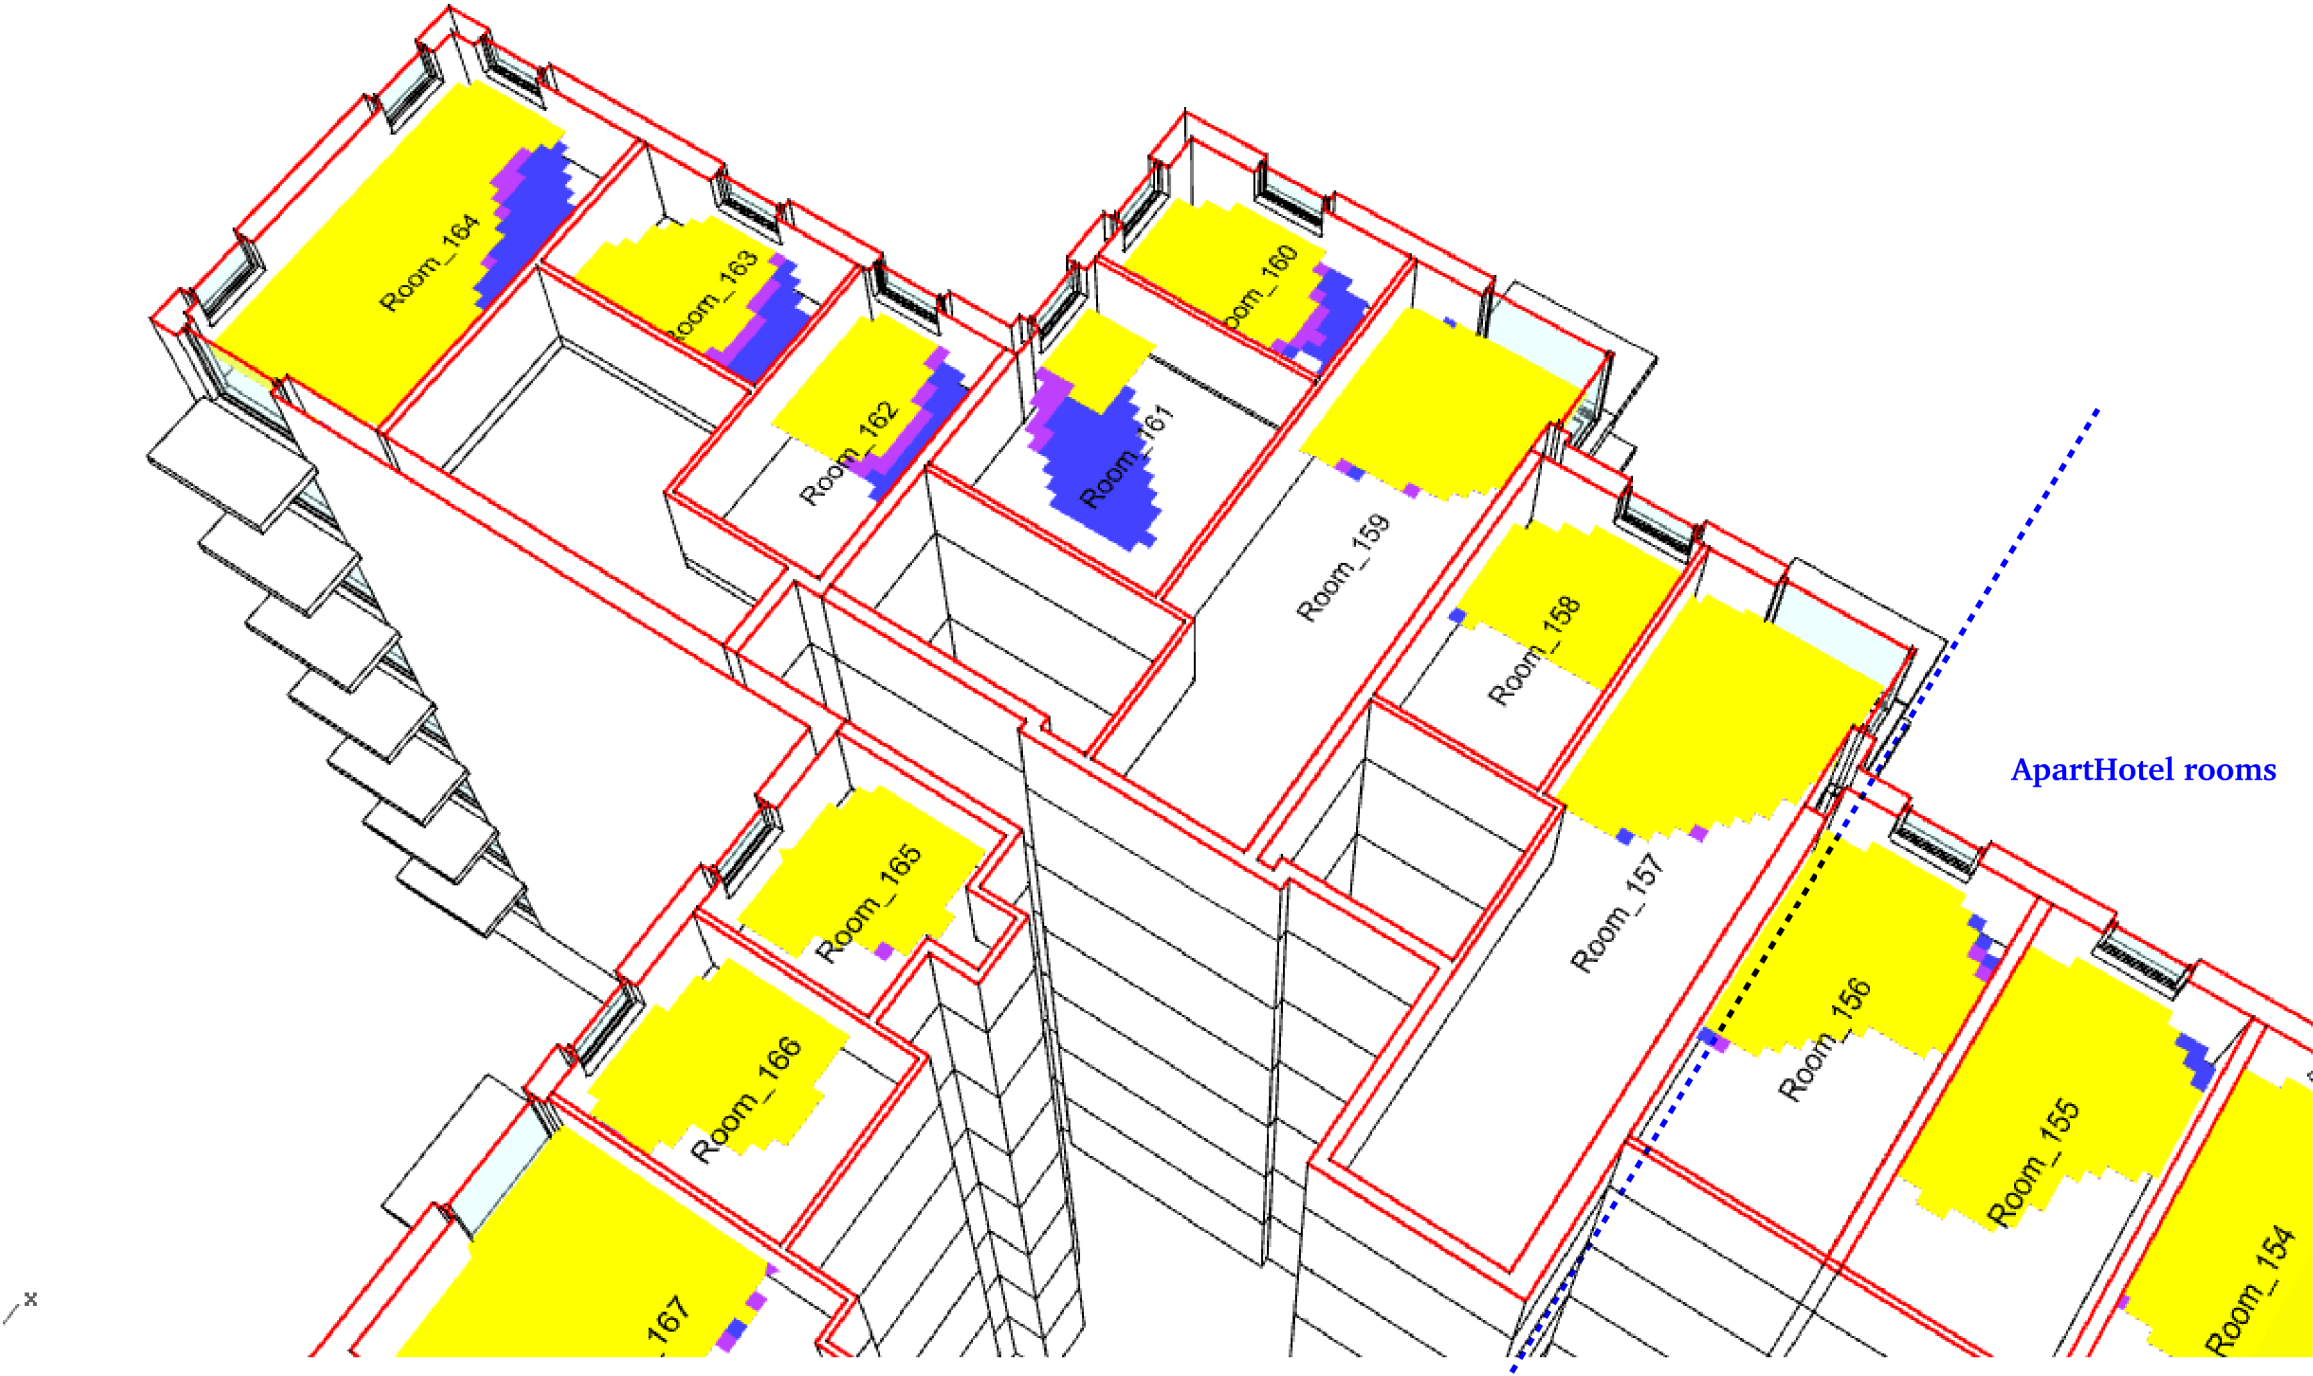

	Total Area	Existing Condition	Consented Condition	Proposed Condition	Loss m²
Room_1	11.47	1.26	0.74	0.65	0.09
Room_2	9.8	1.63	0.86	0.77	0.09
Room_3	21.97	2.6	1.3	1.22	0.08
Room_21	26.89	5.38	5.38	5.38	-
Room_22	9.84	2.63	1.47	1.42	0.05
Room_23	16.02	1.85	0.93	0.93	-
Room_24	11.47	1.61	0.83	0.74	0.09
Room_25	9.8	1.93	0.95	0.9	0.05
Room_26	21.97	3.38	1.46	1.42	0.04
Room_44	26.89	5.65	5.65	5.65	-
Room_45	9.84	2.94	1.68	1.6	0.08
Room_46	16.02	2.15	0.93	0.97	-
Room_47	11.47	2.09	1.13	1.04	0.09
Room_48	9.8	2.54	1.33	1.25	0.08
Room_49	21.97	4.88	2.56	2.44	0.12
Room_67	26.89	5.81	5.81	5.81	-
Room_68	9.84	3.84	2.33	2.2	0.13
Room_69	16.02	2.7	1.14	1.01	0.13
Room_70	11.47	2.65	1.48	1.35	0.13
Room_71	9.8	3.4	1.85	1.68	0.17
Room_72	21.97	7.28	4.07	3.99	0.08
Room_90	26.89	6.24	6.24	6.24	-
Room_91	9.84	4.71	2.89	2.72	0.17
Room_92	16.02	3.16	1.35	1.22	0.13
Room_93	11.47	3.13	1.82	1.65	0.17
Room_94	9.8	4.47	2.32	2.11	0.21
Room_95	21.97	10.86	6.43	6.18	0.25
Room_113	26.89	6.69	6.65	6.65	-
Room_114	9.84	5.53	3.5	3.19	0.31
Room_115	16.02	3.92	1.52	1.31	0.21
Room_116	11.47	3.82	2.26	2	0.26
Room_117	9.8	5.59	2.92	2.67	0.25
Room_118	21.97	14.89	10.34	10.05	0.29
Room_136	26.89	7.33	7.33	7.29	0.04
Room_137	9.84	6.82	4.58	3.97	0.61
Room_138	16.02	4.68	1.81	1.52	0.29
Room_139	11.47	4.65	3.13	2.65	0.48
Room_140	9.8	6.62	4.13	3.7	0.43
Room_141	21.97	16.85	12.13	11.64	0.49
Room_159	26.89	8.38	8.32	8.24	0.08
Room_160	9.84	7.81	5.61	5.01	0.60
Room_161	16.02	5.23	2.11	1.64	0.47
Room_162	11.47	5.91	4.26	3.69	0.57
Room_163	9.8	8.17	5.85	5.37	0.48
Room_164	21.97	19.94	16.4	16.07	0.33
Room_182	26.89	10.73	10.79	10.79	-
Room_183	9.84	8.89	7.6	6.95	0.65
Room_184	16.02	6.41	2.57	2.11	0.46
Room_185	11.47	8.69	6.26	5.26	1.00
Room_186	9.8	8.47	7.48	6.79	0.69
Room_187	20.05	17.98	14.84	14.84	-
Room_205	26.36	12.27	12.2	12.21	-
Room_206	9.84	9.2	7.99	7.3	0.69
Room_207	16.02	6.79	3.04	2.44	0.60
Room_208	11.47	10.12	7.6	6.17	1.43
Room_209	9.8	8.77	7.57	6.66	0.91
Room_210	20.05	18.06	17.86	17.86	-
Room_228	15.07	14.9	14.9	14.9	-
Room_229	9.11	8.75	8.08	7.5	0.58
Room_230	30.76	27.18	21.44	20.69	0.75
Room_231	9.32	6.81	6.71	6.66	0.05
Room_232	10.83	7.09	7.09	7.05	0.04
Room_233	20.67	15.16	15.18	15.16	0.02

Studio 1 | 3 Downes Street
Bridport | Dorset | DT6 3JR
T: 07725 668449
www.fabrichp.co.uk

fabric
BUILDING PHYSICS

Project

29-35 Station Road, Reading

Title

View of Sky Analysis - Icon House

Drawing No:


1427/VOS/07

Scale

NTS

Date

11/08/16

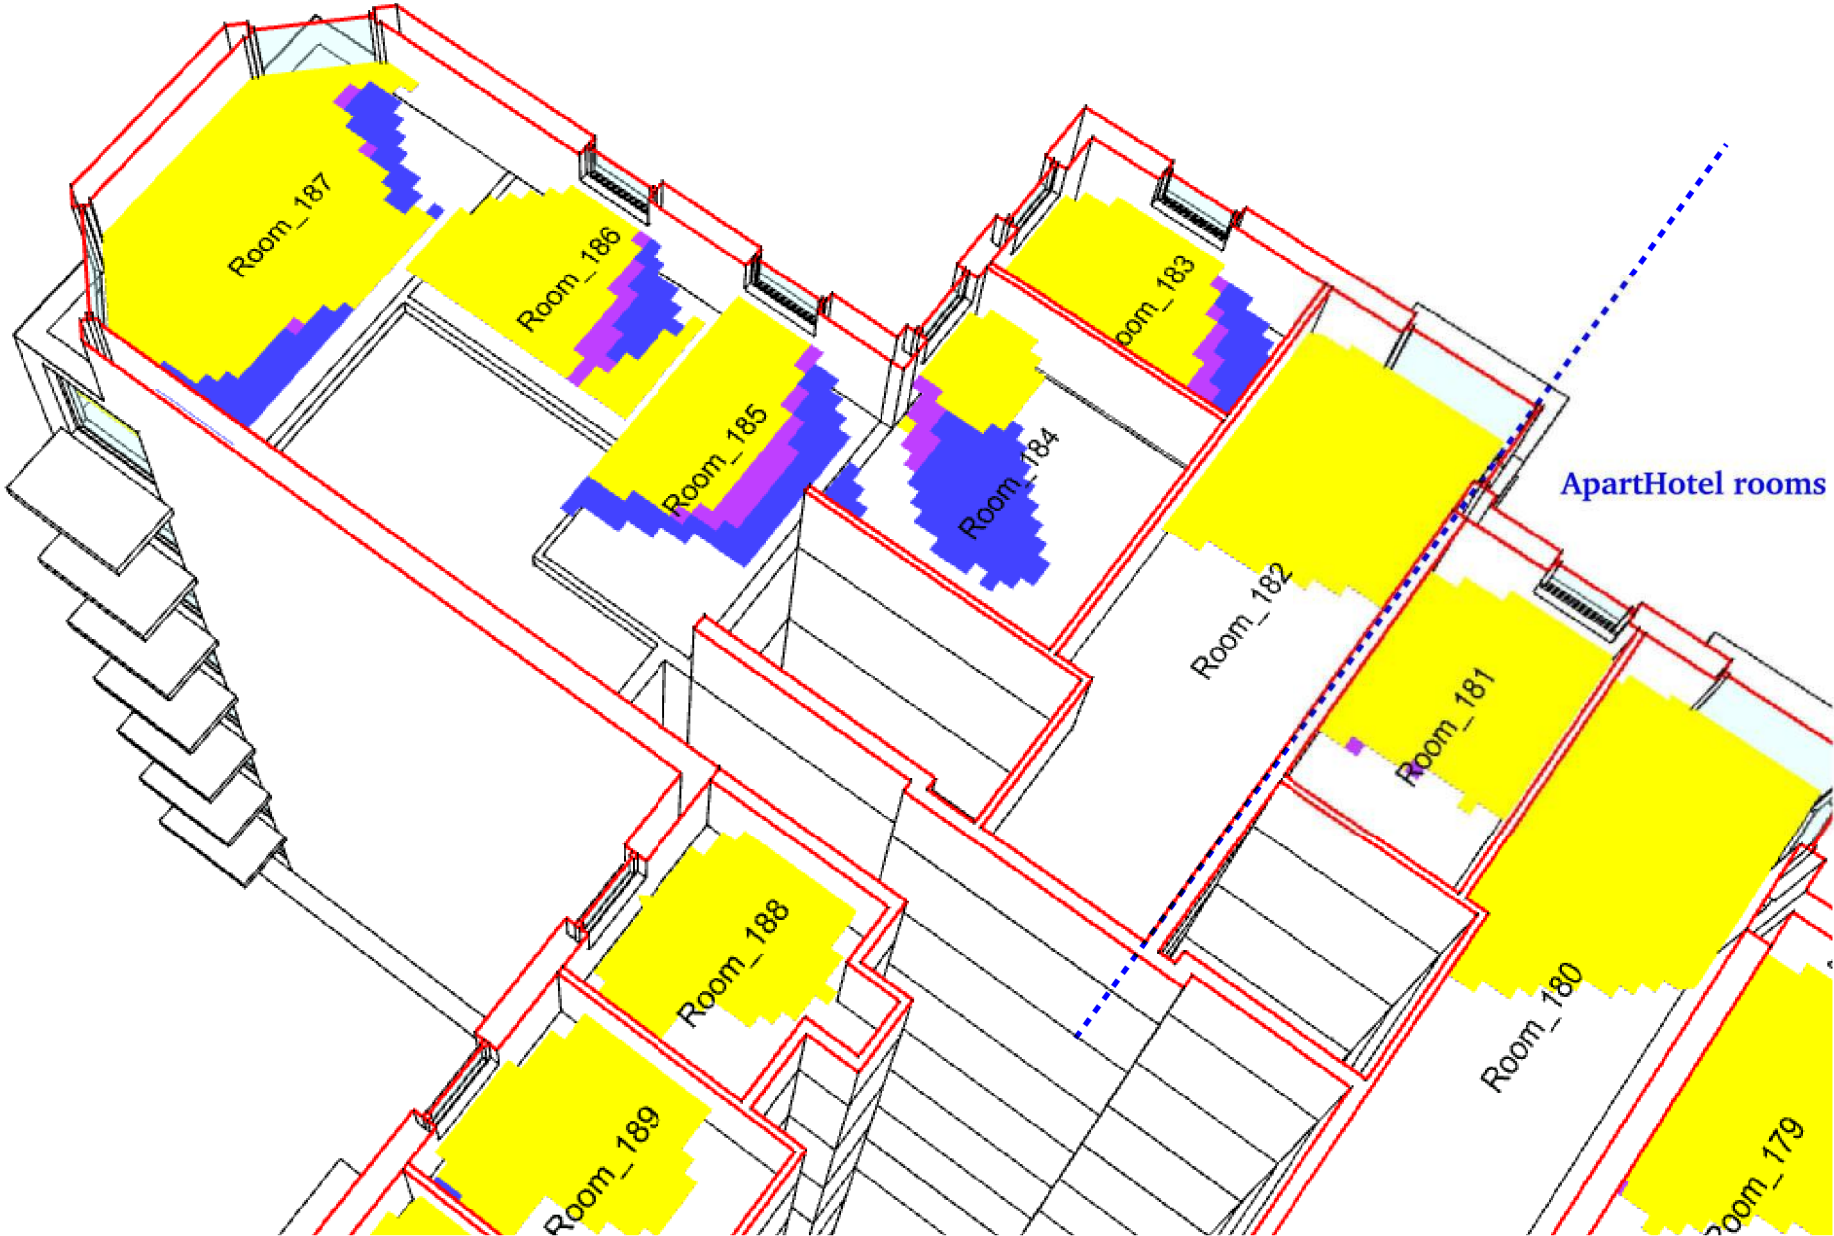

	Total Area	Existing Condition	Consented Condition	Proposed Condition	Loss m²
Room_1	11.47	1.26	0.74	0.65	0.09
Room_2	9.8	1.63	0.86	0.77	0.09
Room_3	21.97	2.6	1.3	1.22	0.08
Room_21	26.89	5.38	5.38	5.38	-
Room_22	9.84	2.63	1.47	1.42	0.05
Room_23	16.02	1.85	0.93	0.93	-
Room_24	11.47	1.61	0.83	0.74	0.09
Room_25	9.8	1.93	0.95	0.9	0.05
Room_26	21.97	3.38	1.46	1.42	0.04
Room_44	26.89	5.65	5.65	5.65	-
Room_45	9.84	2.94	1.68	1.6	0.08
Room_46	16.02	2.15	0.93	0.97	-
Room_47	11.47	2.09	1.13	1.04	0.09
Room_48	9.8	2.54	1.33	1.25	0.08
Room_49	21.97	4.88	2.56	2.44	0.12
Room_67	26.89	5.81	5.81	5.81	-
Room_68	9.84	3.84	2.33	2.2	0.13
Room_69	16.02	2.7	1.14	1.01	0.13
Room_70	11.47	2.65	1.48	1.35	0.13
Room_71	9.8	3.4	1.85	1.68	0.17
Room_72	21.97	7.28	4.07	3.99	0.08
Room_90	26.89	6.24	6.24	6.24	-
Room_91	9.84	4.71	2.89	2.72	0.17
Room_92	16.02	3.16	1.35	1.22	0.13
Room_93	11.47	3.13	1.82	1.65	0.17
Room_94	9.8	4.47	2.32	2.11	0.21
Room_95	21.97	10.86	6.43	6.18	0.25
Room_113	26.89	6.69	6.65	6.65	-
Room_114	9.84	5.53	3.5	3.19	0.31
Room_115	16.02	3.92	1.52	1.31	0.21
Room_116	11.47	3.82	2.26	2	0.26
Room_117	9.8	5.59	2.92	2.67	0.25
Room_118	21.97	14.89	10.34	10.05	0.29
Room_136	26.89	7.33	7.33	7.29	0.04
Room_137	9.84	6.82	4.58	3.97	0.61
Room_138	16.02	4.68	1.81	1.52	0.29
Room_139	11.47	4.65	3.13	2.65	0.48
Room_140	9.8	6.62	4.13	3.7	0.43
Room_141	21.97	16.85	12.13	11.64	0.49
Room_159	26.89	8.38	8.32	8.24	0.08
Room_160	9.84	7.81	5.61	5.01	0.60
Room_161	16.02	5.23	2.11	1.64	0.47
Room_162	11.47	5.91	4.26	3.69	0.57
Room_163	9.8	8.17	5.85	5.37	0.48
Room_164	21.97	19.94	16.4	16.07	0.33
Room_182	26.89	10.73	10.79	10.79	-
Room_183	9.84	8.89	7.6	6.95	0.65
Room_184	16.02	6.41	2.57	2.11	0.46
Room_185	11.47	8.69	6.26	5.26	1.00
Room_186	9.8	8.47	7.48	6.79	0.69
Room_187	20.05	17.98	14.84	14.84	-
Room_205	26.36	12.27	12.2	12.21	-
Room_206	9.84	9.2	7.99	7.3	0.69
Room_207	16.02	6.79	3.04	2.44	0.60
Room_208	11.47	10.12	7.6	6.17	1.43
Room_209	9.8	8.77	7.57	6.66	0.91
Room_210	20.05	18.06	17.86	17.86	-
Room_228	15.07	14.9	14.9	14.9	-
Room_229	9.11	8.75	8.08	7.5	0.58
Room_230	30.76	27.18	21.44	20.69	0.75
Room_231	9.32	6.81	6.71	6.66	0.05
Room_232	10.83	7.09	7.09	7.05	0.04
Room_233	20.67	15.16	15.18	15.16	0.02

- Existing Condition
- Consented Condition
- Proposed Condition

Floor 8

Studio 1 | 3 Downes Street
Bridport | Dorset | DT6 3JR
T: 07725 668449
www.fabrichp.co.uk

fabric

BUILDING PHYSICS

Project

29-35 Station Road, Reading

Title

View of Sky Analysis - Icon House

Drawing No:

1427/VOS/08

Scale

NTS

Date

11/08/16



- Existing Condition
- Consented Condition
- Proposed Condition

Floor 9

	Total Area	Existing Condition	Consented Condition	Proposed Condition	Loss m ²
Room_1	11.47	1.26	0.74	0.65	0.09
Room_2	9.8	1.63	0.86	0.77	0.09
Room_3	21.97	2.6	1.3	1.22	0.08
Room_21	26.89	5.38	5.38	5.38	-
Room_22	9.84	2.63	1.47	1.42	0.05
Room_23	16.02	1.85	0.93	0.93	-
Room_24	11.47	1.61	0.83	0.74	0.09
Room_25	9.8	1.93	0.95	0.9	0.05
Room_26	21.97	3.38	1.46	1.42	0.04
Room_44	26.89	5.65	5.65	5.65	-
Room_45	9.84	2.94	1.68	1.6	0.08
Room_46	16.02	2.15	0.93	0.97	-
Room_47	11.47	2.09	1.13	1.04	0.09
Room_48	9.8	2.54	1.33	1.25	0.08
Room_49	21.97	4.88	2.56	2.44	0.12
Room_67	26.89	5.81	5.81	5.81	-
Room_68	9.84	3.84	2.33	2.2	0.13
Room_69	16.02	2.7	1.14	1.01	0.13
Room_70	11.47	2.65	1.48	1.35	0.13
Room_71	9.8	3.4	1.85	1.68	0.17
Room_72	21.97	7.28	4.07	3.99	0.08
Room_90	26.89	6.24	6.24	6.24	-
Room_91	9.84	4.71	2.89	2.72	0.17
Room_92	16.02	3.16	1.35	1.22	0.13
Room_93	11.47	3.13	1.82	1.65	0.17
Room_94	9.8	4.47	2.32	2.11	0.21
Room_95	21.97	10.86	6.43	6.18	0.25
Room_113	26.89	6.69	6.65	6.65	-
Room_114	9.84	5.53	3.5	3.19	0.31
Room_115	16.02	3.92	1.52	1.31	0.21
Room_116	11.47	3.82	2.26	2	0.26
Room_117	9.8	5.59	2.92	2.67	0.25
Room_118	21.97	14.89	10.34	10.05	0.29
Room_136	26.89	7.33	7.33	7.29	0.04
Room_137	9.84	6.82	4.58	3.97	0.61
Room_138	16.02	4.68	1.81	1.52	0.29
Room_139	11.47	4.65	3.13	2.65	0.48
Room_140	9.8	6.62	4.13	3.7	0.43
Room_141	21.97	16.85	12.13	11.64	0.49
Room_159	26.89	8.38	8.32	8.24	0.08
Room_160	9.84	7.81	5.61	5.01	0.60
Room_161	16.02	5.23	2.11	1.64	0.47
Room_162	11.47	5.91	4.26	3.69	0.57
Room_163	9.8	8.17	5.85	5.37	0.48
Room_164	21.97	19.94	16.4	16.07	0.33
Room_182	26.89	10.73	10.79	10.79	-
Room_183	9.84	8.89	7.6	6.95	0.65
Room_184	16.02	6.41	2.57	2.11	0.46
Room_185	11.47	8.69	6.26	5.26	1.00
Room_186	9.8	8.47	7.48	6.79	0.69
Room_187	20.05	17.98	14.84	14.84	-
Room_205	26.36	12.27	12.2	12.21	-
Room_206	9.84	9.2	7.99	7.3	0.69
Room_207	16.02	6.79	3.04	2.44	0.60
Room_208	11.47	10.12	7.6	6.17	1.43
Room_209	9.8	8.77	7.57	6.66	0.91
Room_210	20.05	18.06	17.86	17.86	-
Room_228	15.07	14.9	14.9	14.9	-
Room_229	9.11	8.75	8.08	7.5	0.58
Room_230	30.76	27.18	21.44	20.69	0.75
Room_231	9.32	6.81	6.71	6.66	0.05
Room_232	10.83	7.09	7.09	7.05	0.04
Room_233	20.67	15.16	15.18	15.16	0.02

Studio 1 | 3 Downes Street
Bridport | Dorset | DT6 3JR
T: 07725 668449
www.fabrichp.co.uk

fabric
BUILDING PHYSICS

Project

29-35 Station Road, Reading

Title

View of Sky Analysis - Icon House

Drawing No:


1427/VOS/09

Scale

NTS

Date

11/08/16

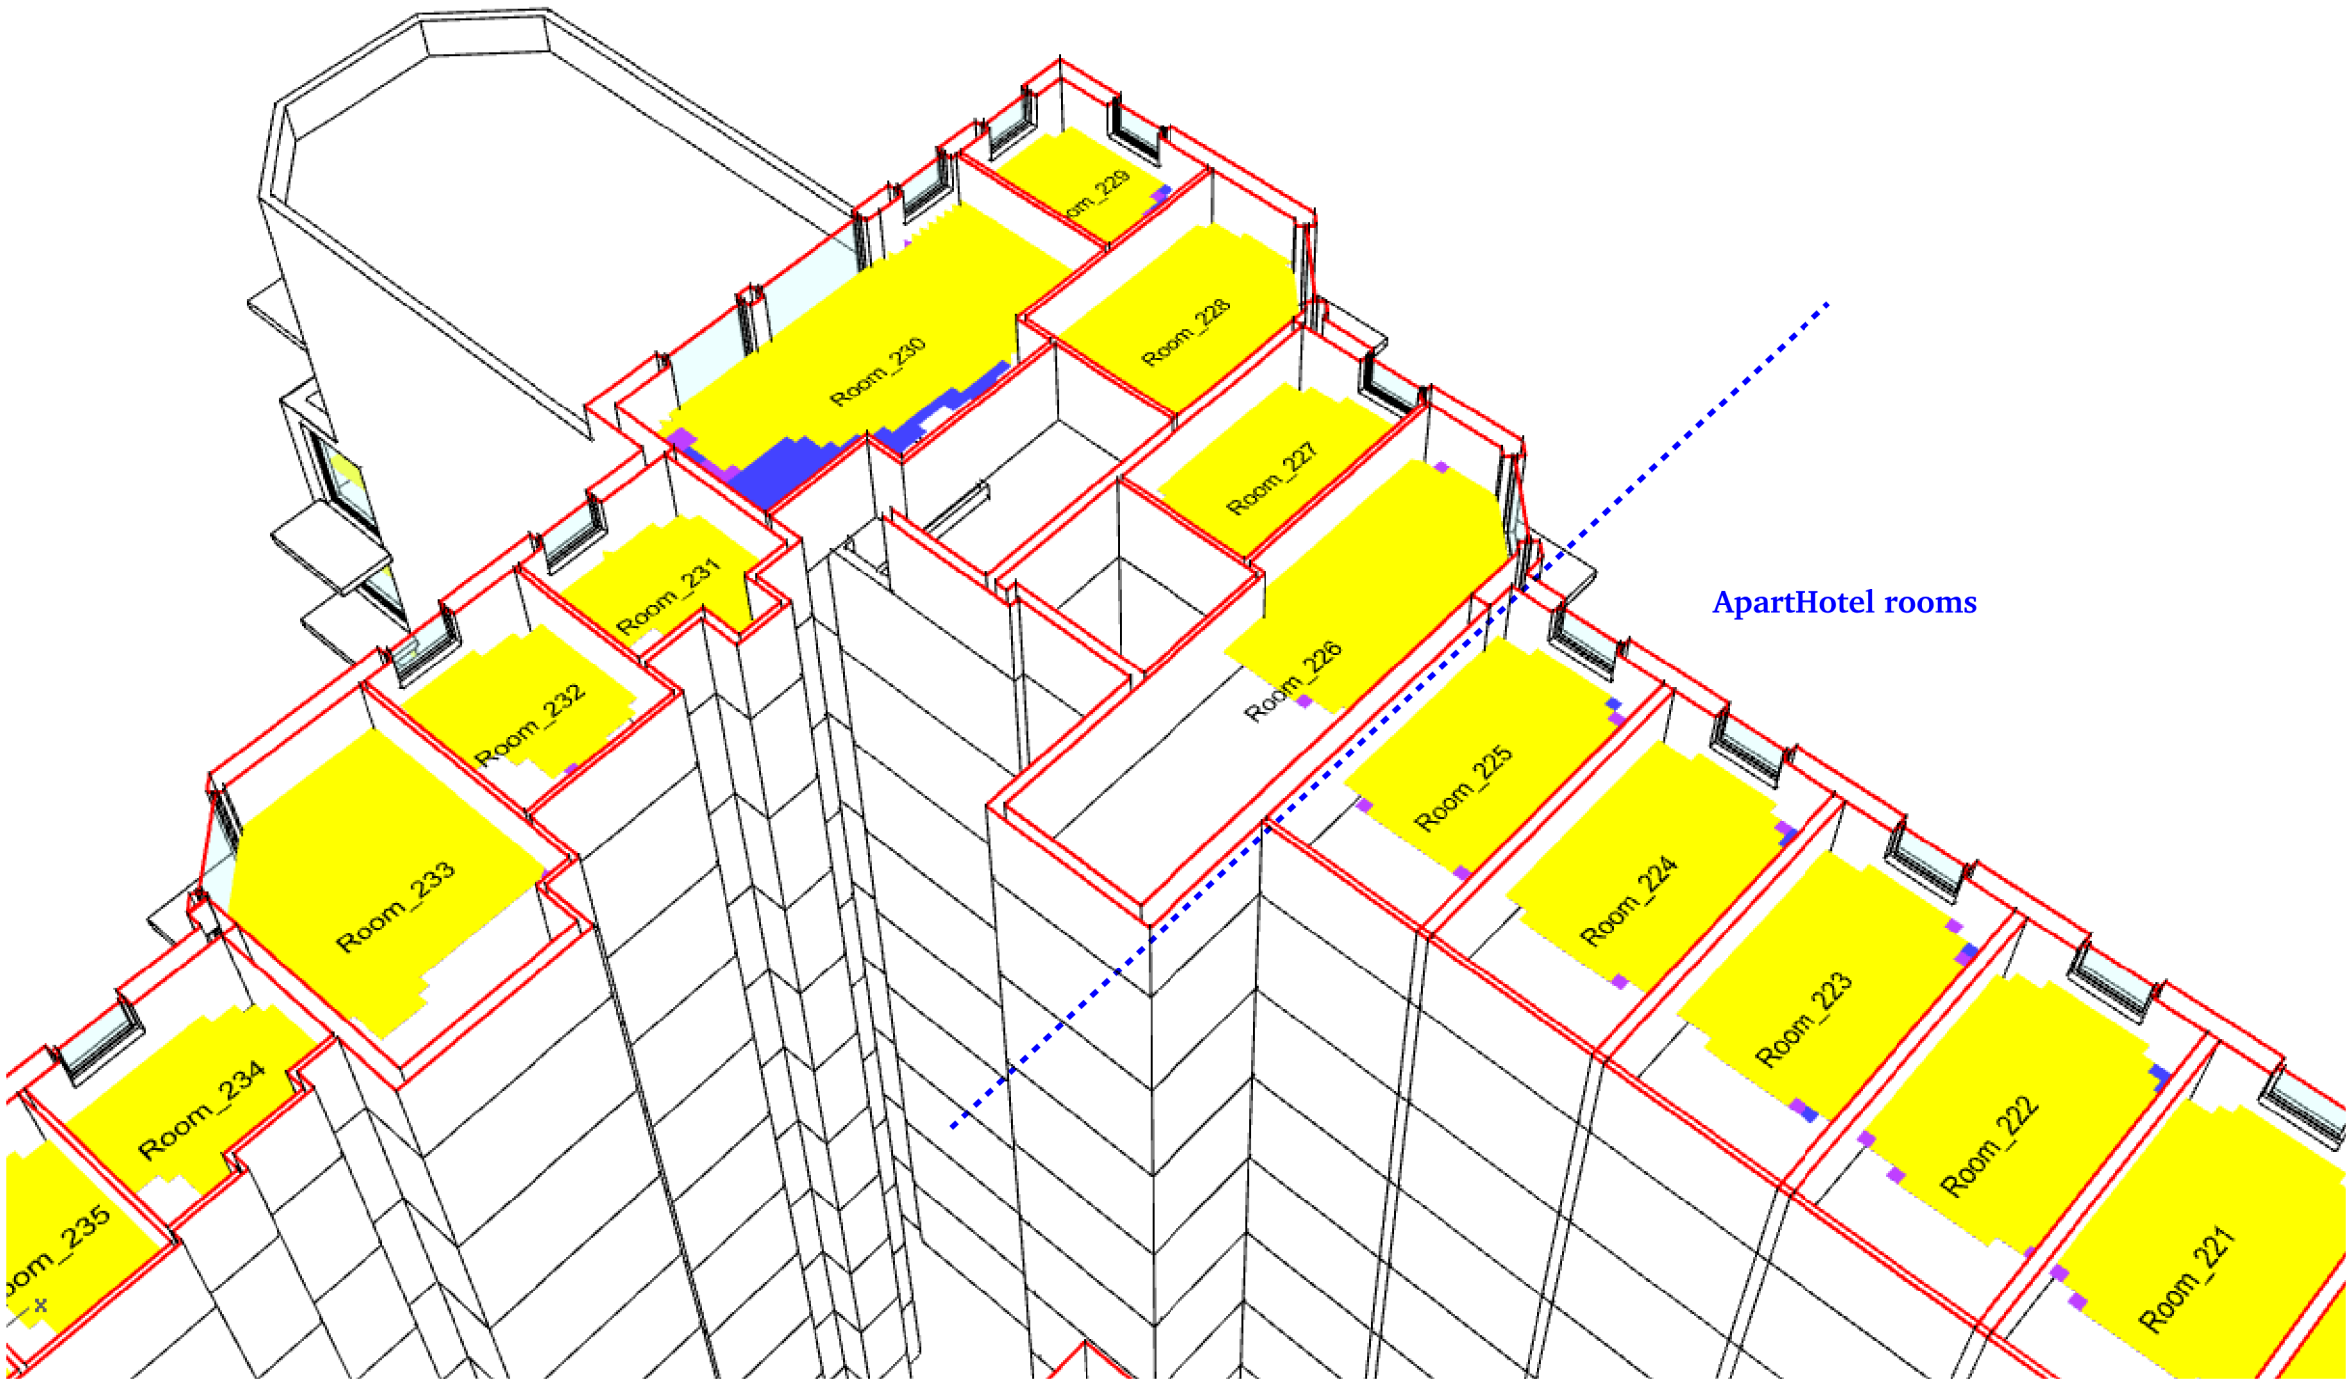

	Total Area	Existing Condition	Consented Condition	Proposed Condition	Loss m²
Room_1	11.47	1.26	0.74	0.65	0.09
Room_2	9.8	1.63	0.86	0.77	0.09
Room_3	21.97	2.6	1.3	1.22	0.08
Room_21	26.89	5.38	5.38	5.38	-
Room_22	9.84	2.63	1.47	1.42	0.05
Room_23	16.02	1.85	0.93	0.93	-
Room_24	11.47	1.61	0.83	0.74	0.09
Room_25	9.8	1.93	0.95	0.9	0.05
Room_26	21.97	3.38	1.46	1.42	0.04
Room_44	26.89	5.65	5.65	5.65	-
Room_45	9.84	2.94	1.68	1.6	0.08
Room_46	16.02	2.15	0.93	0.97	-
Room_47	11.47	2.09	1.13	1.04	0.09
Room_48	9.8	2.54	1.33	1.25	0.08
Room_49	21.97	4.88	2.56	2.44	0.12
Room_67	26.89	5.81	5.81	5.81	-
Room_68	9.84	3.84	2.33	2.2	0.13
Room_69	16.02	2.7	1.14	1.01	0.13
Room_70	11.47	2.65	1.48	1.35	0.13
Room_71	9.8	3.4	1.85	1.68	0.17
Room_72	21.97	7.28	4.07	3.99	0.08
Room_90	26.89	6.24	6.24	6.24	-
Room_91	9.84	4.71	2.89	2.72	0.17
Room_92	16.02	3.16	1.35	1.22	0.13
Room_93	11.47	3.13	1.82	1.65	0.17
Room_94	9.8	4.47	2.32	2.11	0.21
Room_95	21.97	10.86	6.43	6.18	0.25
Room_113	26.89	6.69	6.65	6.65	-
Room_114	9.84	5.53	3.5	3.19	0.31
Room_115	16.02	3.92	1.52	1.31	0.21
Room_116	11.47	3.82	2.26	2	0.26
Room_117	9.8	5.59	2.92	2.67	0.25
Room_118	21.97	14.89	10.34	10.05	0.29
Room_136	26.89	7.33	7.33	7.29	0.04
Room_137	9.84	6.82	4.58	3.97	0.61
Room_138	16.02	4.68	1.81	1.52	0.29
Room_139	11.47	4.65	3.13	2.65	0.48
Room_140	9.8	6.62	4.13	3.7	0.43
Room_141	21.97	16.85	12.13	11.64	0.49
Room_159	26.89	8.38	8.32	8.24	0.08
Room_160	9.84	7.81	5.61	5.01	0.60
Room_161	16.02	5.23	2.11	1.64	0.47
Room_162	11.47	5.91	4.26	3.69	0.57
Room_163	9.8	8.17	5.85	5.37	0.48
Room_164	21.97	19.94	16.4	16.07	0.33
Room_182	26.89	10.73	10.79	10.79	-
Room_183	9.84	8.89	7.6	6.95	0.65
Room_184	16.02	6.41	2.57	2.11	0.46
Room_185	11.47	8.69	6.26	5.26	1.00
Room_186	9.8	8.47	7.48	6.79	0.69
Room_187	20.05	17.98	14.84	14.84	-
Room_205	26.36	12.27	12.2	12.21	-
Room_206	9.84	9.2	7.99	7.3	0.69
Room_207	16.02	6.79	3.04	2.44	0.60
Room_208	11.47	10.12	7.6	6.17	1.43
Room_209	9.8	8.77	7.57	6.66	0.91
Room_210	20.05	18.06	17.86	17.86	-
Room_228	15.07	14.9	14.9	14.9	-
Room_229	9.11	8.75	8.08	7.5	0.58
Room_230	30.76	27.18	21.44	20.69	0.75
Room_231	9.32	6.81	6.71	6.66	0.05
Room_232	10.83	7.09	7.09	7.05	0.04
Room_233	20.67	15.16	15.18	15.16	0.02

- Existing Condition
- Consented Condition
- Proposed Condition

Floor 10

Studio 1 | 3 Downes Street
Bridport | Dorset | DT6 3JR
T: 07725 668449
www.fabrichp.co.uk

fabric

BUILDING PHYSICS

Project

29-35 Station Road, Reading

Title

View of Sky Analysis - Icon House

Drawing No:

1427/VOS/10

Scale

NTS

Date

11/08/16

8.0 Appendix 4 – Proposed Development Window ID

West Elevation

South Elevation

East Elevation

North Elevation

9.0 Appendix 5 – Proposed ADF Results

Room	Window ID	FLOOR AREA m ²	Lower Window ADF	Upper Window ADF	ROOM ADF	2.00	1.50	1.00
1 LKD	1	26.94	0.08	0.29	0.37	1.74	1.74	-
	2	26.94	0.10	0.39	0.49			
	3	26.94	0.05	0.20	0.25			
	31	26.94	0.05	0.19	0.24			
	32	26.94	0.08	0.31	0.39			
1 Bed 1	29	10.01	0.18	0.69	0.87	-	-	2.15
	30	10.01	0.27	1.01	1.28			
1 Bed 2	4	11.6	0.15	0.55	0.70	-	-	1.15
	5	11.6	0.10	0.36	0.45			
2 LKD	21	32.07	0.21	0.77	0.98	4.55	4.55	-
	22	32.07	0.13	0.48	0.60			
	23	32.07	0.22	0.81	1.02			
	24	32.07	0.13	0.50	0.63			
	25	32.07	0.10	0.39	0.50			
2 Bed 1	26	32.07	0.17	0.64	0.81	-	-	3.51
	27	8.66	0.30	1.12	1.42			
3 LKD	28	8.66	0.44	1.65	2.09	2.54	2.54	-
	16	25.14	0.14	0.55	0.69			
	17	25.14	0.24	0.91	1.15			
3 Bed 1	18	25.14	0.15	0.55	0.70	-	-	3.53
	19	12.94	0.46	1.73	2.19			
4 LKD	20	12.94	0.28	1.06	1.34	2.09	2.09	-
	14	22.32	0.16	0.62	0.78			
4 Bed 1	15	22.32	0.28	1.04	1.31	-	-	2.37
5 LKD	13	10.62	0.50	1.87	2.37	1.19	1.19	-
	10	21.88	0.15	0.58	0.73			
5 Bed 1	11	21.88	0.10	0.36	0.46	-	-	1.37
	12	9.8	0.29	1.08	1.37			
6 LKD	8	23.34	0.11	0.43	0.54	0.94	0.94	-
	9	23.34	0.08	0.32	0.40			
6 Bed 1	6	11.41	0.16	0.60	0.76	-	-	1.27
	7	11.41	0.11	0.40	0.51			
7 LKD	33	26.94	0.08	0.31	0.39	1.86	1.86	-
	34	26.94	0.11	0.43	0.54			
	35	26.94	0.06	0.23	0.29			
	63	26.94	0.05	0.19	0.24			
7 Bed 1	64	26.94	0.08	0.31	0.39	-	-	2.16
	61	10.01	0.18	0.69	0.87			
7 Bed 2	62	10.01	0.27	1.02	1.29	-	-	1.38
	36	11.6	0.18	0.66	0.84			
8 LKD	37	11.6	0.11	0.43	0.54	4.84	4.84	-
	53	32.07	0.23	0.85	1.08			
	54	32.07	0.14	0.52	0.66			
	55	32.07	0.23	0.88	1.11			
	56	32.07	0.14	0.54	0.68			
8 Bed 1	57	32.07	0.10	0.40	0.50	-	-	3.52
	58	32.07	0.17	0.64	0.81			
9 LKD	59	8.66	0.30	1.12	1.42	2.85	2.85	-
	60	8.66	0.44	1.66	2.10			
9 Bed 1	48	25.14	0.16	0.61	0.77	-	-	3.92
	49	25.14	0.27	1.02	1.29			
	50	25.14	0.16	0.62	0.78			
10 LKD	51	12.94	0.51	1.92	2.44	2.36	2.36	-
	52	12.94	0.31	1.17	1.48			
	46	22.32	0.19	0.70	0.88			
	47	22.32	0.31	1.16	1.47			

Room	Window ID	FLOOR AREA m ²	Lower Window ADF	Upper Window ADF	ROOM ADF
10 Bed 1	45	10.62	0.56	2.11	2.66
11 LKD	42	21.88	0.18	0.67	0.84
	43	21.88	0.11	0.42	0.53
11 Bed 1	44	9.8	0.31	1.18	1.49
12 LKD	40	23.34	0.14	0.51	0.65
	41	23.34	0.10	0.37	0.47
12 Bed 1	38	11.41	0.19	0.73	0.92
	39	11.41	0.13	0.49	0.62
13 LKD	65	26.94	0.09	0.33	0.42
	66	26.94	0.13	0.47	0.60
	67	26.94	0.07	0.26	0.33
	95	26.94	0.05	0.19	0.24
	96	26.94	0.08	0.31	0.40
13 Bed 1	93	10.01	0.18	0.69	0.87
	94	10.01	0.27	1.02	1.29
13 Bed 2	68	11.6	0.21	0.79	0.99
	69	11.6	0.14	0.52	0.65
14 LKD	85	32.07	0.25	0.92	1.17
	86	32.07	0.15	0.56	0.71
	87	32.07	0.25	0.94	1.18
	88	32.07	0.15	0.57	0.72
	89	32.07	0.11	0.40	0.50
	90	32.07	0.17	0.65	0.82
14 Bed 1	91	8.66	0.30	1.13	1.43
	92	8.66	0.44	1.66	2.10
15 LKD	80	25.14	0.18	0.67	0.85
	81	25.14	0.30	1.12	1.42
15 Bed 1	82	25.14	0.18	0.68	0.86
	83	12.94	0.56	2.10	2.66
16 LKD	84	12.94	0.34	1.27	1.61
	78	22.32	0.20	0.77	0.97
16 Bed 1	79	22.32	0.34	1.28	1.62
	77	10.62	0.62	2.32	2.93
17 LKD	74	21.88	0.20	0.77	0.97
	75	21.88	0.13	0.49	0.62
17 Bed 1	76	9.8	0.39	1.46	1.85
18 LKD	72	23.34	0.16	0.61	0.77
	73	23.34	0.11	0.43	0.54
18 Bed 1	70	11.41	0.24	0.89	1.13
	71	11.41	0.16	0.60	0.76
19 LKD	97	26.94	0.10	0.37	0.46
	98	26.94	0.14	0.54	0.68
	99	26.94	0.08	0.31	0.39
	127	26.94	0.05	0.19	0.24
	128	26.94	0.08	0.31	0.40
19 Bed 1	125	10.01	0.18	0.69	0.88
	126	10.01	0.27	1.03	1.30
19 Bed 2	100	11.6	0.25	0.96	1.21
	101	11.6	0.17	0.63	0.79
20 LKD	117	32.07	0.26	0.98	1.25
	118	32.07	0.16	0.59	0.75
	119	32.07	0.26	0.99	1.25
	120	32.07	0.16	0.60	0.75
	121	32.07	0.11	0.40	0.50
	122	32.07	0.17	0.65	0.82
20 Bed 1	123	8.66	0.30	1.13	1.43

2.00	1.50	1.00
Kitchen	Living	Bed
-	-	2.66
1.38	1.38	-
-	-	1.49
1.12	1.12	-
-	-	1.54
1.99	1.99	-
-	-	2.17
-	-	1.65
5.10	5.10	-
-	-	3.52
3.13	3.13	-
-	-	4.27
2.59	2.59	-
-	-	2.93
1.59	1.59	-
-	-	1.85
1.32	1.32	-
-	-	1.89
2.18	2.18	-
-	-	2.18
-	-	2.00
5.33	5.33	-
-	-	3.53

Room	Window ID	FLOOR AREA m ²	Lower Window ADF	Upper Window ADF	ROOM ADF
20 Bed 1	124	8.66	0.44	1.66	2.10
21 LKD	112	25.14	0.19	0.73	0.92
	113	25.14	0.32	1.21	1.53
	114	25.14	0.19	0.73	0.92
21 Bed 1	115	12.94	0.60	2.26	2.87
	116	12.94	0.36	1.36	1.73
22 LKD	110	22.32	0.22	0.83	1.05
	111	22.32	0.37	1.39	1.76
22 Bed 1	109	10.62	0.67	2.52	3.19
23 LKD	106	21.88	0.23	0.88	1.11
	107	21.88	0.15	0.55	0.70
23 Bed 1	108	9.8	0.44	1.64	2.08
24 LKD	104	23.34	0.20	0.74	0.94
	105	23.34	0.13	0.50	0.63
24 Bed 1	102	11.41	0.29	1.09	1.38
	103	11.41	0.20	0.74	0.94
25 LKD	129	26.94	0.11	0.41	0.51
	130	26.94	0.17	0.62	0.79
	131	26.94	0.10	0.37	0.47
	159	26.94	0.05	0.19	0.24
	160	26.94	0.08	0.32	0.40
25 Bed 1	157	10.01	0.19	0.70	0.88
	158	10.01	0.27	1.03	1.31
25 Bed 2	132	11.6	0.31	1.16	1.47
	133	11.6	0.20	0.75	0.95
26 LKD	149	32.07	0.27	1.01	1.27
	150	32.07	0.16	0.61	0.77
	151	32.07	0.27	1.01	1.27
	152	32.07	0.16	0.61	0.77
	153	32.07	0.11	0.40	0.50
	154	32.07	0.17	0.65	0.82
	155	8.66	0.30	1.13	1.43
26 Bed 1	156	8.66	0.44	1.67	2.11
27 LKD	144	25.14	0.20	0.75	0.95
	145	25.14	0.33	1.25	1.58
	146	25.14	0.20	0.75	0.95
27 Bed 1	147	12.94	0.62	2.32	2.94
	148	12.94	0.37	1.40	1.77
28 LKD	142	22.32	0.23	0.86	1.08
	143	22.32	0.38	1.43	1.81
28 Bed 1	141	10.62	0.69	2.59	3.28
29 LKD	138	21.88	0.26	0.97	1.23
	139	21.88	0.16	0.61	0.77
29 Bed 1	140	9.8	0.49	1.83	2.32
30 LKD	136	23.34	0.23	0.86	1.09
	137	23.34	0.15	0.56	0.71
30 Bed 1	134	11.41	0.35	1.30	1.65
	135	11.41	0.23	0.88	1.12
31 LKD	161	26.94	0.12	0.46	0.58
	162	26.94	0.19	0.72	0.91
	163	26.94	0.12	0.44	0.56
	191	26.94	0.05	0.19	0.25
	192	26.94	0.09	0.32	0.41
31 Bed 1	189	10.01	0.19	0.70	0.89
	190	10.01	0.28	1.04	1.31
31 Bed 2	164	11.6	0.38	1.43	1.81

2.00	1.50	1.00
Kitchen	Living	Bed
-	-	3.38
3.38	3.38	-
-	-	4.59
2.81	2.81	-
-	-	3.19
1.81	1.81	-
-	-	2.08
1.57	1.57	-
-	-	2.32
2.41	2.41	-
-	-	2.19
-	-	2.43
5.41	5.41	-
-	-	3.54
3.48	3.48	-
-	-	4.71
2.90	2.90	-
-	-	3.28
2.00	2.00	-
-	-	2.32
1.80	1.80	-
-	-	2.77
2.70	2.70	-
-	-	2.20
-	-	2.05

Room	Window ID	FLOOR AREA m ²	Lower Window ADF	Upper Window ADF	ROOM ADF
31 Bed 2	165	11.6	0.24	0.90	1.14
32 LKD	181	32.68	0.27	1.01	1.28
	182	32.68	0.16	0.61	0.77
	183	32.68	0.27	1.01	1.28
	184	32.68	0.16	0.61	0.77
	185	32.68	0.11	0.40	0.51
	186	32.68	0.17	0.65	0.82
32 Bed 1	187	10.33	0.27	1.00	1.26
	188	10.33	0.39	1.47	1.86
32 Bed 2	179	11.08	0.70	2.62	3.31
	180	11.08	0.42	1.57	1.99
33 LKD	173	29.41	0.30	1.13	1.43
	174	29.41	0.18	0.68	0.85
33 Bed 1	177	12.79	0.61	2.30	2.91
	178	12.79	0.37	1.38	1.75
33 Bed 2	175	11.21	0.67	2.51	3.18
	176	11.21	0.40	1.51	1.91
34 LKD	170	21.88	0.28	1.07	1.35
	171	21.88	0.18	0.68	0.86
34 Bed 1	172	10.64	0.51	1.94	2.45
35 LKD	169	23.34	0.16	0.62	0.78
	168	23.34	0.25	0.96	1.21
35 Bed 1	166	11.41	0.40	1.51	1.91
	167	11.41	0.26	0.99	1.26
36 LKD	193	26.94	0.13	0.51	0.64
	194	26.94	0.22	0.82	1.04
	195	26.94	0.14	0.52	0.66
	223	26.94	0.05	0.20	0.25
	224	26.94	0.09	0.33	0.41
36 Bed 1	221	10.01	0.19	0.71	0.89
	222	10.01	0.28	1.05	1.33
36 Bed 2	196	11.6	0.45	1.70	2.15
	197	11.6	0.28	1.07	1.35
37 LKD	213	32.68	0.27	1.01	1.28
	214	32.68	0.16	0.61	0.77
	215	32.68	0.27	1.01	1.28
	216	32.68	0.16	0.61	0.77
	217	32.68	0.11	0.40	0.51
	218	32.68	0.17	0.65	0.83
37 Bed 1	219	10.33	0.27	1.00	1.27
	220	10.33	0.39	1.48	1.87
37 Bed 2	211	11.08	0.69	2.62	3.31
	212	11.08	0.42	1.57	1.99
38 LKD	205	29.41	0.30	1.13	1.43
	206	29.41	0.18	0.68	0.85
38 Bed 1	209	12.79	0.61	2.30	2.91
	210	12.79	0.37	1.38	1.75
38 Bed 2	207	11.21	0.67	2.51	3.18
	208	11.21	0.40	1.51	1.91
39 LKD	202	21.88	0.31	1.17	1.49
	203	21.88	0.20	0.74	0.93
39 Bed 1	204	10.64	0.56	2.11	2.67
40 LKD	201	23.34	0.18	0.69	0.87
	200	23.34	0.28	1.07	1.36
40 Bed 1	198	11.41	0.46	1.74	2.20
	199	11.41	0.30	1.12	1.42

2.00	1.50	1.00
Kitchen	Living	Bed
-	-	2.75
5.42	5.42	-
-	-	3.13
-	-	5.30
2.28	2.28	-
-	-	5.30
-	-	5.30
2.21	2.21	-
-	-	2.45
1.99	1.99	-
-	-	5.30
3.00	3.00	-
-	-	2.22
-	-	3.50
5.43	5.43	-
-	-	3.14
-	-	5.30
2.28	2.28	-
-	-	5.30
-	-	5.30
2.42	2.42	-
-	-	2.67
2.22	2.22	-
-	-	5.30

Room	Window ID	FLOOR AREA m ²	Lower Window ADF	Upper Window ADF	ROOM ADF
41 LKD	225	26.94	0.14	0.53	0.68
	226	26.94	0.23	0.88	1.11
	227	26.94	0.15	0.56	0.71
	255	26.94	0.05	0.20	0.26
	256	26.94	0.09	0.33	0.42
41 Bed 1	253	10.01	0.19	0.71	0.90
	254	10.01	0.28	1.06	1.34
41 Bed 2	228	11.6	0.50	1.87	2.36
	229	11.6	0.32	1.19	1.51
42 LKD	245	32.68	0.27	1.01	1.28
	246	32.68	0.16	0.61	0.77
	247	32.68	0.27	1.01	1.28
	248	32.68	0.16	0.61	0.77
	249	32.68	0.11	0.40	0.51
42 Bed 1	250	32.68	0.17	0.66	0.83
	251	10.33	0.27	1.01	1.27
42 Bed 2	252	10.33	0.40	1.49	1.88
	243	11.08	0.69	2.62	3.31
43 LKD	244	11.08	0.42	1.57	1.99
	237	29.41	0.30	1.13	1.43
43 Bed 1	238	29.41	0.18	0.67	0.85
	241	12.79	0.61	2.30	2.91
43 Bed 2	242	12.79	0.37	1.38	1.75
	239	11.21	0.67	2.51	3.18
44 LKD	240	11.21	0.40	1.51	1.91
	234	21.88	0.33	1.24	1.57
44 Bed 1	235	21.88	0.21	0.77	0.98
	236	10.64	0.59	2.21	2.80
45 LKD	232	23.34	0.31	1.16	1.47
	233	23.34	0.19	0.73	0.92
45 Bed 1	230	11.41	0.52	1.95	2.46
	231	11.41	0.33	1.23	1.56
46 LKD	257	26.94	0.14	0.54	0.68
	258	26.94	0.24	0.89	1.12
	259	26.94	0.15	0.57	0.72
	287	26.94	0.06	0.21	0.26
	288	26.94	0.09	0.34	0.43
46 Bed 1	285	10.01	0.19	0.72	0.92
	286	10.01	0.29	1.08	1.36
46 Bed 2	260	11.6	0.50	1.90	2.40
	261	11.6	0.32	1.21	1.53
47 LKD	277	32.68	0.27	1.01	1.28
	278	32.68	0.16	0.61	0.77
	279	32.68	0.27	1.01	1.28
	280	32.68	0.16	0.61	0.77
	281	32.68	0.11	0.41	0.52
47 Bed 1	282	32.68	0.18	0.66	0.84
	283	10.33	0.27	1.01	1.28
47 Bed 2	284	10.33	0.40	1.50	1.90
	275	11.08	0.69	2.62	3.31
48 LKD	276	11.08	0.42	1.57	1.99
	269	29.41	0.30	1.13	1.43
48 Bed 1	270	29.41	0.18	0.68	0.85
	273	12.79	0.61	2.30	2.91
48 Bed 2	274	12.79	0.37	1.38	1.75
	271	11.21	0.67	2.51	3.18

2.00	1.50	1.00
Kitchen	Living	Bed
3.18	3.18	-
-	-	2.25
-	-	3.87
5.44	5.44	-
-	-	3.16
-	-	5.30
2.28	2.28	-
-	-	5.30
-	-	5.30
2.55	2.55	-
-	-	2.80
2.39	2.39	-
-	-	5.30
3.23	3.23	-
-	-	2.28
-	-	3.94
5.45	5.45	-
-	-	3.18
-	-	5.30
2.28	2.28	-
-	-	4.66
-	-	5.00

Room	Window ID	FLOOR AREA m ²	Lower Window ADF	Upper Window ADF	ROOM ADF
48 Bed 2	272	11.21	0.40	1.51	1.91
49 LKD	266	21.88	0.34	1.27	1.60
	267	21.88	0.21	0.79	1.00
49 Bed 1	268	10.64	0.60	2.27	2.87
50 LKD	232	23.34	0.31	1.16	1.47
	233	23.34	0.19	0.73	0.92
50 Bed 1	262	11.41	0.53	1.99	2.51
	263	11.41	0.33	1.25	1.59
51 LKD	367	26.94	0.15	0.55	0.69
	289	26.94	0.24	0.90	1.14
	290	26.94	0.15	0.58	0.73
	326	26.94	0.06	0.22	0.28
	327	26.94	0.09	0.36	0.45
51 Bed 1	324	10.01	0.20	0.74	0.93
	325	10.01	0.29	1.10	1.40
51 Bed 2	291	11.6	0.51	1.93	2.45
	292	11.6	0.33	1.23	1.56
52 LKD	316	32.68	0.27	1.01	1.28
	317	32.68	0.16	0.61	0.77
	318	32.68	0.27	1.01	1.28
	319	32.68	0.16	0.61	0.77
	320	32.68	0.11	0.41	0.52
	321	32.68	0.18	0.67	0.84
52 Bed 1	322	10.33	0.27	1.02	1.29
	323	10.33	0.40	1.51	1.92
52 Bed 2	314	11.08	0.69	2.62	3.31
	315	11.08	0.42	1.57	1.99
53 LKD	306	29.41	0.29	1.08	1.37
	307	29.41	0.17	0.65	0.83
	308	29.41	0.30	1.13	1.43
	309	29.41	0.18	0.68	0.86
53 Bed 1	312	12.79	0.61	2.30	2.91
	313	12.79	0.37	1.38	1.75
53 Bed 2	310	11.21	0.67	2.51	3.18
	311	11.21	0.40	1.51	1.91
54 LKD	297	21.88	0.34	1.29	1.64
	298	21.88	0.21	0.80	1.01
	299	21.88	0.35	1.30	1.65
	300	21.88	0.37	1.38	1.75
	301	21.88	0.22	0.83	1.06
54 Bed 1	302	9.84	0.70	2.64	3.34
	303	9.84	0.42	1.59	2.01
54 Bed 2	304	11.13	0.64	2.41	3.05
	305	11.13	0.39	1.45	1.84
55 LKD	295	23.34	0.32	1.21	1.53
	296	23.34	0.20	0.76	0.96
55 Bed 1	293	11.41	0.54	2.02	2.56
	294	11.41	0.34	1.27	1.61
56 LKD	328	26.94	0.15	0.56	0.70
	329	26.94	0.24	0.92	1.16
	330	26.94	0.16	0.59	0.75
	366	26.94	0.06	0.23	0.29
	368	26.94	0.10	0.38	0.48
56 Bed 1	364	10.01	0.20	0.76	0.96
	365	10.01	0.30	1.14	1.44
56 Bed 2	331	11.6	0.52	1.97	2.49

2.00	1.50	1.00
Kitchen	Living	Bed
-	-	5.82
2.60	2.60	-
-	-	2.87
2.39	2.39	-
-	-	4.10
3.30	3.30	-
-	-	2.33
-	-	4.00
5.46	5.46	-
-	-	3.21
-	-	5.30
4.48	4.48	-
-	-	4.66
-	-	5.09
7.11	7.11	-
-	-	5.35
-	-	4.89
2.48	2.48	-
-	-	4.17
3.38	3.38	-
-	-	2.40
-	-	4.07

Room	Window ID	FLOOR AREA m ²	Lower Window ADF	Upper Window ADF	ROOM ADF
56 Bed 2	332	11.6	0.33	1.25	1.58
57 LKD	356	32.68	0.27	1.01	1.28
	357	32.68	0.16	0.61	0.77
	358	32.68	0.27	1.01	1.28
	359	32.68	0.16	0.61	0.77
	360	32.68	0.11	0.42	0.53
	361	32.68	0.18	0.67	0.85
57 Bed 1	362	10.33	0.27	1.03	1.31
	363	10.33	0.41	1.54	1.95
57 Bed 2	354	11.08	0.70	2.62	3.31
	355	11.08	0.42	1.57	1.99
58 LKD	346	29.41	0.29	1.10	1.39
	347	29.41	0.18	0.66	0.84
	348	29.41	0.30	1.13	1.43
	349	29.41	0.18	0.68	0.85
	350	29.41	0.30	1.13	1.43
58 Bed 1	352	12.79	0.61	2.30	2.91
	353	12.79	0.37	1.38	1.75
58 Bed 2	350	11.21	0.67	2.51	3.18
	351	11.21	0.40	1.51	1.91
59 LKD	337	21.88	0.35	1.32	1.67
	338	21.88	0.22	0.82	1.03
	339	21.88	0.35	1.33	1.69
	340	21.88	0.38	1.41	1.79
	341	21.88	0.23	0.85	1.08
59 Bed 1	342	9.84	0.71	2.69	3.40
	343	9.84	0.43	1.62	2.05
59 Bed 2	344	11.13	0.65	2.45	3.10
	345	11.13	0.39	1.48	1.87
60 LKD	335	23.34	0.33	1.23	1.56
	336	23.34	0.20	0.77	0.97
60 Bed 1	333	11.41	0.55	2.06	2.61
	334	11.41	0.34	1.29	1.64
61 LKD	369	26.94	0.15	0.57	0.72
	370	26.94	0.25	0.93	1.18
	371	26.94	0.16	0.60	0.76
	407	26.94	0.07	0.25	0.31
	409	26.94	0.15	0.58	0.73
61 Bed 1	405	10.01	0.21	0.79	1.00
	406	10.01	0.32	1.19	1.51
61 Bed 2	372	11.6	0.53	2.01	2.54
	373	11.6	0.34	1.27	1.61
62 LKD	397	32.68	0.27	1.01	1.28
	398	32.68	0.16	0.61	0.77
	399	32.68	0.27	1.01	1.28
	400	32.68	0.16	0.61	0.77
	401	32.68	0.11	0.43	0.54
	402	32.68	0.18	0.69	0.87
62 Bed 1	403	10.33	0.28	1.05	1.33
	404	10.33	0.42	1.57	1.99
62 Bed 2	395	11.08	0.69	2.61	3.31
	396	11.08	0.42	1.57	1.99
63 LKD	387	29.41	0.30	1.11	1.41
	388	29.41	0.18	0.67	0.85
	389	29.41	0.30	1.13	1.43
	390	29.41	0.18	0.68	0.86

2.00	1.50	1.00
Kitchen	Living	Bed
-	-	4.87
5.47	5.47	-
-	-	3.25
-	-	5.30
5.94	5.94	-
-	-	4.66
-	-	5.09
7.26	7.26	-
-	-	5.45
-	-	4.97
2.53	2.53	-
-	-	4.24
3.70	3.70	-
-	-	2.50
-	-	4.15
5.50	5.50	-
-	-	3.32
-	-	5.30
5.97	5.97	-

Room	Window ID	FLOOR AREA m ²	Lower Window ADF	Upper Window ADF	ROOM ADF
	391	29.41	0.30	1.13	1.43
63 Bed 1	393	12.79	0.61	2.30	2.91
	394	12.79	0.37	1.38	1.75
63 Bed 2	391	11.21	0.67	2.51	3.18
	392	11.21	0.40	1.51	1.91
64 LKD	378	21.88	0.36	1.35	1.70
	379	21.88	0.22	0.83	1.05
	380	21.88	0.36	1.36	1.73
	381	21.88	0.38	1.44	1.82
	382	21.88	0.23	0.87	1.10
64 Bed 1	383	9.84	0.73	2.74	3.46
	384	9.84	0.44	1.65	2.08
64 Bed 2	385	11.13	0.66	2.49	3.15
	386	11.13	0.40	1.50	1.90
65 LKD	376	23.34	0.33	1.26	1.59
	377	23.34	0.21	0.78	0.99
65 Bed 1	374	11.41	0.56	2.10	2.66
	375	11.41	0.35	1.31	1.66
66 LKD	409	26.94	0.15	0.58	0.73
	410	26.94	0.25	0.96	1.21
	411	26.94	0.16	0.61	0.77
	447	26.94	0.07	0.28	0.35
	449	26.94	0.16	0.59	0.75
66 Bed 1	445	10.01	0.22	0.83	1.05
	446	10.01	0.34	1.27	1.61
66 Bed 2	412	11.6	0.55	2.05	2.60
	413	11.6	0.34	1.29	1.64
67 LKD	437	32.68	0.27	1.01	1.28
	438	32.68	0.16	0.61	0.77
	439	32.68	0.27	1.01	1.28
	440	32.68	0.16	0.61	0.77
	441	32.68	0.12	0.44	0.55
	442	32.68	0.19	0.70	0.89
67 Bed 1	443	10.33	0.29	1.08	1.37
	444	10.33	0.43	1.62	2.06
67 Bed 2	435	11.08	0.70	2.62	3.31
	436	11.08	0.42	1.57	1.99
68 LKD	427	29.41	0.30	1.13	1.43
	428	29.41	0.18	0.68	0.86
	429	29.41	0.30	1.13	1.43
	430	29.41	0.18	0.68	0.85
	431	29.41	0.30	1.13	1.43
68 Bed 1	433	12.79	0.61	2.30	2.91
	434	12.79	0.37	1.38	1.75
68 Bed 2	431	11.21	0.67	2.51	3.18
	432	11.21	0.40	1.51	1.91
69 LKD	418	21.88	0.36	1.37	1.74
	419	21.88	0.22	0.84	1.07
	420	21.88	0.37	1.39	1.76
	421	21.88	0.39	1.46	1.85
	422	21.88	0.23	0.88	1.11
69 Bed 1	423	9.84	0.74	2.77	3.51
	424	9.84	0.44	1.67	2.11
69 Bed 2	425	11.13	0.67	2.52	3.19
	426	11.13	0.40	1.51	1.92
70 LKD	416	23.34	0.34	1.28	1.62

2.00	1.50	1.00
Kitchen	Living	Bed
-	-	4.66
-	-	5.09
7.40	7.40	-
-	-	5.55
-	-	5.04
2.58	2.58	-
-	-	4.33
3.81	3.81	-
-	-	2.66
-	-	4.24
5.54	5.54	-
-	-	3.42
-	-	5.30
6.00	6.00	-
-	-	4.66
-	-	5.09
7.53	7.53	-
-	-	5.62
-	-	5.11
2.63	2.63	-

Room	Window ID	FLOOR AREA m ²	Lower Window ADF	Upper Window ADF	ROOM ADF
70 LKD	417	23.34	0.21	0.80	1.01
70 Bed 1	414	11.41	0.57	2.15	2.72
	415	11.41	0.36	1.34	1.69
71 LKD	449	26.94	0.16	0.59	0.75
	450	26.94	0.26	0.98	1.25
	451	26.94	0.17	0.63	0.79
	487	26.94	0.08	0.32	0.40
	489	26.94	0.16	0.61	0.78
71 Bed 1	485	10.01	0.24	0.90	1.14
	486	10.01	0.37	1.40	1.77
71 Bed 2	452	11.6	0.56	2.11	2.67
	453	11.6	0.35	1.32	1.67
72 LKD	477	32.68	0.27	1.01	1.28
	478	32.68	0.16	0.61	0.77
	479	32.68	0.27	1.01	1.28
	480	32.68	0.16	0.61	0.77
	481	32.68	0.12	0.45	0.57
72 Bed 1	482	32.68	0.19	0.73	0.92
	483	10.33	0.30	1.12	1.42
72 Bed 2	484	10.33	0.45	1.71	2.17
	475	11.08	0.70	2.62	3.31
73 LDK	476	11.08	0.42	1.57	1.99
	467	29.41	0.30	1.13	1.43
	468	29.41	0.18	0.68	0.86
	469	29.41	0.30	1.13	1.43
	470	29.41	0.18	0.67	0.85
75 Bed 1	471	29.41	0.30	1.13	1.43
	473	12.79	0.61	2.30	2.91
73 Bed 2	474	12.79	0.37	1.38	1.75
	471	11.21	0.67	2.51	3.18
74 LKD	472	11.21	0.40	1.51	1.91
	458	21.88	0.37	1.40	1.77
	459	21.88	0.23	0.85	1.08
	460	21.88	0.37	1.41	1.78
	461	21.88	0.39	1.47	1.86
74 Bed 1	462	21.88	0.23	0.88	1.12
	463	9.84	0.74	2.78	3.52
74 Bed 2	464	9.84	0.44	1.67	2.12
	465	11.13	0.67	2.53	3.20
75 LKD	466	11.13	0.40	1.52	1.92
	456	23.34	0.35	1.30	1.65
75 Bed 1	457	23.34	0.21	0.80	1.02
	454	11.41	0.58	2.20	2.78
76 LKD	455	11.41	0.36	1.35	1.71
	489	26.94	0.16	0.61	0.78
	490	26.94	0.27	1.02	1.29
	491	26.94	0.17	0.64	0.81
	527	26.94	0.10	0.38	0.48
76 Bed 1	529	26.94	0.17	0.64	0.81
	525	10.01	0.27	1.01	1.28
76 Bed 2	526	10.01	0.42	1.59	2.02
	492	11.6	0.58	2.17	2.75
77 LKD	493	11.6	0.36	1.34	1.70
	517	32.68	0.27	1.01	1.28
	518	32.68	0.16	0.61	0.77
	519	32.68	0.27	1.01	1.28

2.00	1.50	1.00
Kitchen	Living	Bed
2.67	2.67	-
-	-	4.41
3.97	3.97	-
-	-	2.91
-	-	4.34
5.59	5.59	-
-	-	3.59
-	-	5.30
6.00	6.00	-
-	-	4.66
-	-	5.09
7.60	7.60	-
-	-	5.64
-	-	5.12
2.67	2.67	-
-	-	4.49
4.17	4.17	-
-	-	3.29
-	-	4.45
5.67	5.67	-

Room	Window ID	FLOOR AREA m ²	Lower Window ADF	Upper Window ADF	ROOM ADF
77 LKD	520	32.68	0.16	0.61	0.77
	521	32.68	0.13	0.48	0.60
	522	32.68	0.20	0.77	0.97
77 Bed 1	523	10.33	0.32	1.19	1.51
	524	10.33	0.49	1.84	2.33
77 Bed 2	515	11.08	0.70	2.62	3.32
	516	11.08	0.42	1.57	1.99
78 LKD	507	29.41	0.30	1.13	1.43
	508	29.41	0.18	0.68	0.86
	509	29.41	0.30	1.13	1.43
	510	29.41	0.18	0.68	0.85
78 Bed 1	511	29.41	0.30	1.13	1.43
	513	12.79	0.61	2.30	2.91
78 Bed 2	514	12.79	0.37	1.38	1.75
	511	11.21	0.67	2.51	3.18
79 LKD	512	11.21	0.40	1.51	1.91
	498	21.88	0.38	1.41	1.79
	499	21.88	0.23	0.86	1.09
	500	21.88	0.38	1.42	1.80
	501	21.88	0.39	1.47	1.86
79 Bed 1	502	21.88	0.23	0.88	1.12
	503	9.84	0.74	2.78	3.52
79 Bed 2	504	9.84	0.44	1.67	2.12
	505	11.13	0.67	2.53	3.20
80 LKD	506	11.13	0.40	1.52	1.92
	496	23.34	0.35	1.33	1.68
80 Bed 1	497	23.34	0.22	0.81	1.03
	494	11.41	0.60	2.25	2.84
81 LKD	495	11.41	0.36	1.37	1.74
	529	26.94	0.17	0.64	0.81
	530	26.94	0.28	1.07	1.35
	531	26.94	0.18	0.66	0.84
	567	26.94	0.12	0.47	0.59
81 Bed 1	569	26.94	0.18	0.67	0.85
	565	10.01	0.31	1.17	1.48
81 Bed 2	566	10.01	0.50	1.88	2.38
	532	11.6	0.60	2.24	2.84
82 LKD	533	11.6	0.36	1.37	1.74
	557	32.68	0.27	1.01	1.28
	558	32.68	0.16	0.61	0.77
	559	32.68	0.27	1.01	1.28
	560	32.68	0.16	0.61	0.77
	561	32.68	0.14	0.51	0.65
82 Bed 1	562	32.68	0.22	0.83	1.05
	563	10.33	0.35	1.30	1.65
82 Bed 2	564	10.33	0.55	2.06	2.60
	555	11.08	0.69	2.61	3.31
83 LKD	556	11.08	0.42	1.57	1.99
	547	29.41	0.30	1.13	1.43
	548	29.41	0.18	0.68	0.86
	549	29.41	0.30	1.13	1.43
	550	29.41	0.18	0.68	0.85
83 LBed 1	551	29.41	0.30	1.13	1.43
	553	12.79	0.61	2.30	2.91
83 Bed 2	554	12.79	0.37	1.38	1.75
	551	11.21	0.67	2.51	3.18

2.00	1.50	1.00
Kitchen	Living	Bed
5.67	5.67	-
-	-	3.84
-	-	5.31
6.00	6.00	-
-	-	4.66
-	-	5.09
7.66	7.66	-
-	-	5.64
-	-	5.12
2.71	2.71	-
-	-	4.58
4.44	4.44	-
-	-	3.86
-	-	4.58
5.79	5.79	-
-	-	4.25
-	-	5.30
6.00	6.00	-
-	-	4.66
-	-	5.00

Room	Window ID	FLOOR AREA m ²	Lower Window ADF	Upper Window ADF	ROOM ADF
83 Bed 2	552	11.21	0.40	1.51	1.91
84 LKD	538	21.88	0.38	1.43	1.81
	539	21.88	0.23	0.86	1.09
	540	21.88	0.38	1.44	1.82
	541	21.88	0.39	1.47	1.86
	542	21.88	0.23	0.88	1.12
84 Bed 1	543	9.84	0.74	2.78	3.52
	544	9.84	0.44	1.67	2.12
84 Bed 2	545	11.13	0.67	2.53	3.20
	546	11.13	0.40	1.52	1.92
85 LKD	536	23.34	0.36	1.35	1.71
	537	23.34	0.22	0.82	1.04
85 Bed 1	534	11.41	0.61	2.30	2.91
	535	11.41	0.37	1.39	1.76
86 LKD	569	26.94	0.18	0.67	0.85
	570	26.94	0.30	1.12	1.41
	571	26.94	0.18	0.68	0.86
	607	26.94	0.15	0.58	0.73
	609	26.94	0.18	0.69	0.87
86 Bed 1	605	10.01	0.37	1.40	1.78
	606	10.01	0.61	2.29	2.90
86 Bed 2	572	11.6	0.61	2.30	2.92
	573	11.6	0.37	1.39	1.76
87 LKD	597	32.68	0.27	1.01	1.28
	598	32.68	0.16	0.61	0.77
	599	32.68	0.27	1.01	1.28
	600	32.68	0.16	0.61	0.77
	601	32.68	0.15	0.56	0.70
	602	32.68	0.24	0.92	1.16
87 Bed 1	603	10.33	0.39	1.47	1.86
	604	10.33	0.63	2.38	3.02
87 Bed 2	595	11.08	0.69	2.62	3.31
	596	11.08	0.42	1.57	1.99
88 LKD	587	29.41	0.30	1.13	1.43
	588	29.41	0.18	0.68	0.86
	589	29.41	0.30	1.13	1.43
	590	29.41	0.18	0.68	0.86
	591	29.41	0.30	1.13	1.43
88 Bed 1	593	12.79	0.61	2.30	2.91
	594	12.79	0.37	1.38	1.75
88 Bed 2	591	11.21	0.67	2.51	3.18
	592	11.21	0.40	1.51	1.91
89 LKD	578	21.88	0.38	1.45	1.83
	579	21.88	0.23	0.87	1.10
	580	21.88	0.39	1.45	1.84
	581	21.88	0.39	1.47	1.86
	582	21.88	0.23	0.88	1.12
89 Bed 1	583	9.84	0.74	2.78	3.52
	584	9.84	0.44	1.67	2.12
89 Bed 2	585	11.13	0.67	2.53	3.20
	586	11.13	0.40	1.52	1.92
90 LKD	576	23.34	0.36	1.37	1.73
	577	23.34	0.22	0.83	1.05
90 Bed 1	574	11.41	0.62	2.34	2.96
	575	11.41	0.37	1.40	1.78
	609	26.94	0.18	0.69	0.87

2.00	1.50	1.00
Kitchen	Living	Bed
-	-	5.82
7.70	7.70	-
-	-	5.64
-	-	5.12
2.75	2.75	-
-	-	4.67
4.73	4.73	-
-	-	4.68
-	-	4.68
5.96	5.96	-
-	-	4.87
-	-	5.30
6.01	6.01	-
-	-	4.66
-	-	5.09
7.74	7.74	-
-	-	5.64
-	-	5.12
2.78	2.78	-
-	-	4.74

Room	Window ID	FLOOR AREA m ²	Lower Window ADF	Upper Window ADF	ROOM ADF
91 LKD	610	26.94	0.31	1.15	1.46
	611	26.94	0.18	0.69	0.88
	647	26.94	0.18	0.66	0.84
	649	26.94	0.19	0.70	0.88
91 Bed 1	645	10.01	0.42	1.57	1.99
	646	10.01	0.69	2.60	3.30
91 Bed 2	612	11.6	0.63	2.35	2.98
	613	11.6	0.38	1.41	1.79
92 LKD	637	32.68	0.27	1.01	1.28
	638	32.68	0.16	0.61	0.77
	639	32.68	0.27	1.01	1.28
	640	32.68	0.16	0.61	0.77
	641	32.68	0.16	0.59	0.75
	642	32.68	0.26	0.98	1.23
92 Bed 1	643	10.33	0.42	1.57	1.99
	644	10.33	0.70	2.62	3.32
92 Bed 2	635	11.08	0.69	2.61	3.31
	636	11.08	0.42	1.57	1.99
93 LKD	627	29.41	0.30	1.13	1.43
	628	29.41	0.18	0.68	0.86
	629	29.41	0.30	1.13	1.43
	630	29.41	0.18	0.68	0.86
	631	29.41	0.30	1.13	1.43
93 Bed 1	633	12.79	0.61	2.30	2.91
	634	12.79	0.37	1.38	1.75
93 Bed 2	631	11.21	0.67	2.51	3.18
	632	11.21	0.40	1.51	1.91
94 LKD	618	21.88	0.39	1.46	1.85
	619	21.88	0.23	0.87	1.11
	620	21.88	0.39	1.46	1.85
	621	21.88	0.39	1.47	1.86
	622	21.88	0.23	0.88	1.12
94 Bed 1	623	9.84	0.74	2.78	3.52
	624	9.84	0.44	1.67	2.12
94 Bed 2	625	11.13	0.67	2.53	3.20
	626	11.13	0.40	1.52	1.92
95 LKD	616	23.34	0.37	1.38	1.75
	617	23.34	0.22	0.84	1.06
95 Bed 1	614	11.41	0.63	2.38	3.01
	615	11.41	0.38	1.42	1.79
96 LKD	649	32.33	0.16	0.61	0.77
	650	32.33	0.27	1.02	1.29
	651	32.33	0.16	0.61	0.77
	687	32.33	0.16	0.62	0.78
	688	32.33	0.27	1.02	1.29
96 Bed 1	685	11.71	0.39	1.48	1.88
	686	11.71	0.65	2.46	3.12
96 Bed 2	653	10.72	0.42	1.60	2.02
	654	10.72	0.71	2.68	3.39
97 LKD	677	32.7	0.27	1.01	1.28
	678	32.7	0.16	0.61	0.77
	679	32.7	0.27	1.01	1.28
	680	32.7	0.16	0.61	0.77
	681	32.7	0.16	0.61	0.77
	682	32.7	0.27	1.01	1.28
97 Bed 1	683	10.33	0.43	1.63	2.07

2.00	1.50	1.00
Kitchen	Living	Bed
4.93	4.93	-
-	-	5.29
-	-	4.77
6.07	6.07	-
-	-	5.31
-	-	5.30
6.00	6.00	-
-	-	4.66
-	-	5.09
7.78	7.78	-
-	-	5.64
-	-	5.12
2.81	2.81	-
-	-	4.80
4.91	4.91	-
-	-	4.99
-	-	5.41
6.16	6.16	-
-	-	5.53








Room	Window ID	FLOOR AREA m ²	Lower Window ADF	Upper Window ADF	ROOM ADF
97 Bed 1	684	10.33	0.73	2.74	3.46
97 Bed 2	675	11.01	0.70	2.62	3.32
	676	11.01	0.42	1.58	2.00
98 LKD	667	22.06	0.41	1.54	1.95
	668	22.06	0.25	0.93	1.17
	669	22.06	0.41	1.54	1.95
	670	22.06	0.24	0.92	1.16
	671	22.06	0.41	1.54	1.95
98 Bed 1	673	11.45	0.68	2.55	3.22
	674	11.45	0.41	1.53	1.94
98 Bed 2	672	7.17	0.55	2.09	2.64
98 Bed 3	665	12.44	0.64	2.40	3.04
	666	12.44	0.38	1.44	1.83
99 LKD	658	24.51	0.38	1.42	1.80
	659	24.51	0.23	0.85	1.08
	660	24.51	0.38	1.43	1.80
	661	24.51	0.38	1.43	1.81
	662	24.51	0.23	0.86	1.09
99 Bed 1	655	11.69	0.37	1.39	1.76
	656	11.69	0.62	2.34	2.96
99 Bed 2	657	9.12	0.46	1.74	2.20
99 Bed 3	663	11.71	0.67	2.51	3.18
	664	11.71	0.40	1.51	1.91
100 LKD	689	32.33	0.16	0.61	0.77
	690	32.33	0.27	1.02	1.29
	691	32.33	0.16	0.61	0.77
	727	32.33	0.16	0.62	0.78
	728	32.33	0.27	1.02	1.29
100 Bed 1	725	11.71	0.39	1.48	1.88
	726	11.71	0.65	2.46	3.12
100 Bed 2	693	10.72	0.42	1.60	2.02
	694	10.72	0.71	2.68	3.39
101 LKD	717	32.7	0.27	1.01	1.28
	718	32.7	0.16	0.61	0.77
	719	32.7	0.27	1.01	1.28
	720	32.7	0.16	0.61	0.77
	721	32.7	0.16	0.61	0.77
	722	32.7	0.27	1.01	1.28
101 Bed 1	723	10.33	0.43	1.63	2.07
	724	10.33	0.73	2.74	3.46
101 Bed 2	715	11.01	0.70	2.62	3.32
	716	11.01	0.42	1.58	2.00
102 LKD	707	22.06	0.41	1.54	1.95
	708	22.06	0.25	0.93	1.17
	709	22.06	0.41	1.54	1.95
	710	22.06	0.24	0.92	1.16
	711	22.06	0.41	1.54	1.95
102 Bed 1	713	11.45	0.68	2.55	3.22
	714	11.45	0.41	1.53	1.94
102 Bed 2	712	7.17	0.55	2.09	2.64
102 Bed 3	705	12.44	0.64	2.40	3.04
	706	12.44	0.38	1.44	1.83
103 LKD	698	24.51	0.38	1.42	1.80
	699	24.51	0.23	0.85	1.08
	700	24.51	0.38	1.43	1.80
	701	24.51	0.38	1.43	1.81


2.00	1.50	1.00
Kitchen	Living	Bed
-	-	5.32
8.19	8.19	-
-	-	5.16
-	-	2.64
-	-	4.87
7.58	7.58	-
-	-	4.72
-	-	2.20
-	-	5.09
4.91	4.91	-
-	-	4.99
-	-	5.41
6.16	6.16	-
-	-	5.53
-	-	5.32
8.18	8.18	-
-	-	5.16
-	-	2.64
-	-	4.87
7.57	7.57	-

Room	Window ID	FLOOR AREA m ²	Lower Window ADF	Upper Window ADF	ROOM ADF
	702	24.51	0.23	0.86	1.09
103 Bed 1	695	11.69	0.37	1.39	1.76
	696	11.69	0.62	2.34	2.96
103 Bed 2	697	9.12	0.46	1.74	2.20
103 Bed 3	703	11.71	0.67	2.51	3.18
	704	11.71	0.40	1.51	1.91
104 LKD	729	32.33	0.16	0.61	0.77
	730	32.33	0.27	1.02	1.29
	731	32.33	0.16	0.61	0.77
	767	32.33	0.16	0.61	0.78
	768	32.33	0.27	1.02	1.29
104 Bed 1	765	11.71	0.39	1.48	1.87
	766	11.71	0.65	2.46	3.11
104 Bed 2	733	10.72	0.42	1.60	2.02
	734	10.72	0.71	2.67	3.38
105 LKD	757	32.7	0.27	1.01	1.28
	758	32.7	0.16	0.61	0.77
	759	32.7	0.27	1.01	1.28
	760	32.7	0.16	0.61	0.77
	761	32.7	0.16	0.61	0.77
	762	32.7	0.27	1.01	1.28
105 Bed 1	763	10.33	0.43	1.63	2.07
	764	10.33	0.72	2.73	3.45
105 Bed 2	755	11.01	0.70	2.62	3.32
	756	11.01	0.42	1.58	1.99
106 LKD	747	22.06	0.41	1.54	1.95
	748	22.06	0.25	0.93	1.17
	749	22.06	0.41	1.53	1.94
	750	22.06	0.24	0.92	1.16
	751	22.06	0.41	1.54	1.95
106 Bed 1	753	11.45	0.68	2.54	3.22
	754	11.45	0.41	1.53	1.94
106 Bed 2	752	7.17	0.55	2.09	2.64
106 Bed 3	745	12.44	0.64	2.40	3.04
	746	12.44	0.38	1.44	1.83
107 LKD	738	24.51	0.38	1.42	1.80
	739	24.51	0.23	0.85	1.08
	740	24.51	0.38	1.42	1.80
	741	24.51	0.38	1.43	1.81
	742	24.51	0.23	0.86	1.09
107 Bed 1	735	11.69	0.37	1.39	1.76
	736	11.69	0.62	2.34	2.96
107 Bed 2	737	9.12	0.46	1.73	2.19
107 Bed 3	743	11.71	0.67	2.51	3.18
	744	11.71	0.40	1.51	1.91


2.00	1.50	1.00
Kitchen	Living	Bed
-	-	4.72
-	-	2.20
-	-	5.09
4.90	4.90	-
-	-	4.98
-	-	5.40
6.15	6.15	-
-	-	5.52
-	-	5.31
8.17	8.17	-
-	-	5.15
-	-	2.64
-	-	4.87
7.57	7.57	-
-	-	4.71
-	-	2.19
-	-	5.09

10.0 Appendix 6 – Proposed View of Sky Results

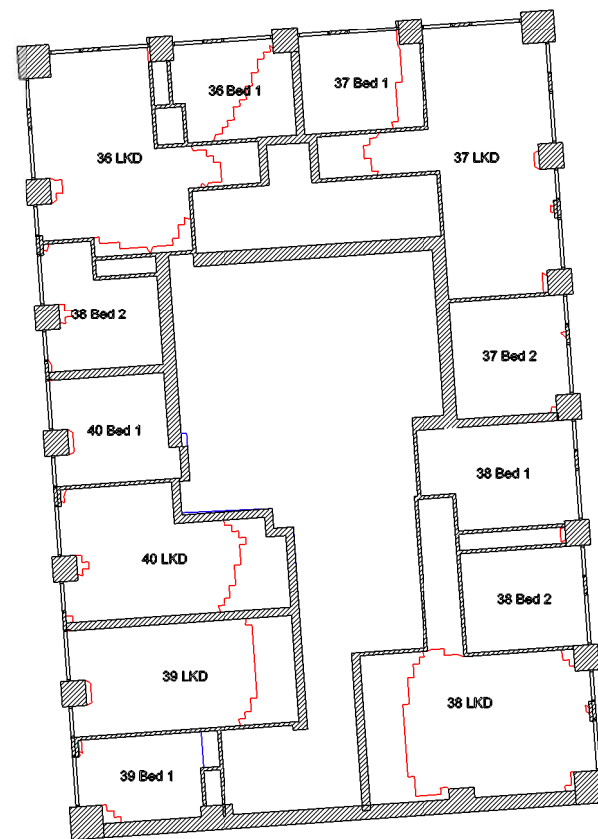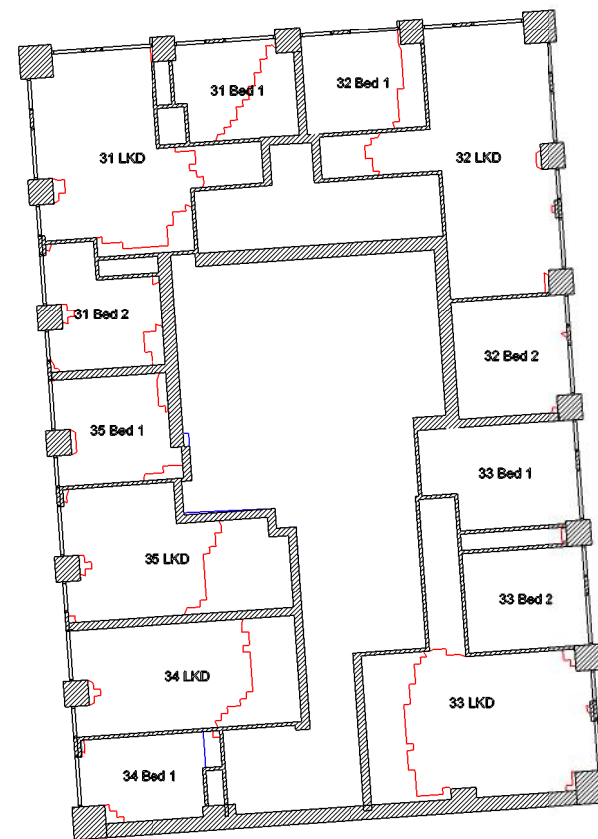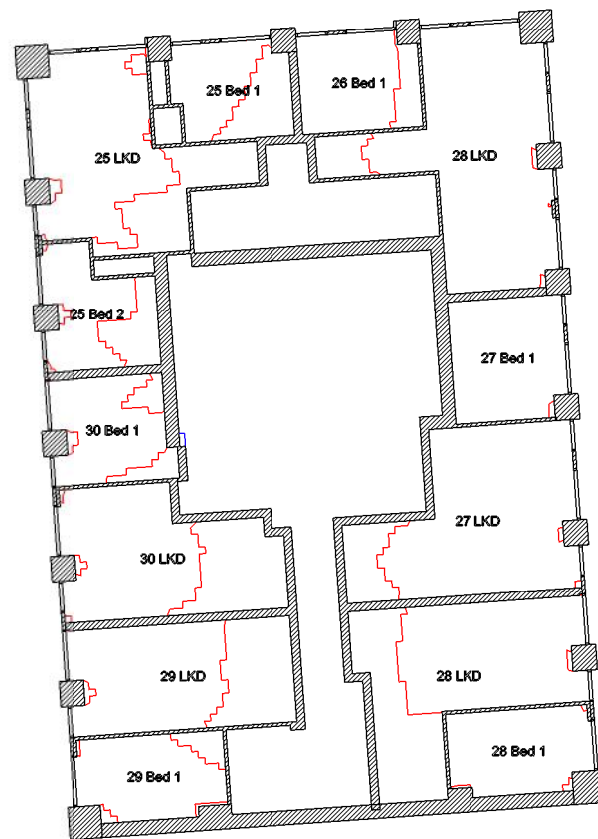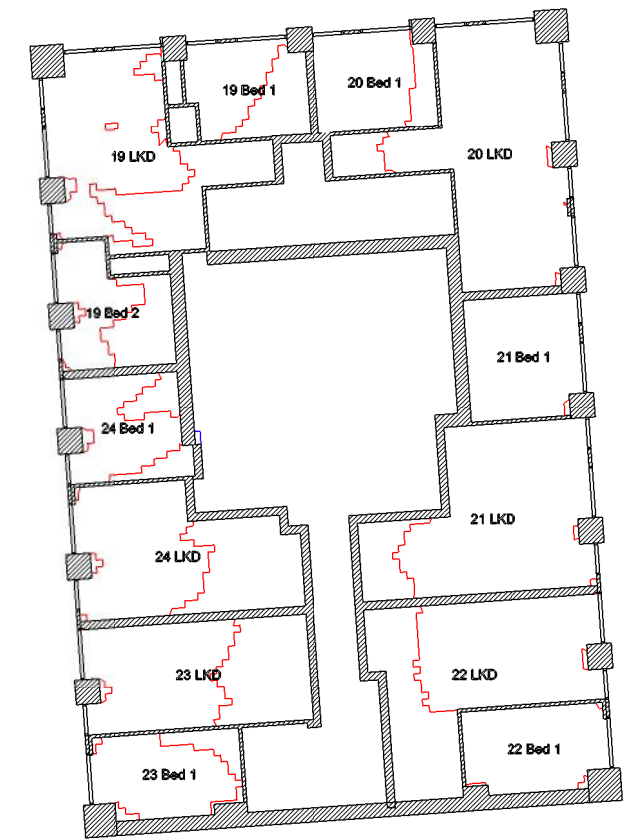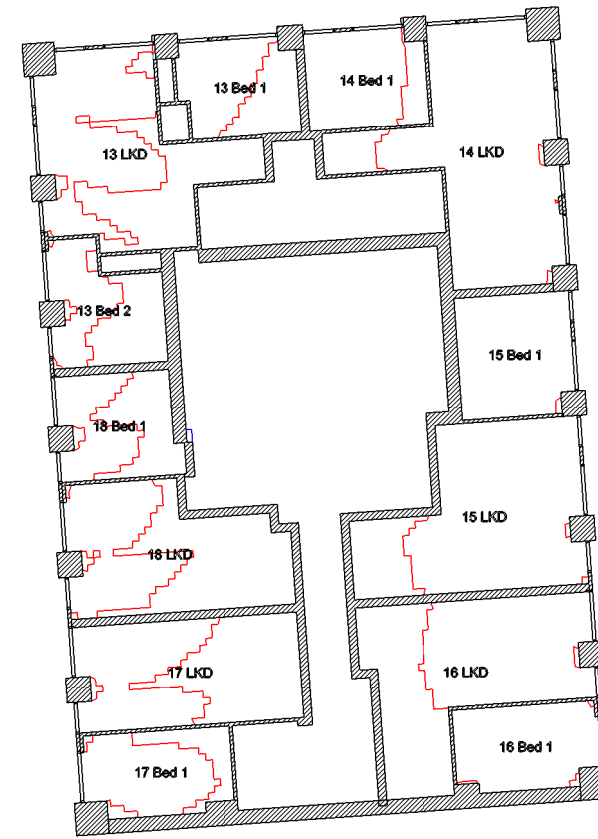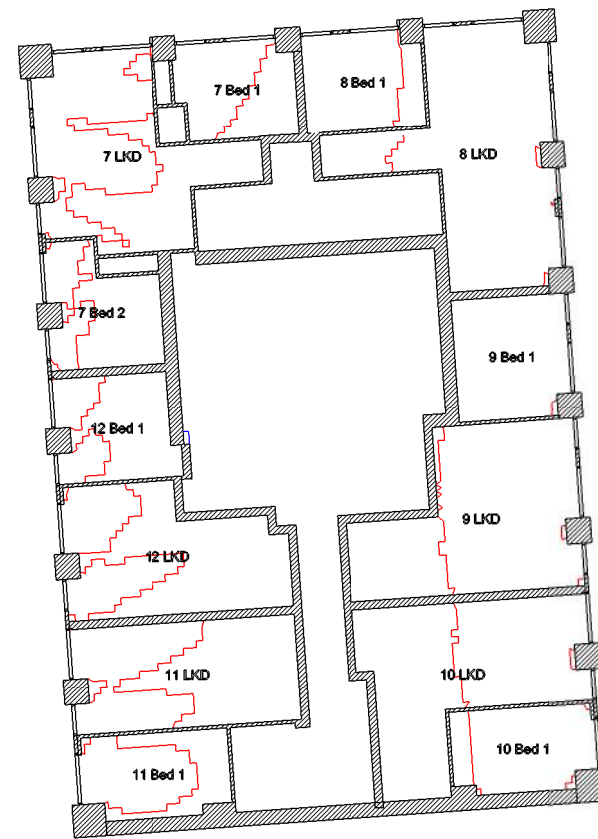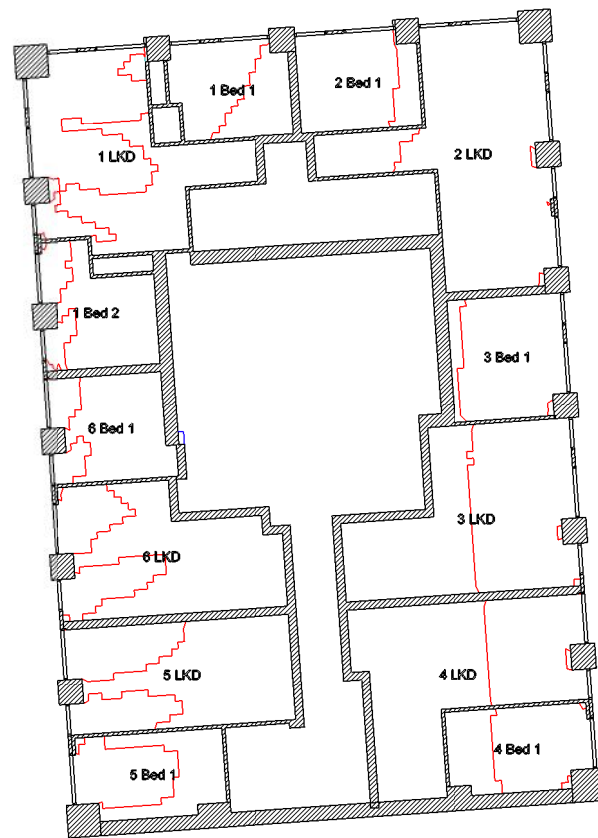


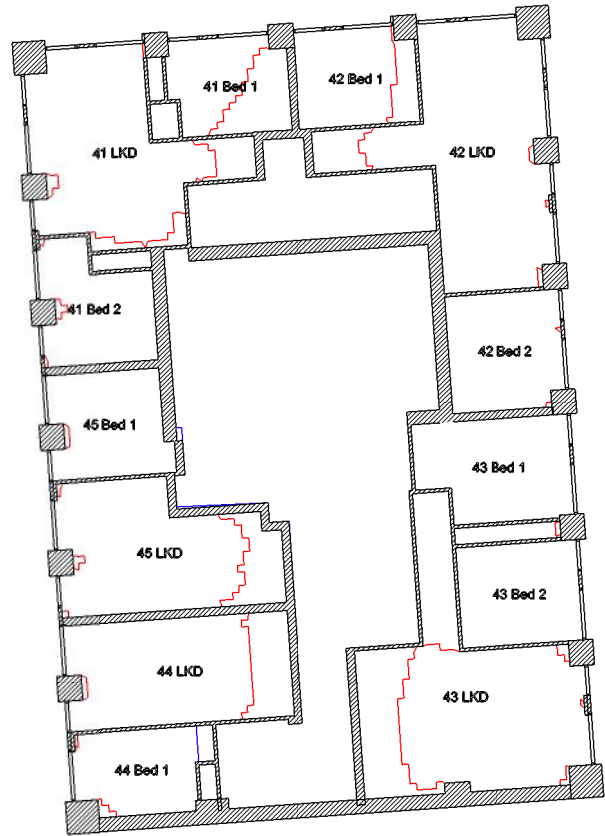


9th Floor

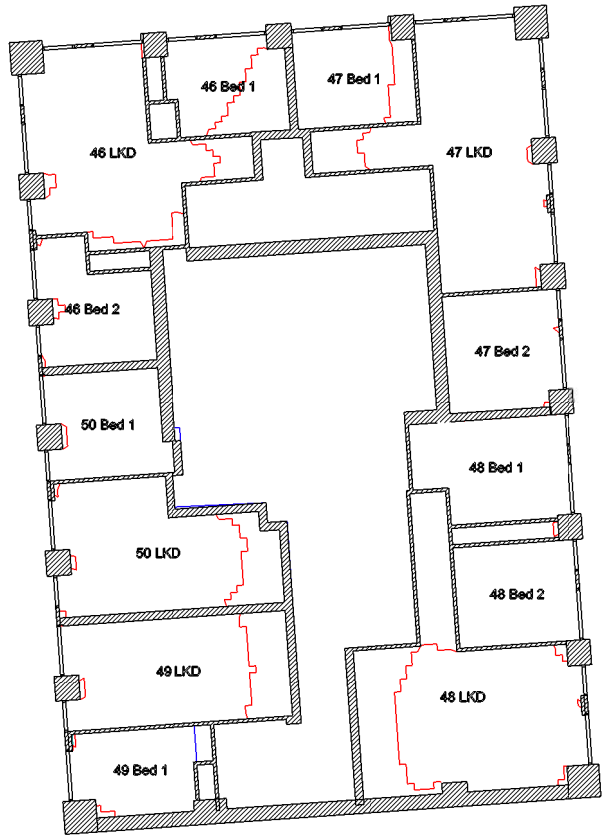


10th Floor

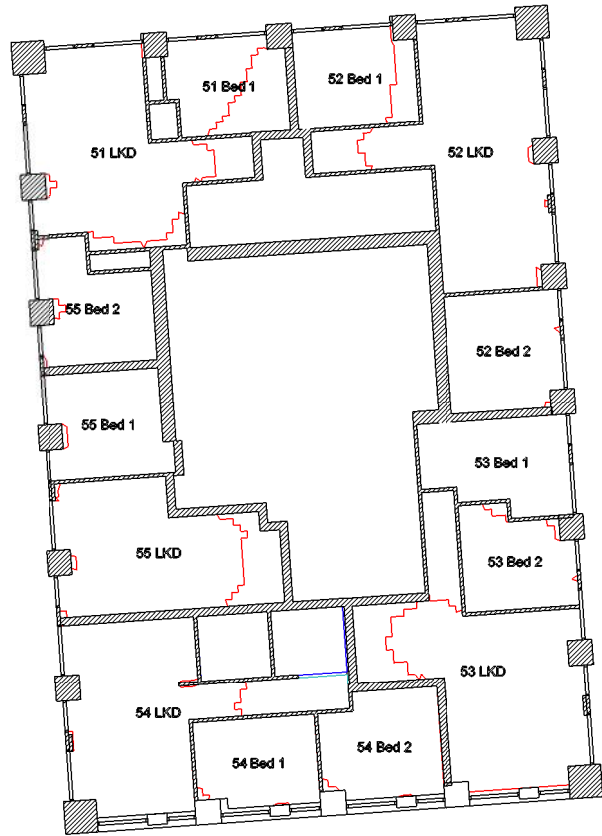


11th Floor

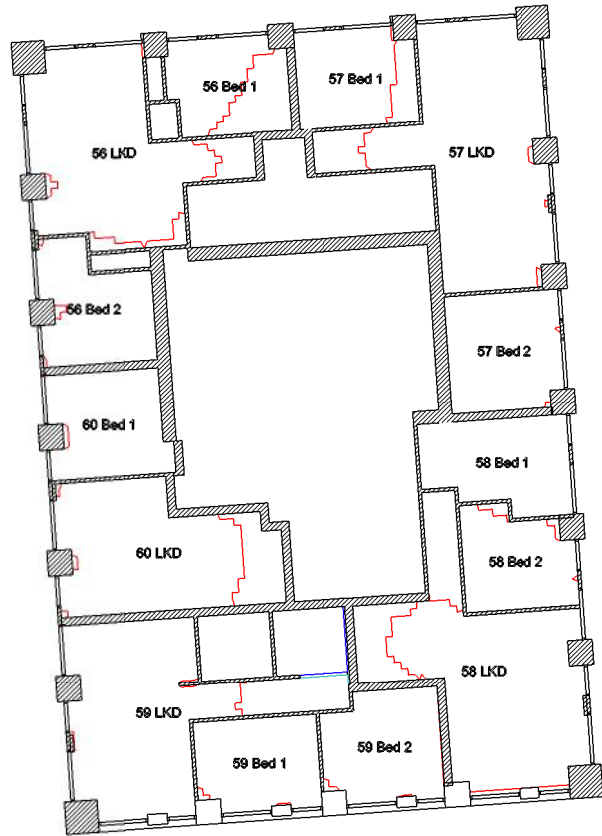


12th Floor

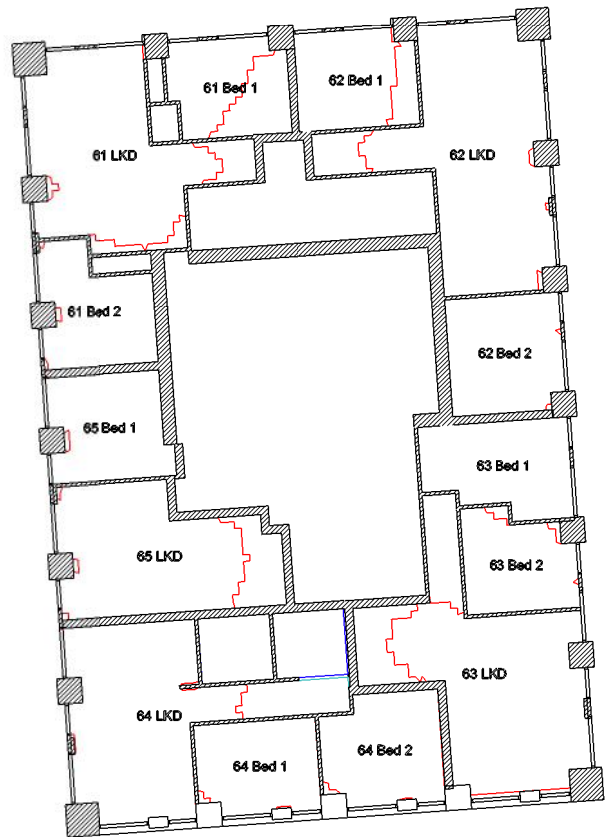

13th Floor

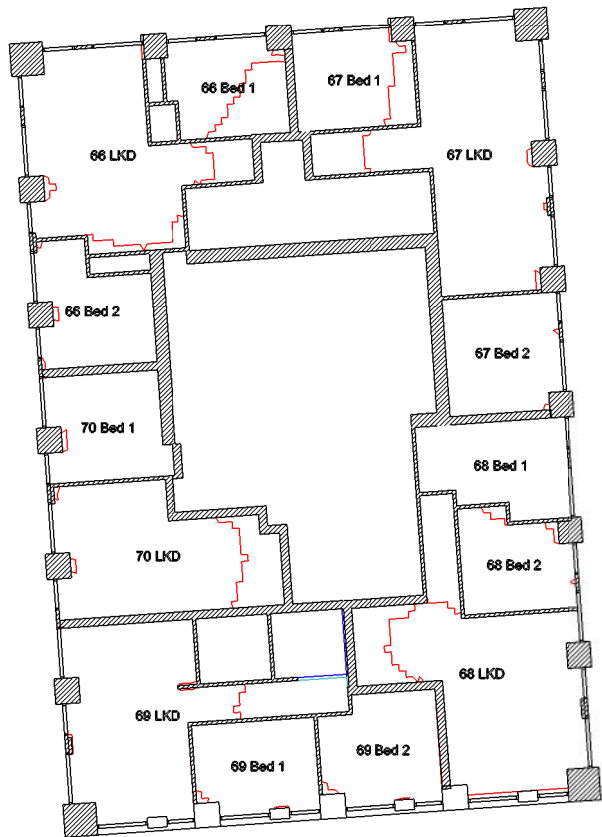

14th Floor

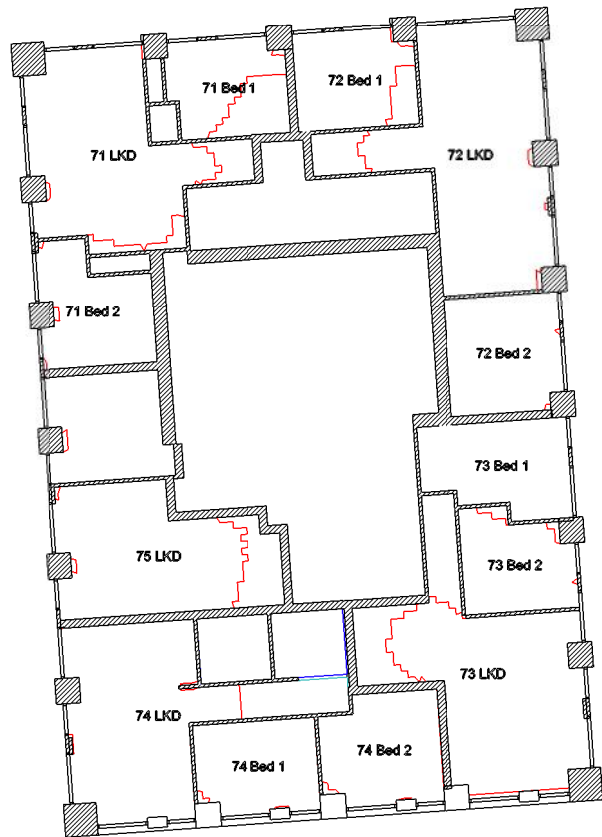

15th Floor

fabric
BUILDING PHYSICS

Studio 1 | 3 Downes Street
Bridport | Dorset | DT6 3JR
T: 07725 668 449
www.fabricbp.co.uk

Project

29-35 Station Road, Reading

Title

View of Sky Results

Drawing No:


1427/VOS/02

Scale


NTS

Date


17/08/2016

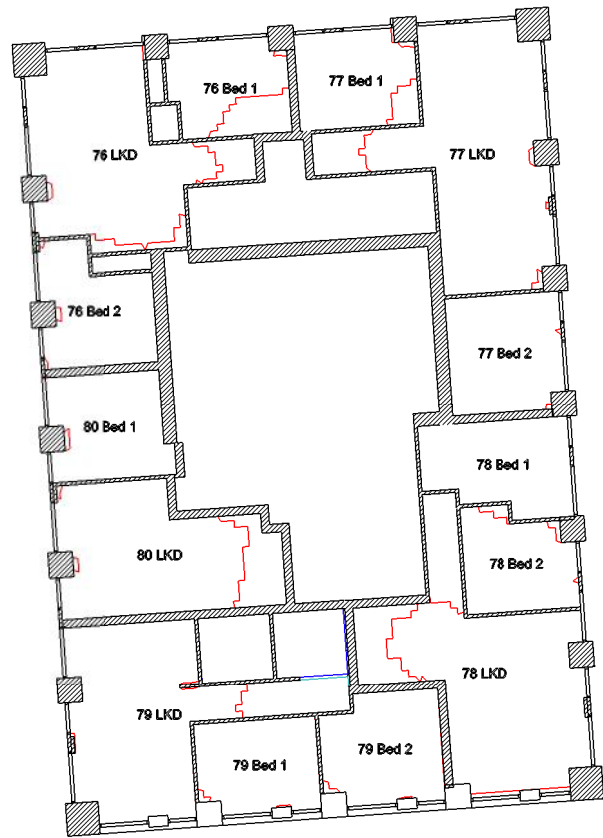


16th Floor

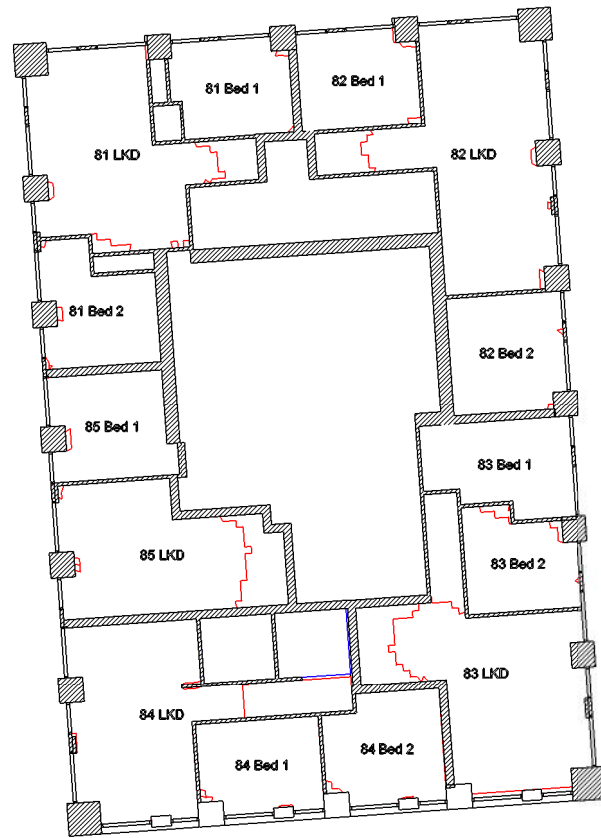


17th Floor

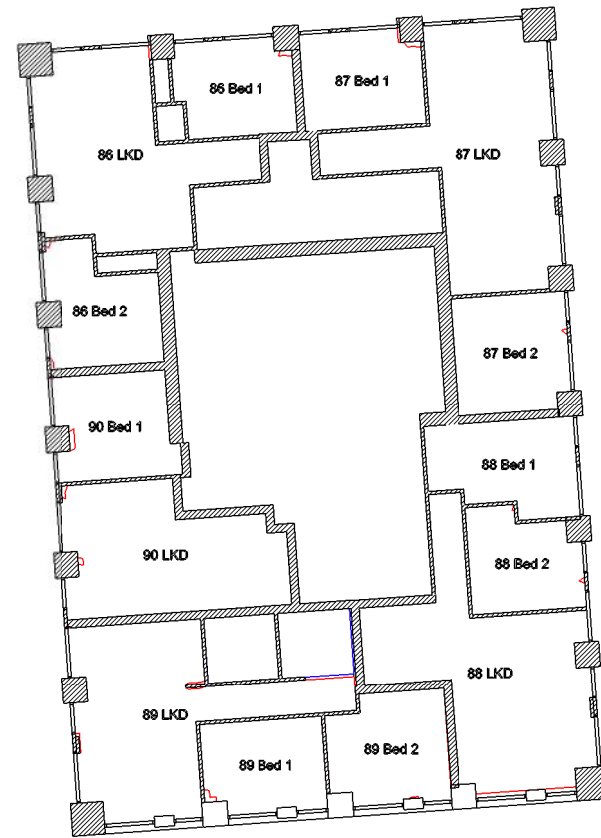


18th Floor

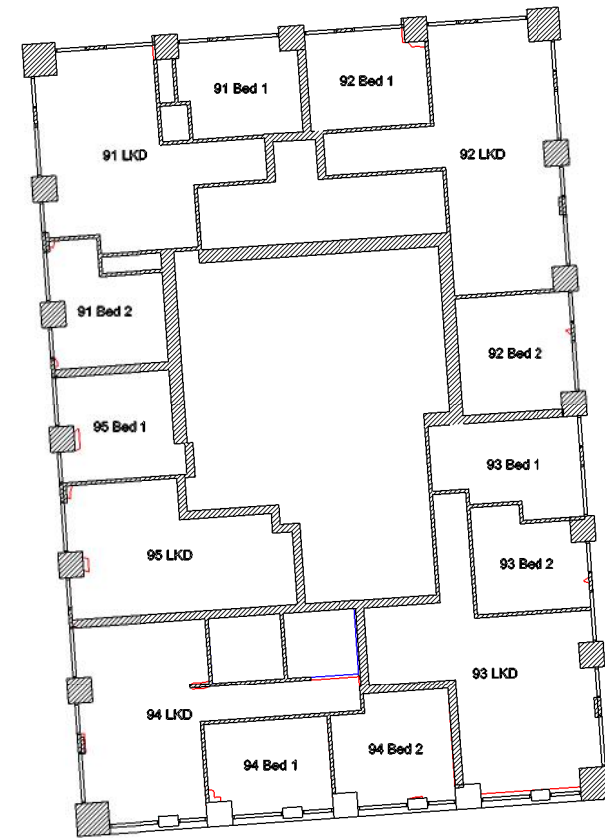


19th Floor

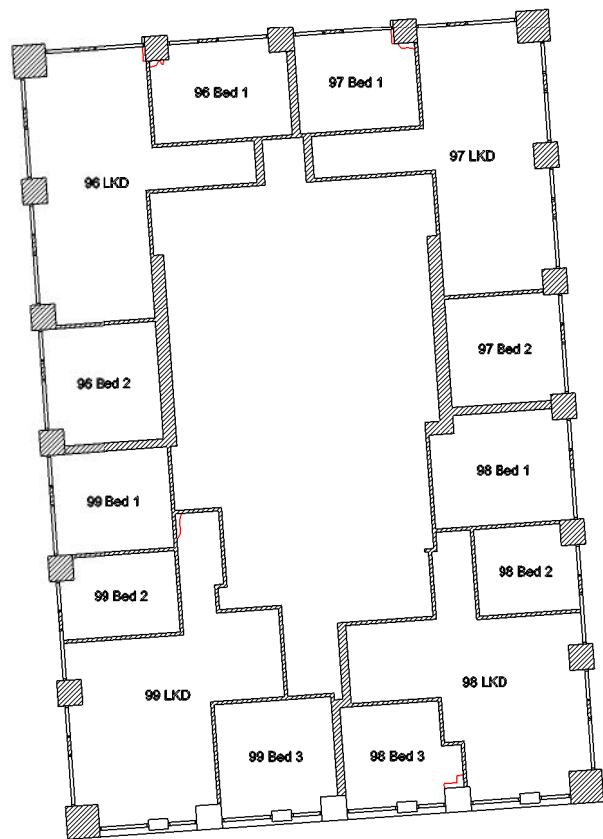

20th Floor

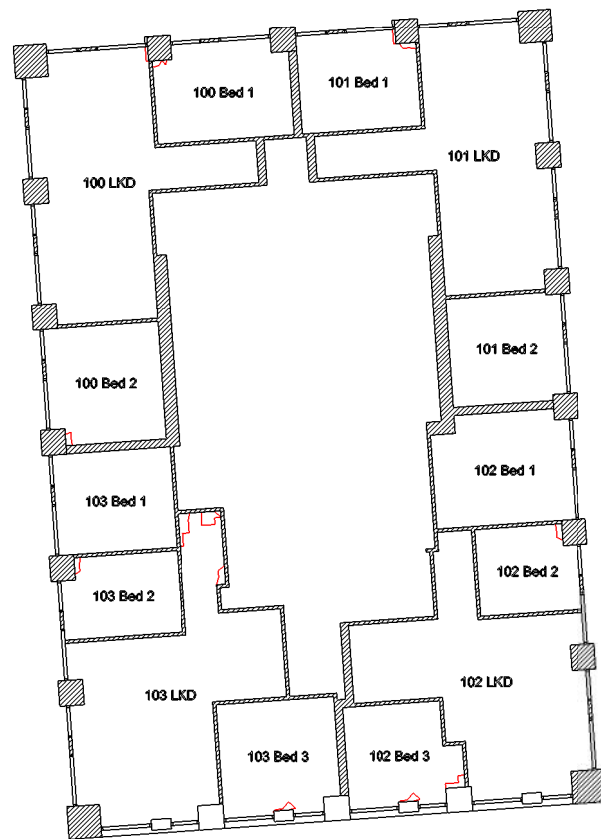

21st Floor

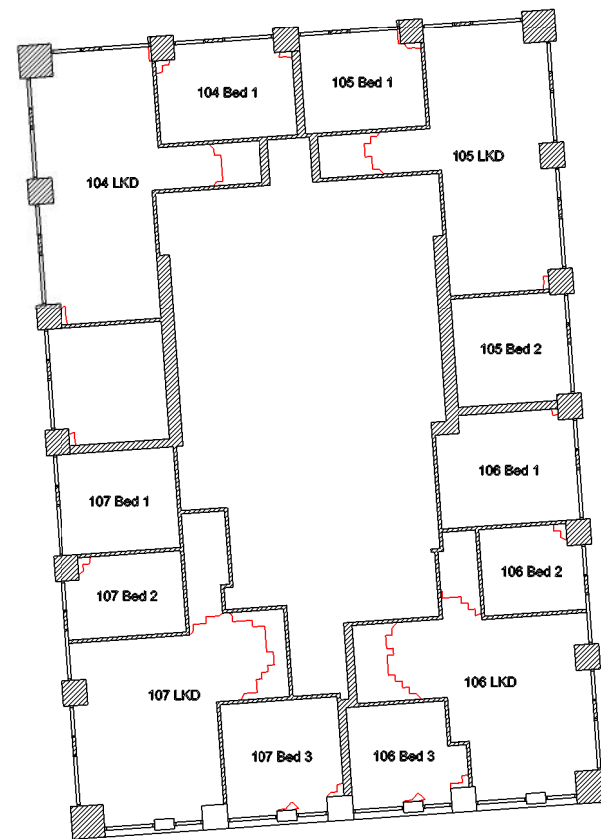

22nd Floor

11.0 Appendix 7 – Proposed APSH Results

Window Ref	Annual APSH	Winter APSH
1	10	0
2	9	0
3	7	0
4	7	0
5	7	0
6	7	0
7	7	0
8	7	0
9	10	0
10	10	0
11	9	0
12	3	0
33	12	1
34	10	1
35	7	0
36	8	0
37	9	0
38	10	0
39	10	0
40	11	0
41	15	1
42	13	0
43	13	0
44	7	0
65	15	1
66	12	1
67	9	1
68	10	1
69	12	0
70	15	0
71	16	0
72	15	0
73	19	2
74	17	0
75	16	0
76	10	0
97	17	2
98	15	2
99	10	1
100	11	2
101	15	2
102	17	1
103	20	0
104	20	0
105	25	2
106	22	0
107	21	0

Window Ref	Annual APSH	Winter APSH
108	16	0
129	25	2
130	22	2
131	16	2
132	14	3
133	18	4
134	18	2
135	25	4
136	26	4
137	28	3
138	29	2
139	26	1
140	24	1
161	30	3
162	29	3
163	25	2
164	24	4
165	24	5
166	23	5
167	28	7
168	28	6
169	32	6
170	32	4
171	31	2
172	31	2
193	36	8
194	36	8
195	36	7
196	35	7
197	35	8
198	33	8
199	34	9
200	33	8
201	36	8
202	37	8
203	34	5
204	35	5
225	39	11
226	39	11
227	40	11
228	39	10
229	39	10
230	39	10
231	39	10
232	38	9
233	39	9
234	39	9
235	38	8
236	38	8

Window Ref	Annual APSH	Winter APSH
257	39	11
258	39	11
259	40	11
260	40	11
261	40	11
262	40	11
263	41	11
264	39	9
265	39	9
266	39	9
267	38	8
268	38	8
367	39	11
289	39	11
290	40	11
291	40	11
292	41	11
293	41	11
294	41	11
295	40	10
296	40	10
297	40	10
298	40	10
299	40	10
300	75	29
301	68	27
302	74	28
303	67	26
304	74	28
305	67	26
306	74	28
307	67	26
328	39	11
329	39	11
330	40	11
331	40	11
332	41	11
333	41	11
334	41	11
335	41	11
336	41	11
337	41	11
338	40	10
339	40	10
340	75	29
341	68	27
342	74	28
343	67	26
344	75	29

Window Ref	Annual APSH	Winter APSH
345	68	27
346	75	29
347	68	27
369	39	11
370	39	11
371	40	11
372	40	11
373	41	11
374	41	11
375	41	11
376	41	11
377	41	11
378	41	11
379	41	11
380	41	11
381	76	30
382	69	28
383	76	30
384	69	28
385	76	30
386	69	28
387	76	30
388	69	28
409	39	11
410	39	11
411	40	11
412	40	11
413	41	11
414	41	11
415	41	11
416	41	11
417	41	11
418	41	11
419	41	11
420	41	11
421	76	30
422	69	28
423	76	30
424	69	28
425	76	30
426	69	28
427	76	30
428	69	28
449	39	11
450	39	11
451	40	11
452	40	11
453	41	11
454	41	11

Window Ref	Annual APSH	Winter APSH
455	41	11
456	41	11
457	41	11
458	41	11
459	41	11
460	41	11
461	76	30
462	69	28
463	76	30
464	69	28
465	76	30
466	69	28
467	76	30
468	69	28
489	39	11
490	39	11
491	40	11
492	40	11
493	41	11
494	41	11
495	41	11
496	41	11
497	41	11
498	41	11
499	41	11
500	41	11
501	76	30
502	69	28
503	76	30
504	69	28
505	76	30
506	69	28
507	76	30
508	69	28
529	40	11
530	40	11
531	40	11
532	40	11
533	41	11
534	41	11
535	41	11
536	41	11
537	41	11
538	41	11
539	41	11
540	41	11
541	76	30
542	69	28
543	76	30

Window Ref	Annual APSH	Winter APSH
544	69	28
545	76	30
546	69	28
547	76	30
548	69	28
569	41	11
570	41	11
571	41	11
572	41	11
573	41	11
574	41	11
575	41	11
576	41	11
577	41	11
578	41	11
579	41	11
580	41	11
581	76	30
582	69	28
583	76	30
584	69	28
585	76	30
586	69	28
587	76	30
588	69	28
609	41	11
610	41	11
611	41	11
612	41	11
613	41	11
614	41	11
615	41	11
616	41	11
617	41	11
618	41	11
619	41	11
620	41	11
621	76	30
622	69	28
623	76	30
624	69	28
625	76	30
626	69	28
627	76	30
628	69	28
649	41	11
650	41	11
651	41	11
652	41	11

Window Ref	Annual APSH	Winter APSH
653	41	11
654	41	11
655	41	11
656	41	11
657	41	11
658	41	11
659	41	11
660	41	11
661	76	30
662	69	28
663	76	30
664	69	28
665	76	30
666	69	28
667	76	30
668	69	28
689	41	11
690	41	11
691	41	11
692	41	11
693	41	11
694	41	11
695	41	11
696	41	11
697	41	11
698	41	11
699	41	11
700	41	11
701	76	30
702	69	28
703	76	30
704	69	28
705	76	30
706	69	28
707	76	30
708	69	28
729	41	11
730	41	11
731	41	11
732	41	11
733	41	11
734	41	11
735	41	11
736	41	11
737	41	11
738	41	11
739	41	11
740	41	11
741	76	30

Window Ref	Annual APSH	Winter APSH
742	69	28
743	76	30
744	69	28
745	76	30
746	69	28
747	76	30
748	69	28