




LOCATION PLAN

SCALE 1:1250

0 20m 40m 60m 80m 100m

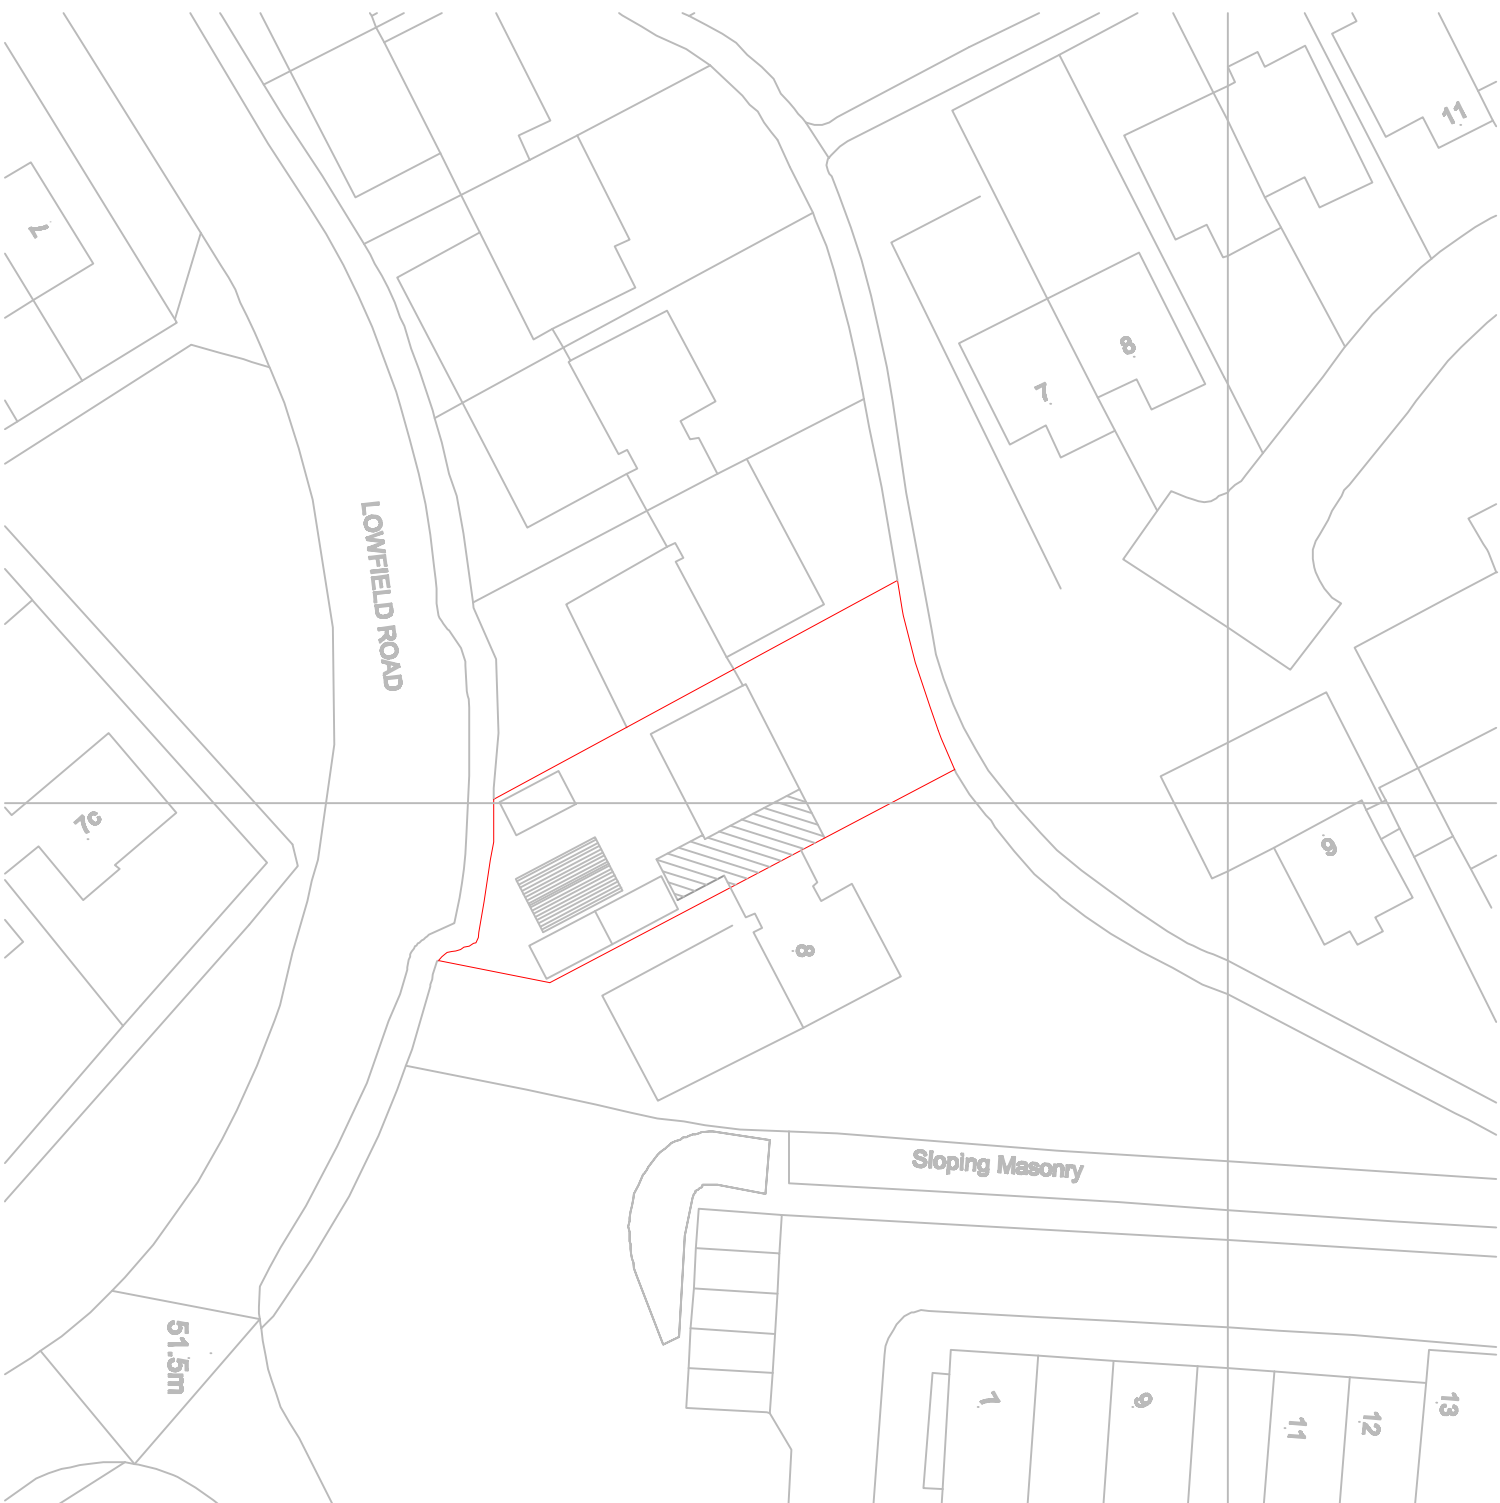

BLOCK PLAN

SCALE 1:500

0 5m 10m 20m 30m 40m 50m

PROJECT: 10 LOWFIELD ROAD
CAVERSHAM
RG4 6PA

DRAWING TITLE
BLOCK AND LOCATION
PLANS

CREATIVE DESIGN
AND STRUCTURE

NEWTOWN HOUSE NEWTOWN ROAD
HENLEY-ON-THAMES RG9 1HG
Tel 01491 411922

DRAWN BY
SCALE AS STATED
DATE: OCT 2015

DRAWING NO.
26915-07

REV.
C