




proposed section elevation B-B

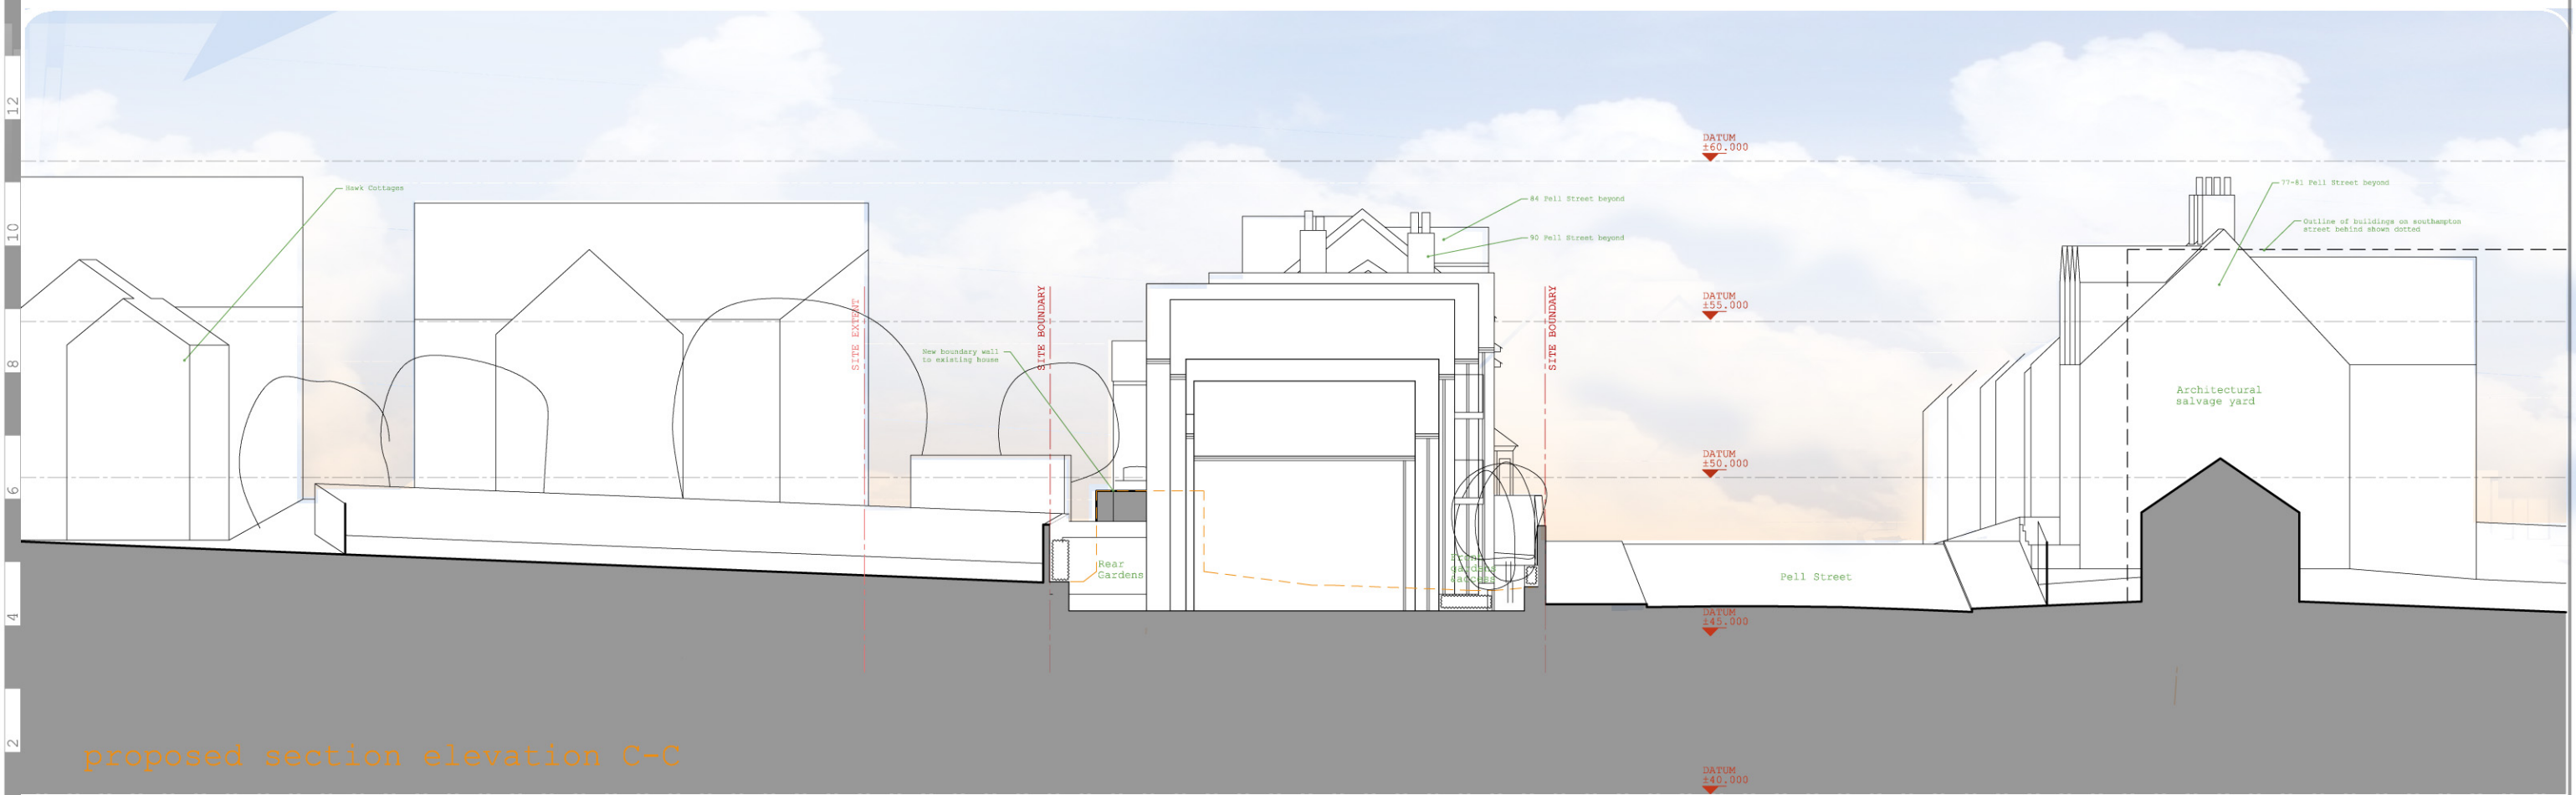

proposed section elevation C-C