
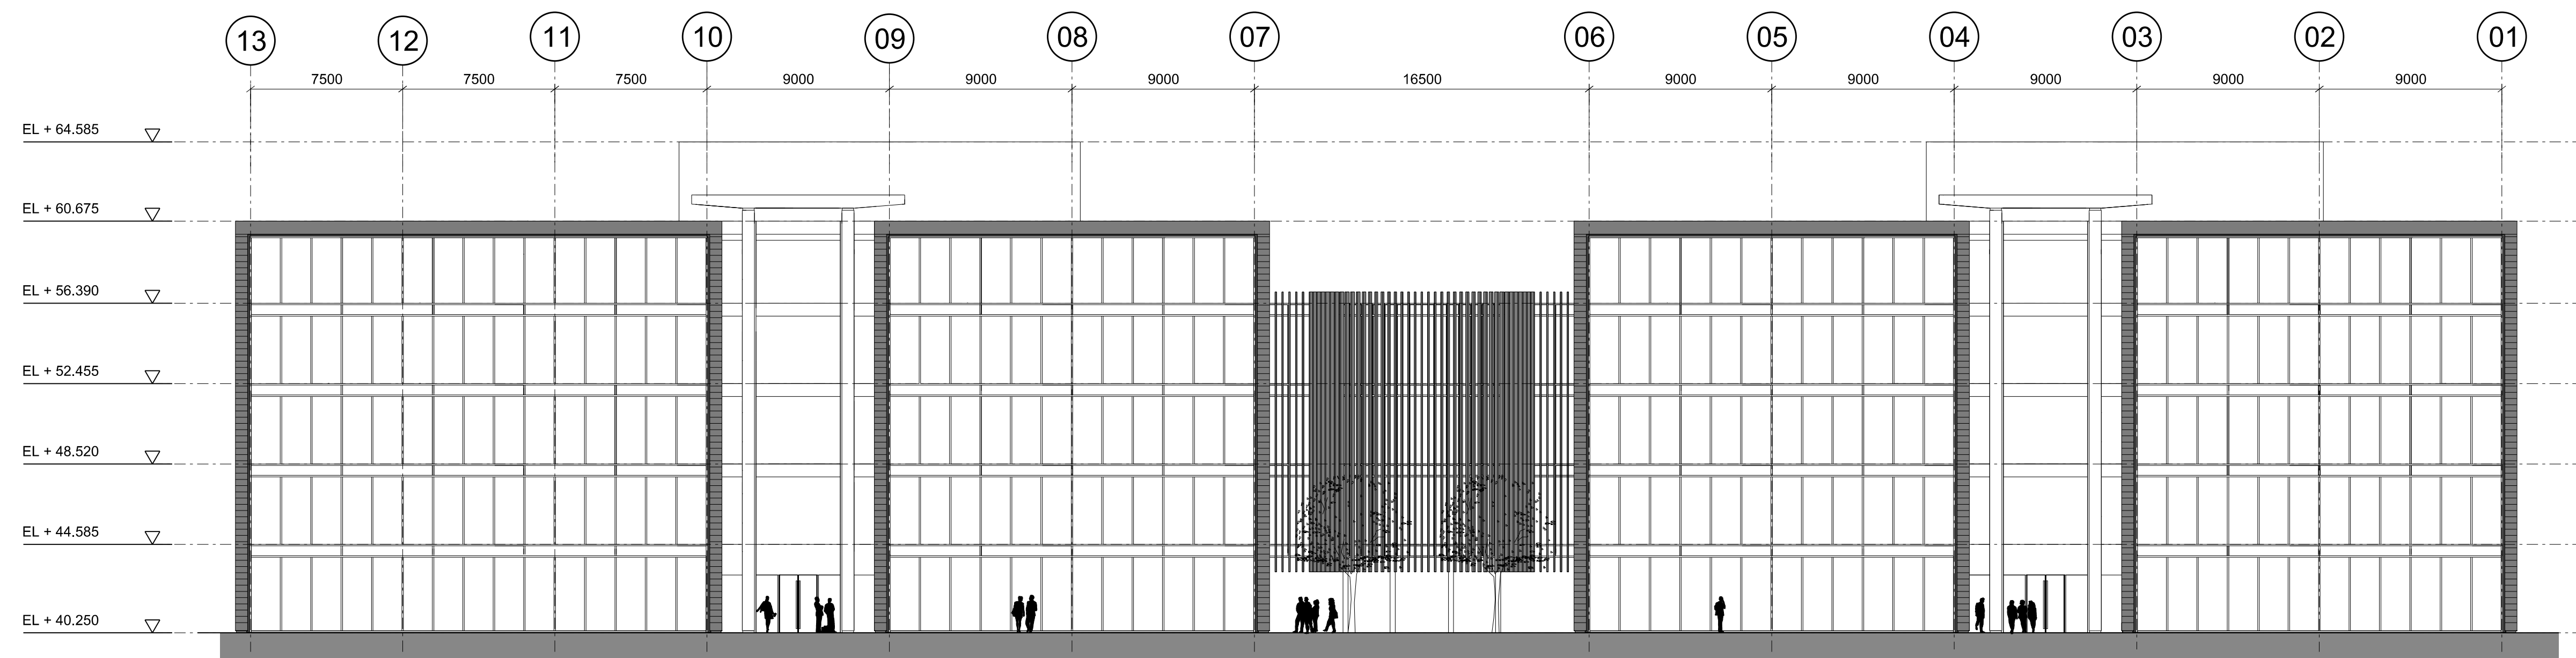
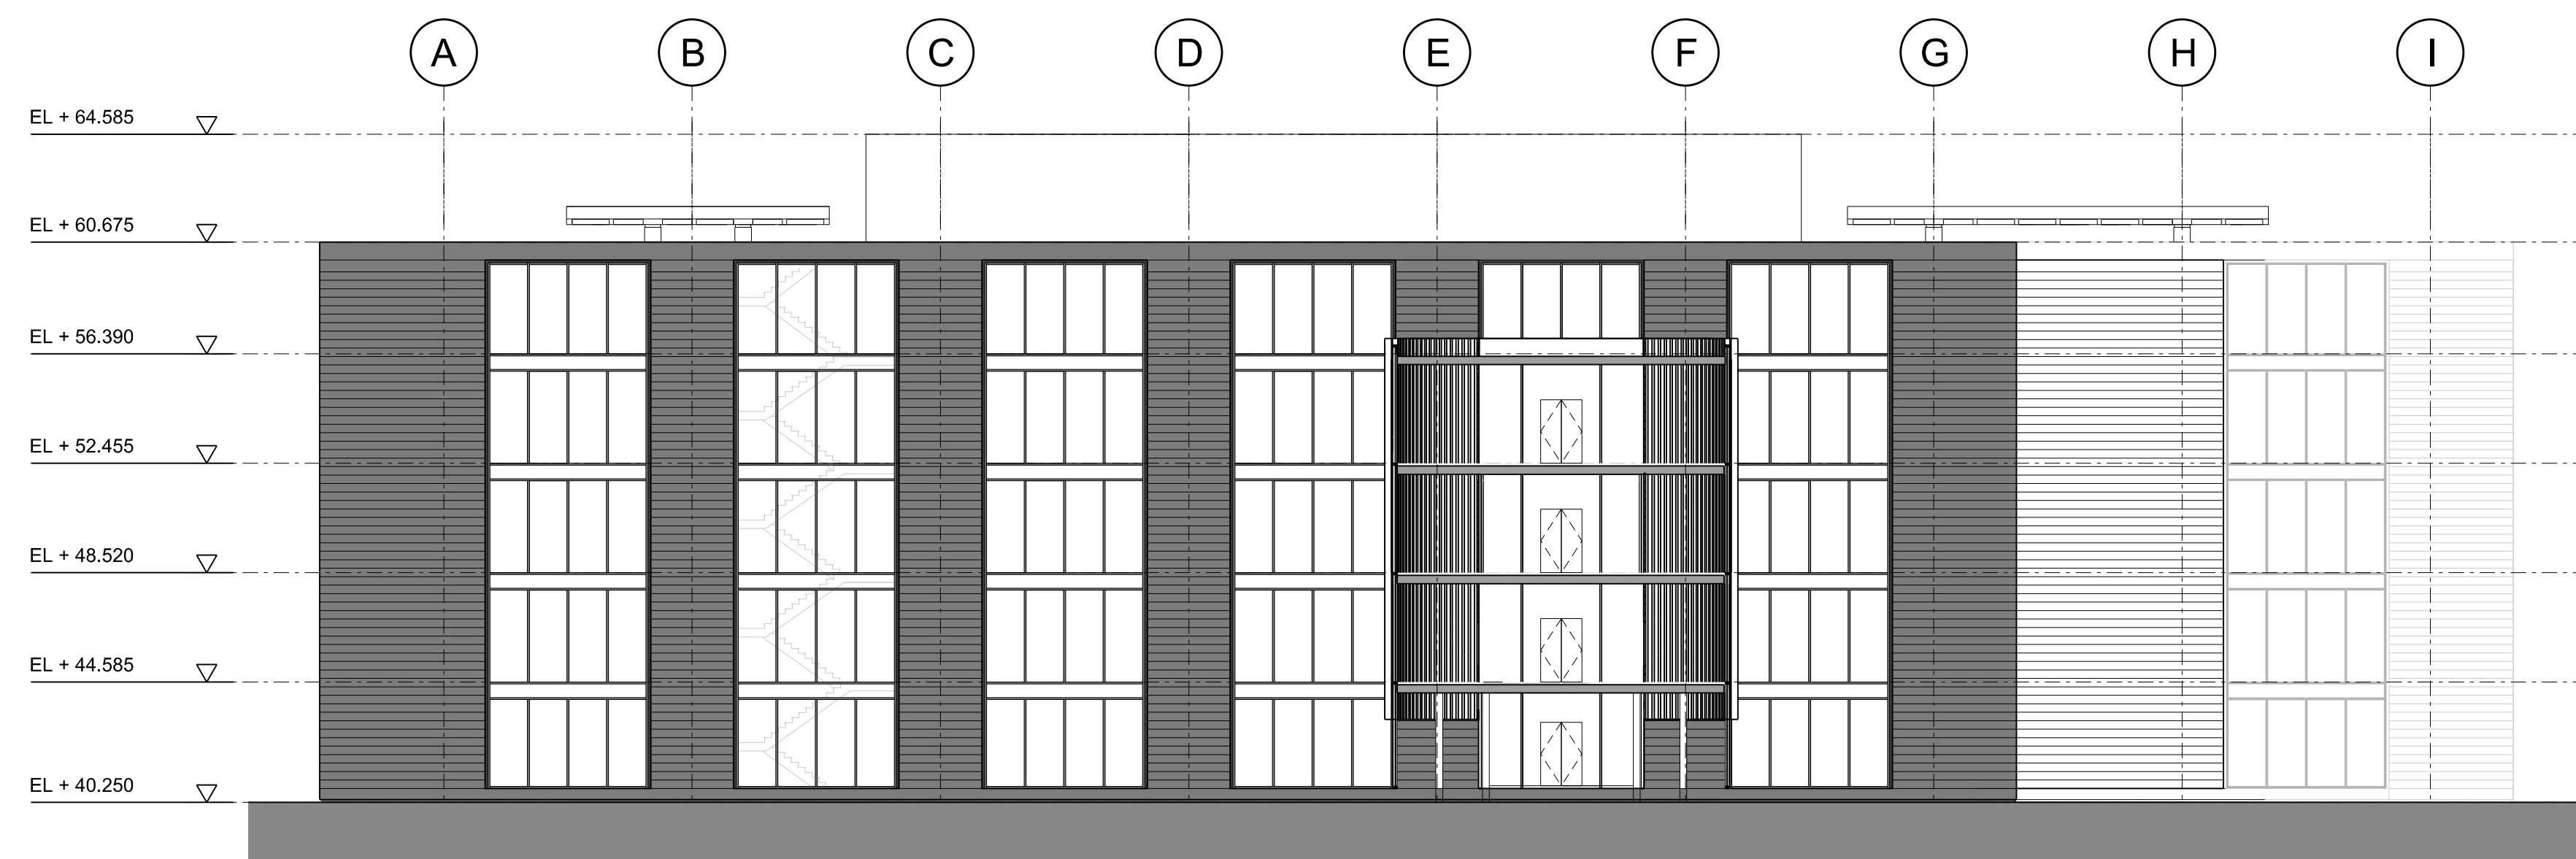


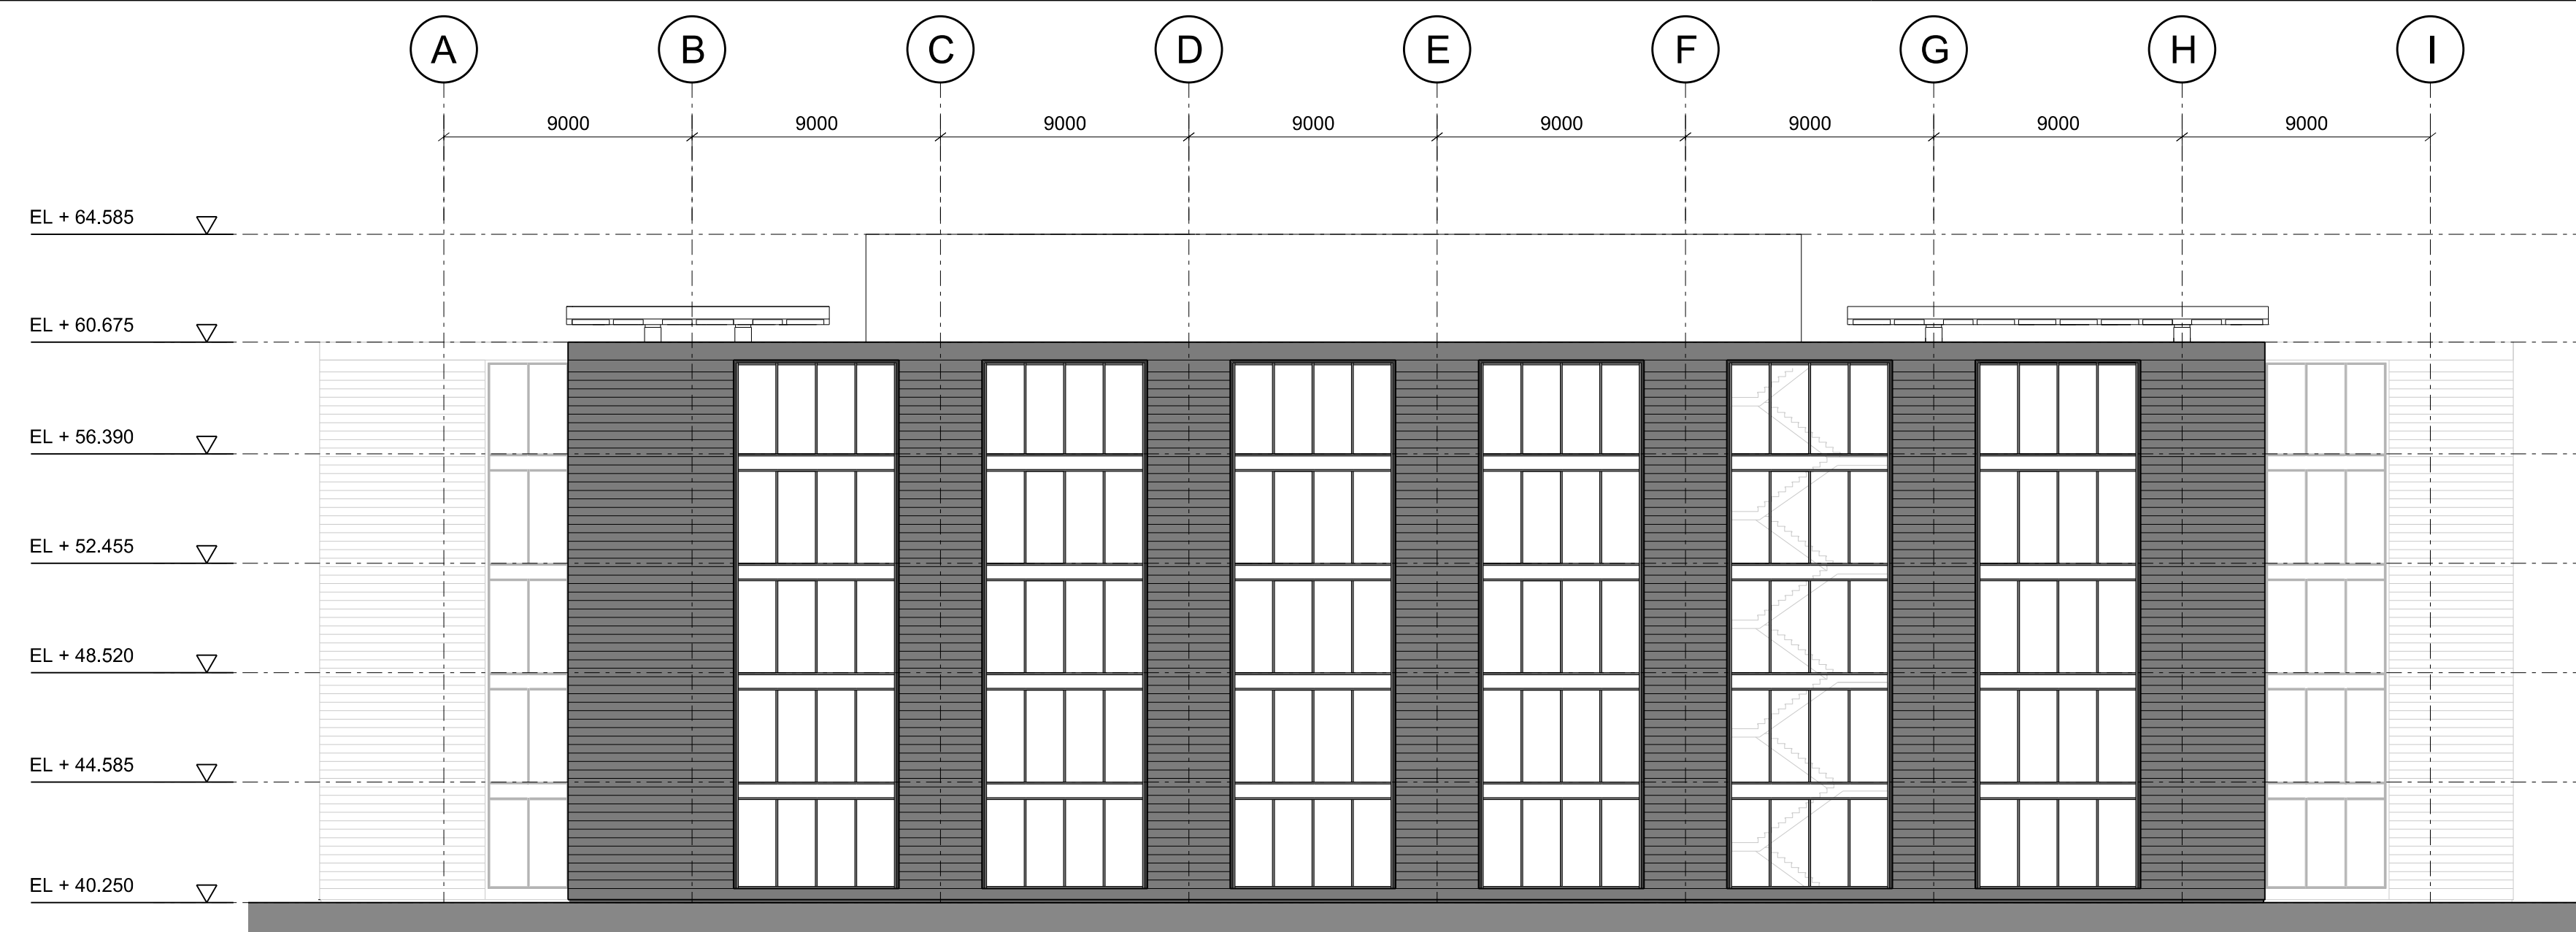

Disclaimer
Do not scale from this drawing.
Check all dimensions on site before fabrication or setting out.
This document is copyright and may not be reproduced without permission of the owner.


Notes

Key

01	Planning Application	16.03.16	RPP	RPP
00	For Information	08.03.16	RPP	RPP
Rev	Notes	Date	Dwn	Iss

Consultants

Landscape Architect:	Place Design + Planning
Planning Consultant:	Deloitte LLP
Quantity Surveyors:	Gardiner & Theobald LLP
Structure:	Ramboll
Building Services:	Hoare Lee
Transport Consultant:	Peter Brett Associates
Environmental Planning:	Peter Brett Associates
Civil Engineer:	Peter Brett Associates
Ecology:	Peter Brett Associates
Archaeology:	Oxford Archaeology

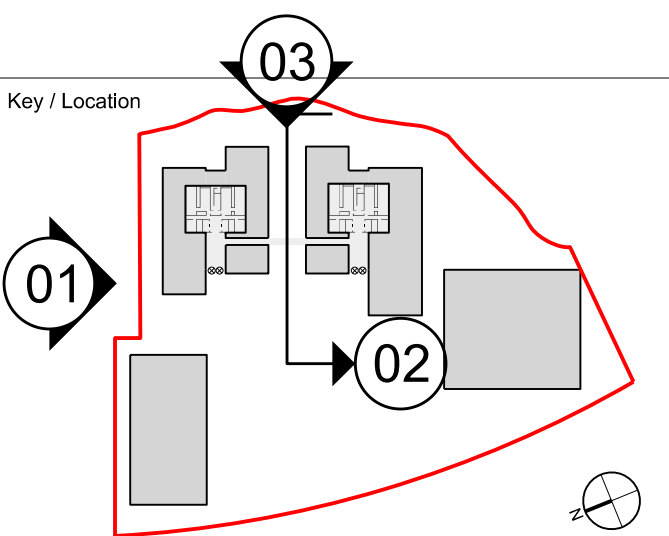

Robin Partington & Partners

Castlewood
85 New Oxford Street
London
WC1A 1DG
+44 20 7419 3500
mail@rpplondon.com
www.rpplondon.com

Client

Green Park Reading No.1 LLP

Project
400 Longwater Avenue, Green Park

Drawing Title
General Arrangements Elevations
North and East

Scale	Drawn By	Issued By
1:200 @ A1 1:400 @ A3	RPP	RPP

Stage 2

Project No.	Drawing No.	Revision
15011	A PL 300	01