


Do not scale from this drawing. All dimensions to be checked on site.

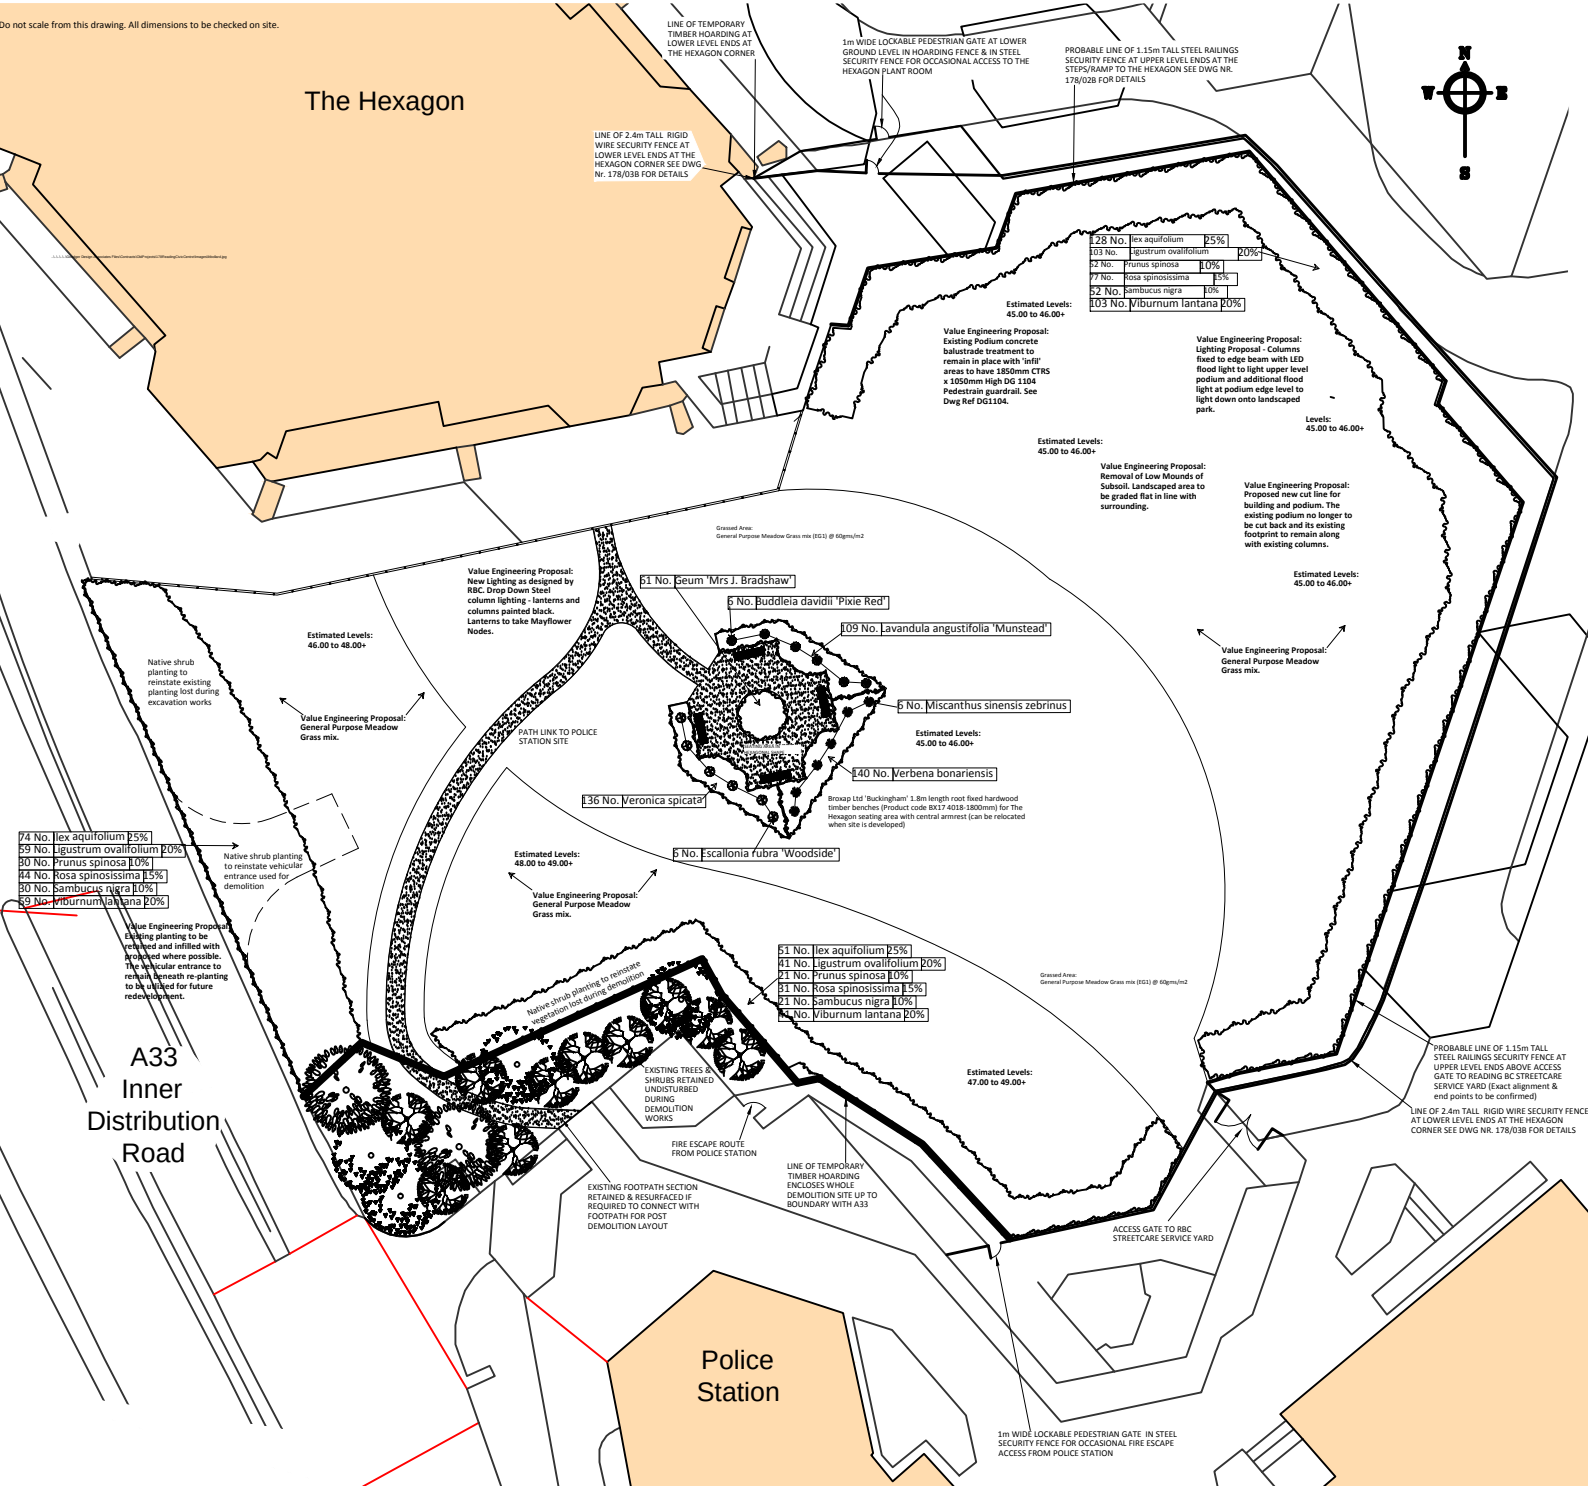

DRAWING KEY

Timber bollards 100mm square 1.1m (total length 1.5m) tall supplied by Heritage Timber Ltd or similar cut into kerbs

Illuminated Timber bollards supplied by Collingwood Lighting Ltd code BOL LED 030 24V 4watt LED light source

Marshall's 145x255x915 conservation kerb as flush edge to the Hexagon terrace set into class C30 concrete with existing paving made good

Footpath and seating areas surfaced with permeable Cowxell red path gravel supplied by Grundon Ltd edged with 38x150x3600 pts timber edgings

'Milano' Timber 1.8m benches supplied by Broxap Ltd Root fixed into the ground with concrete

Grassed Areas sown with Emergate Ltd or similar General Purpose Meadow Grass mix (EG1) @ 60gms/m2

Wildflower mix areas with EM1 & EC1 detailed below

- **Subject to Non Material Amendment Approval**

Shrub Planting Areas see planting schedule below

PLANTING SCHEDULE FOR SHRUBS, HERBACEOUS PLANTS & GRASSES						
Shrubs						
Number	Species	Pot Size	Height	Density	Specification	
6 No.	Buddleia davidii 'Pixie Red'	3L	40-60cm	Counted	Leader With Laterals 3/3 brks	
6 No.	Escallonia rubra 'Woodside'	3L	40-60cm	Counted	Bushy 3/4 brks	
109 No.	Lavandula angustifolia 'Munstead'	3L	30-40cm	4/m ²	2/4 brks	
253 No.	Ligustrum ovalifolium	3L	80-100cm	1/m ²	Several shoots 13 brks	
246 No.	Ilex aquifolium	3L	40-60cm	1/m ²	Bushy 3/4 brks	
103 No.	Prunus spinosa	Bare root	80-100cm	1/m ²	Several shoots 13/4 brks	
152 No.	Rosa spinosissima	3L	80-100cm	1/m ²	Several shoots 13/4 brks	
103 No.	Sambucus nigra	Bare root	80-100cm	1/m ²	Several shoots 13/4 brks	
203 No.	Viburnum lantana	3L	80-100cm	1/m ²	Several shoots 12/3 brks	
Herbaceous						
Number	Species	Pot Size	Density	Specification		
61 No.	Geum 'Mrs J. Bradshaw'	2L	5/m ²	Grade 5/6 - 4 Buds		
140 No.	Verbena bonariensis	2L	5/m ²	Grade 5/6 - 4 Buds		
136 No.	Veronica spicata	2L	5/m ²	Grade 5/6 - 3 Buds		
Grasses						
Number	Species	Pot Size	Density	Specification		
4 No.	Miscanthus sinensis zebrinus	3L	Counted	Several stems		

WILDFLOWER FLOWER SEED MIXES:

Specification Subject to RBC Non Material Approval

Emergate Seeds Ltd or similar approved

EM1 Basic General Purpose Meadow Mix sown at 4gms/m2

%	Latin name	Common name
0.5	Achillea millefolium	Yarrow
2	Centaurea nigra	Common Knapweed
1	Galium verum	Lady's Bedstraw
2	Leucanthemum vulgare	Oxeye Daisy
2	Lotus corniculatus	Birdfoot Trefoil
2	Plantago lanceolata	Ribwort Plantain
3	Potterium sanguisorba	Salad Burnet
3	Ranunculus acris	Meadow Buttercup
0.4	Rumex acetosa	Common Sorrel
2	Silene dioica	Red Campion
2	Silene vulgaris	Bladder Campion
0.1	Trifolium pratense	Wild Red Clover
20		

Grasses

%	Latin name	Common name
8	Agrostis capillaris	Common Bent
40	Cynosurus cristatus	Crested Dogtail
28	Festuca rubra	Slender-creeping Red-fescue
4	Phleum bertolonii	Smaller Cat's-tail

PLUS:

EC1 Standard Cornfield Mix sown at 4gms/m2

%	Latin name	Common name
50	Agrostemma githago	Corn Cockle
5	Anthemis austriaca	Corn Chamomile
15	Centaurea cyanus	Cornflower
20	Chrysanthemum segetum	Corn Marigold
10	Papaver rhoeas	Common Poppy
100		

Wildflowers to be sown on free draining subsoil to BS 8601:

2013 Specification for subsoil and requirements for use to be 250mm optimum depth. Topsoil laid to 450mm depth for shrub planting areas and 250mm for grass seedling.

Topsoils to be free draining soil & type (Figure 1 of BS 3882) to BS 3882:20075 Specification for topsoil and requirements for use. All shrub/hedgerow planting areas only to laid with approved medium grade bark Pine based mulch to 60mm depth over whole extent of planting areas.

Rev.	Modifications	By	Date
A	Gate inserted in hoarding/fence, seats altered	TG	03/10/16
B	Security fence extended into street/care dept.	TG	07/10/16
C	Non Material Amendment VE	JC	26/09/16

Purpose of Issue & file reference:

Non Material Amendment Approval

PROJECT TITLE:

Reading Civic Centre Demolition

DRAWING TITLE:

Masterplan for Landscape Treatment of Demolition Site

Client:

Reading Borough Council

Drawing Number:

178/04C VE

Drawn by:

JC

Checked by:

TG

Date:

26/09/2016