



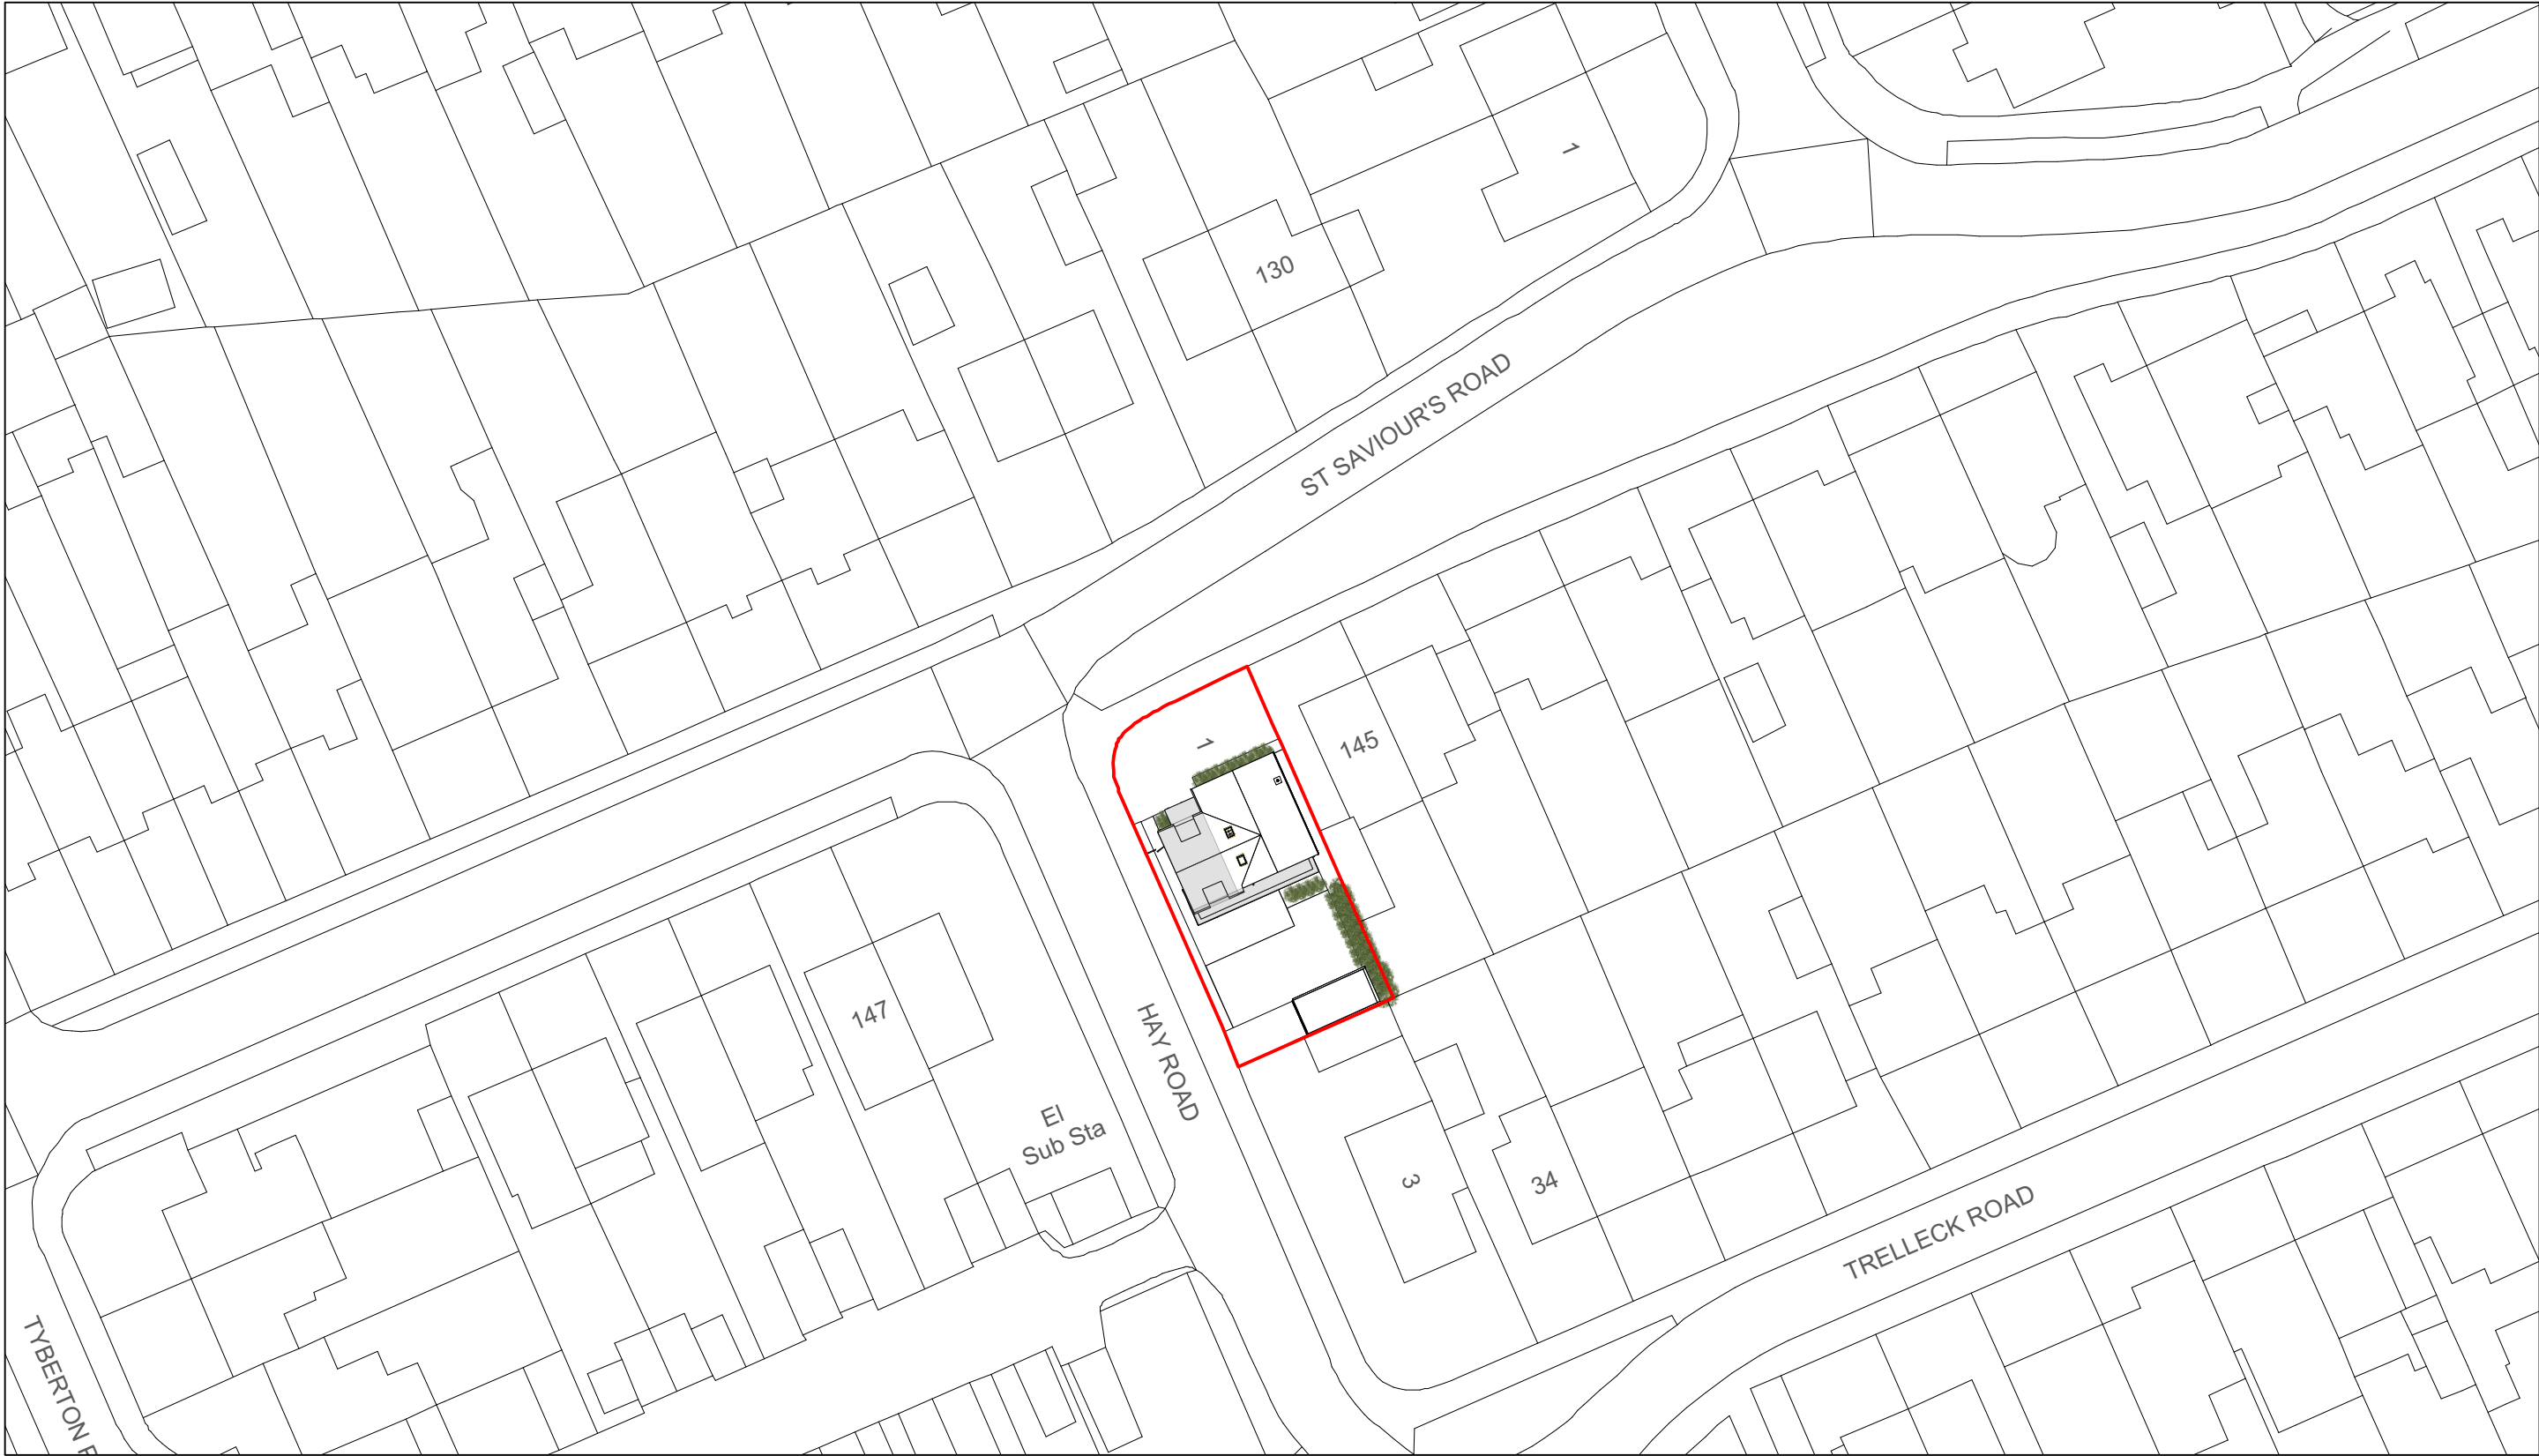


PROPOSED BLOCK PLAN 1:500

Rear and side extensions
hatched grey

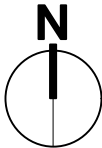

These details are subject to all relevant statutory approvals. If in doubt, check.
All dimensions are to be checked on site.
Areas where quoted are approximate.
Any discrepancies with other related information is to be reported to Absolute Architecture prior to order/construction/installation.
Figured dimensions only are to be taken from this drawing.
These drawings are produced for planning purposes only. Do not use for construction purposes.

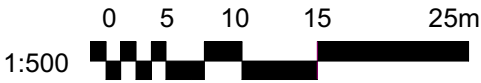

			 ABSOLUTE ARCHITECTURE	Design Firm	Absolute Architecture Crowsteps, Tydehams, Newbury, Berks, RG14 6JT T 01635 528188, E mail@absolute-architecture.co.uk www.absolute-architecture.co.uk	Project Title	SIMON & HAYLEY BRITTAIN PROPOSED EXTENSIONS AND ALTERATIONS 1 HAY ROAD, READING, RG1 6ER	Drawn By	DC	
					Status				Date	01.11.16
									Scale	1:500 @ A3
No.	Date	Revision Notes					Sheet Title	PROPOSED BLOCK PLAN	Project ID	193 PL 002