


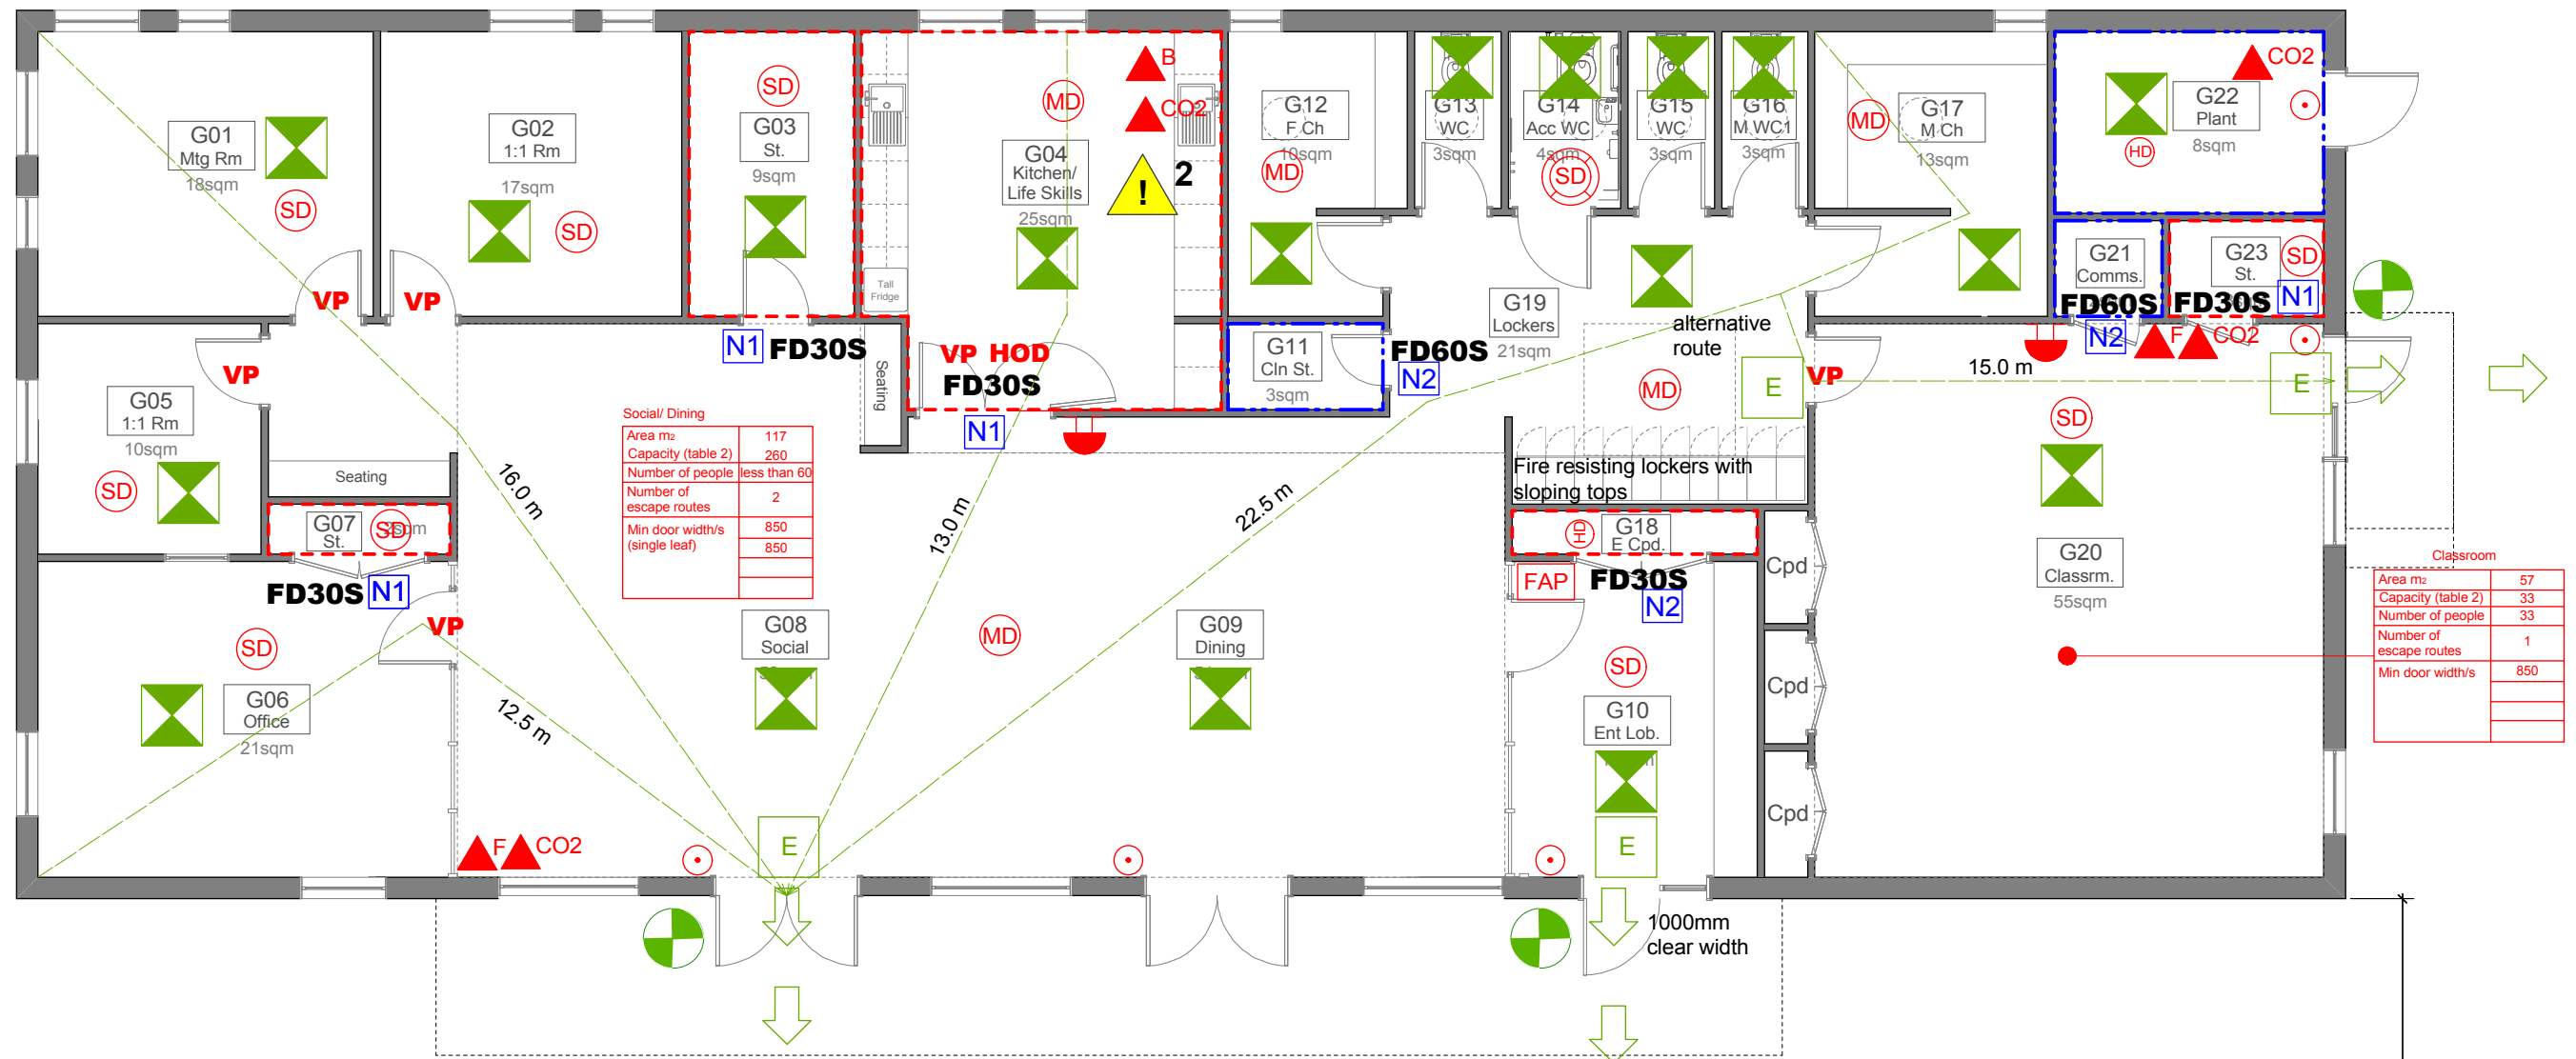

KEY:

FAP	FIRE ALARM MAIN PANEL	---	FIRE RESISTING CONSTRUCTION 30 MIN
HD	HEAT DETECTOR	---	FIRE RESISTING CONSTRUCTION 60 MIN
SD	SMOKE DETECTOR	X.X m	TRAVEL DISTANCE (refer to table 1 section 4 of Building bulletin 100)
MD	MULTI-FUNCTION DETECTOR	→	EXTERNAL ESCAPE ROUTE
SD	SMOKE DETECTOR C/W SOUNDER BASE & FLASHING BEACON	FD30S	30 MIN FIRE RESISTING DOOR WITH INTUMESCENT & SMOKE SEALS
LD	FIRE ALARM STAND ALONE BELL	FD60S	60 MIN FIRE RESISTING DOOR WITH INTUMESCENT & SMOKE SEALS
CP	FIRE ALARM MANUAL CALL POINT (BREAK GLASS)	N1	FIRE DOOR KEEP SHUT
EL	EMERGENCY LIGHTING (EXTERNAL)	N2	FIRE DOOR KEEP LOCKED
IL	EMERGENCY LIGHTING (INTERNAL)	HOD	HOLD OPEN DEVICE - FAIL SAFE CLOSED
E	FIRE EXIT DIRECTION	VP	VISION PANEL
E	FIRE EXIT SIGN	CO2	FIRE EXTINGUISHER CO2 TO BS 5306
!	SPECIAL FIRE HAZARD - KITCHEN 2 no. Cookers	F	FIRE EXTINGUISHER FOAM
		B	FIRE BLANKET

Note: Emergency lighting and fire alarm to be installed in accordance with electrical consultants specification, BS5266 and BS5389 Part 1.

Refer drawing 2702 for Unprotected Area Calculations

Main School Building

Notes
 1 This drawing is © copyright Hampshire County Council 2016. No unauthorised reproduction of any kind is permitted.
 2 No Dimensions to be scaled from this drawing
 3 This map is reproduced from Ordnance Survey material with the permission of Ordnance Survey on behalf of the controller of Her Majesty's Stationery Office © Crown copyright. Unauthorised reproduction infringes Crown Copyright and may lead to prosecution or civil proceedings. (100019180), (2016)

rev	description	date	by
A	Ground Floor Layout Updated	20.09.16	CJ
B	Planning Application	04.10.16	CJ

Hampshire County Council PROJECT Reading Borough Council Blessed Hugh Faringdon Asperger Resource Base		HCC Property Services, Three Ministers House, 76 High Street, Winchester SO23 8UL. tel: (01962) 847801	
SCALE 1:50 @A1 1:100 @A3		SHEET CONTENTS GA Fire Strategy Plan	
DATE 06/07/16	DRAWN HD	CHKD.	REVISION B
DRAWING No. E03174-A-2700		FILE REF.	