



No.	Revision	Date

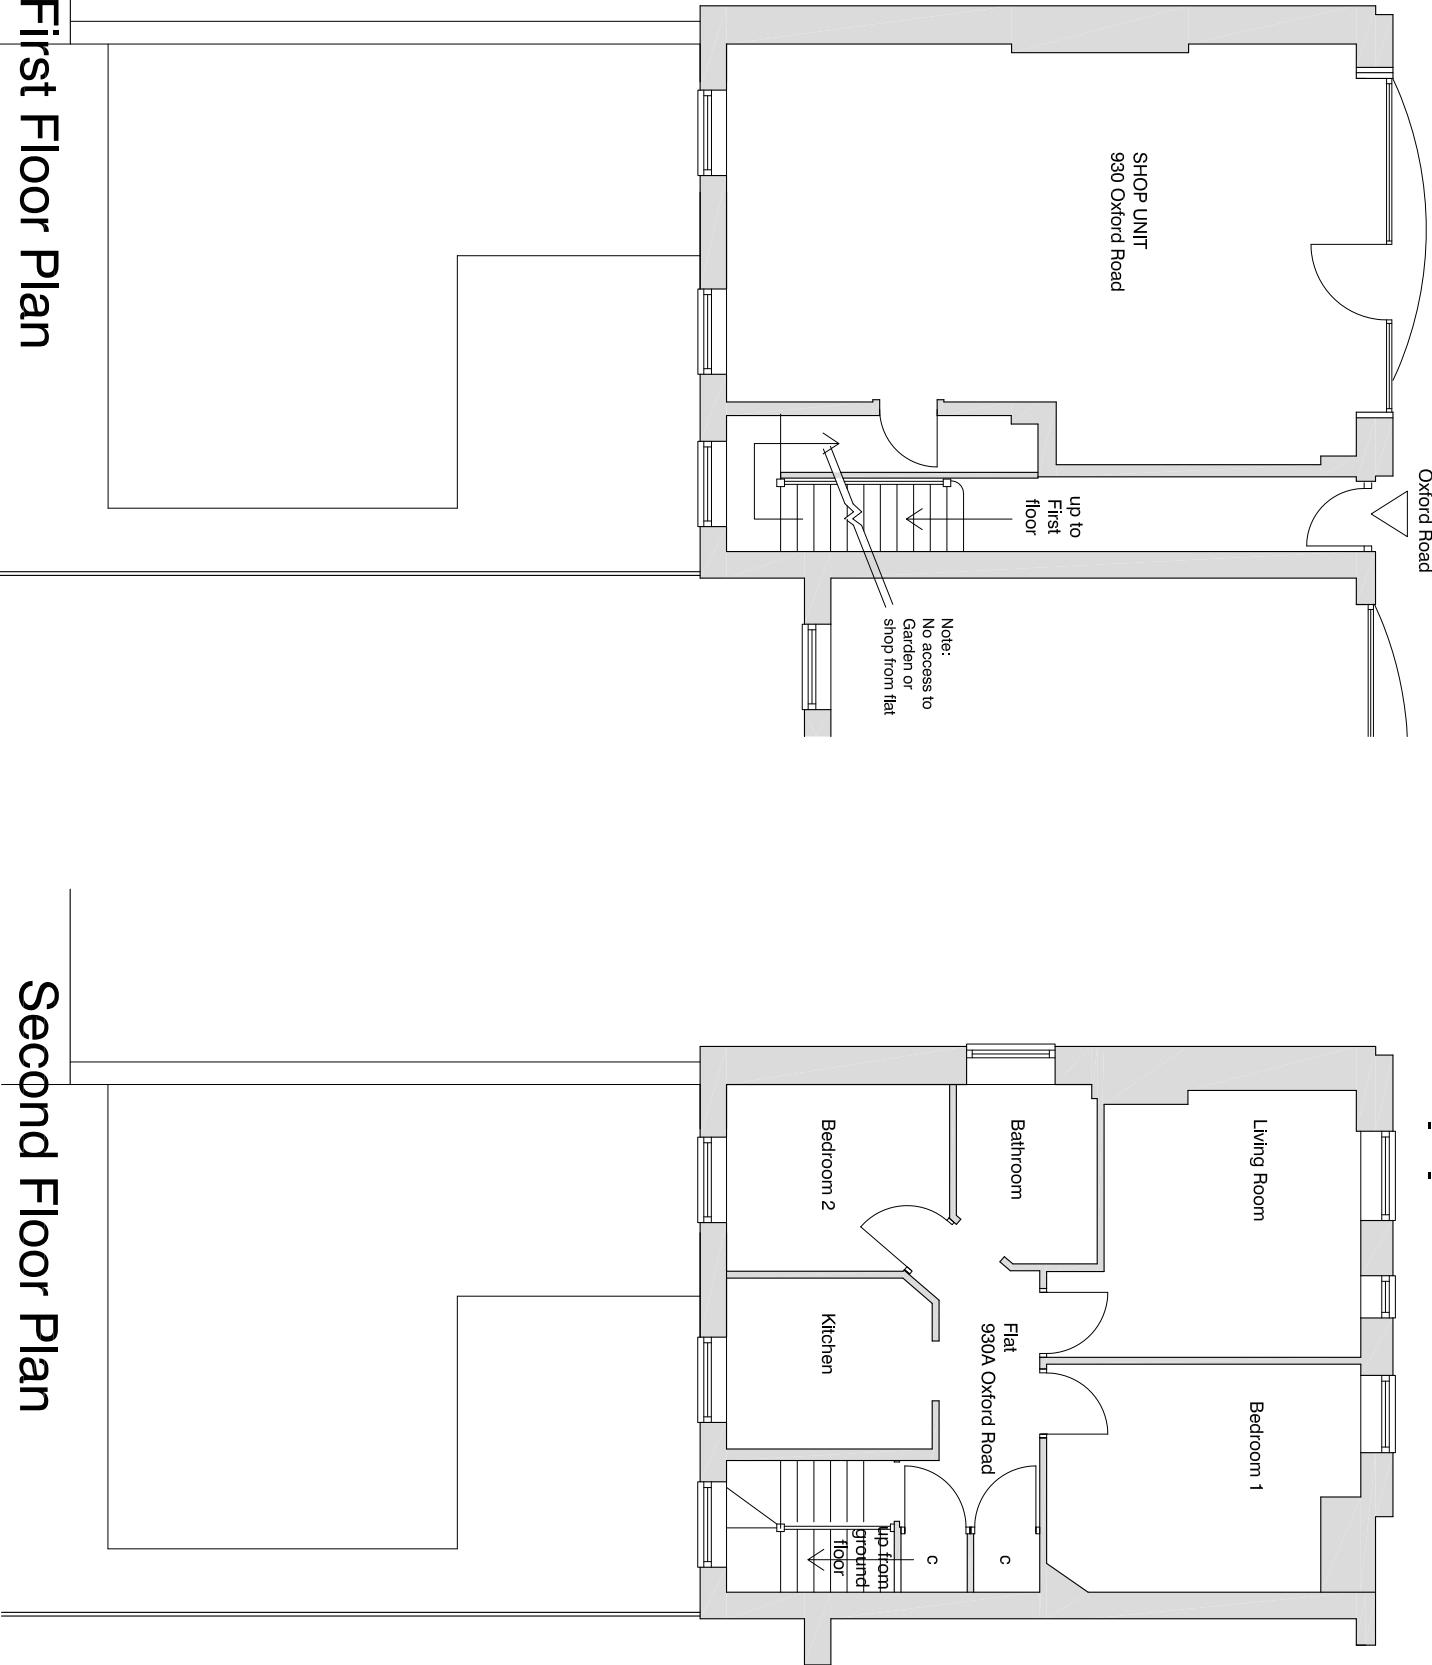


First Floor Plan
For Information

Second Floor Plan
For Information

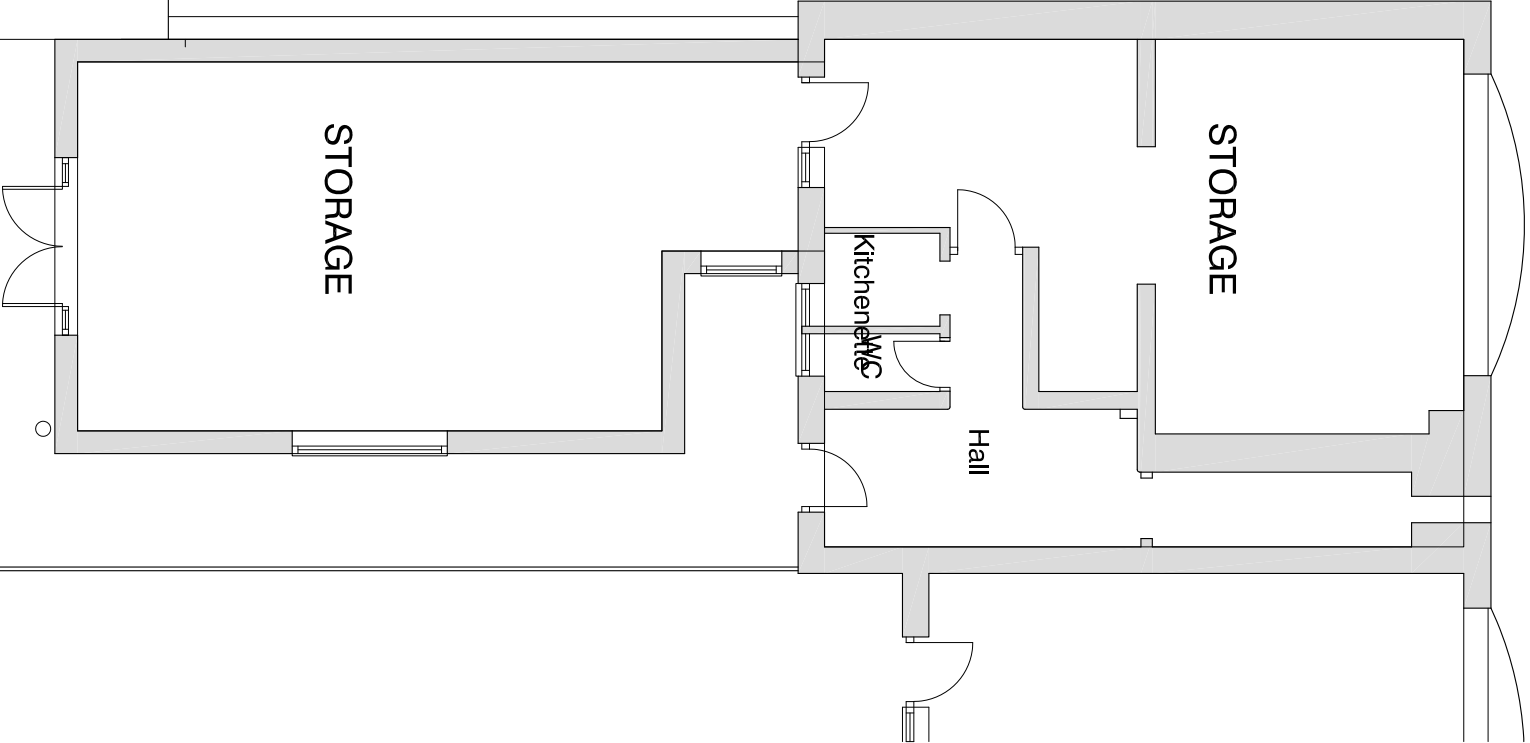

Ground Floor Plan
EXISTING PLANS 1:100

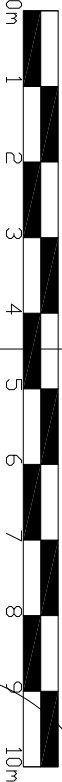

RAMMURTI DESIGN LTD
ARCHITECTURAL & PLANNING SERVICES
268 TILGHURST ROAD, READING RG30 2NE
TEL/FAK:01189510628 MOB/07799883574

**PROPOSED CONVERSION & CHANGE OF USE
OF BASEMENT LEVEL STORAGE TO 2NO 1BED
FLATS**
at 930 OXFORD ROAD, Reading Berkshire
for Mr. H RAICHURA

EXISTING FLOOR PLANS
Scale: 1/100
Date: August 2016
OXR:501 Rev -