




Locations of Proposed Application

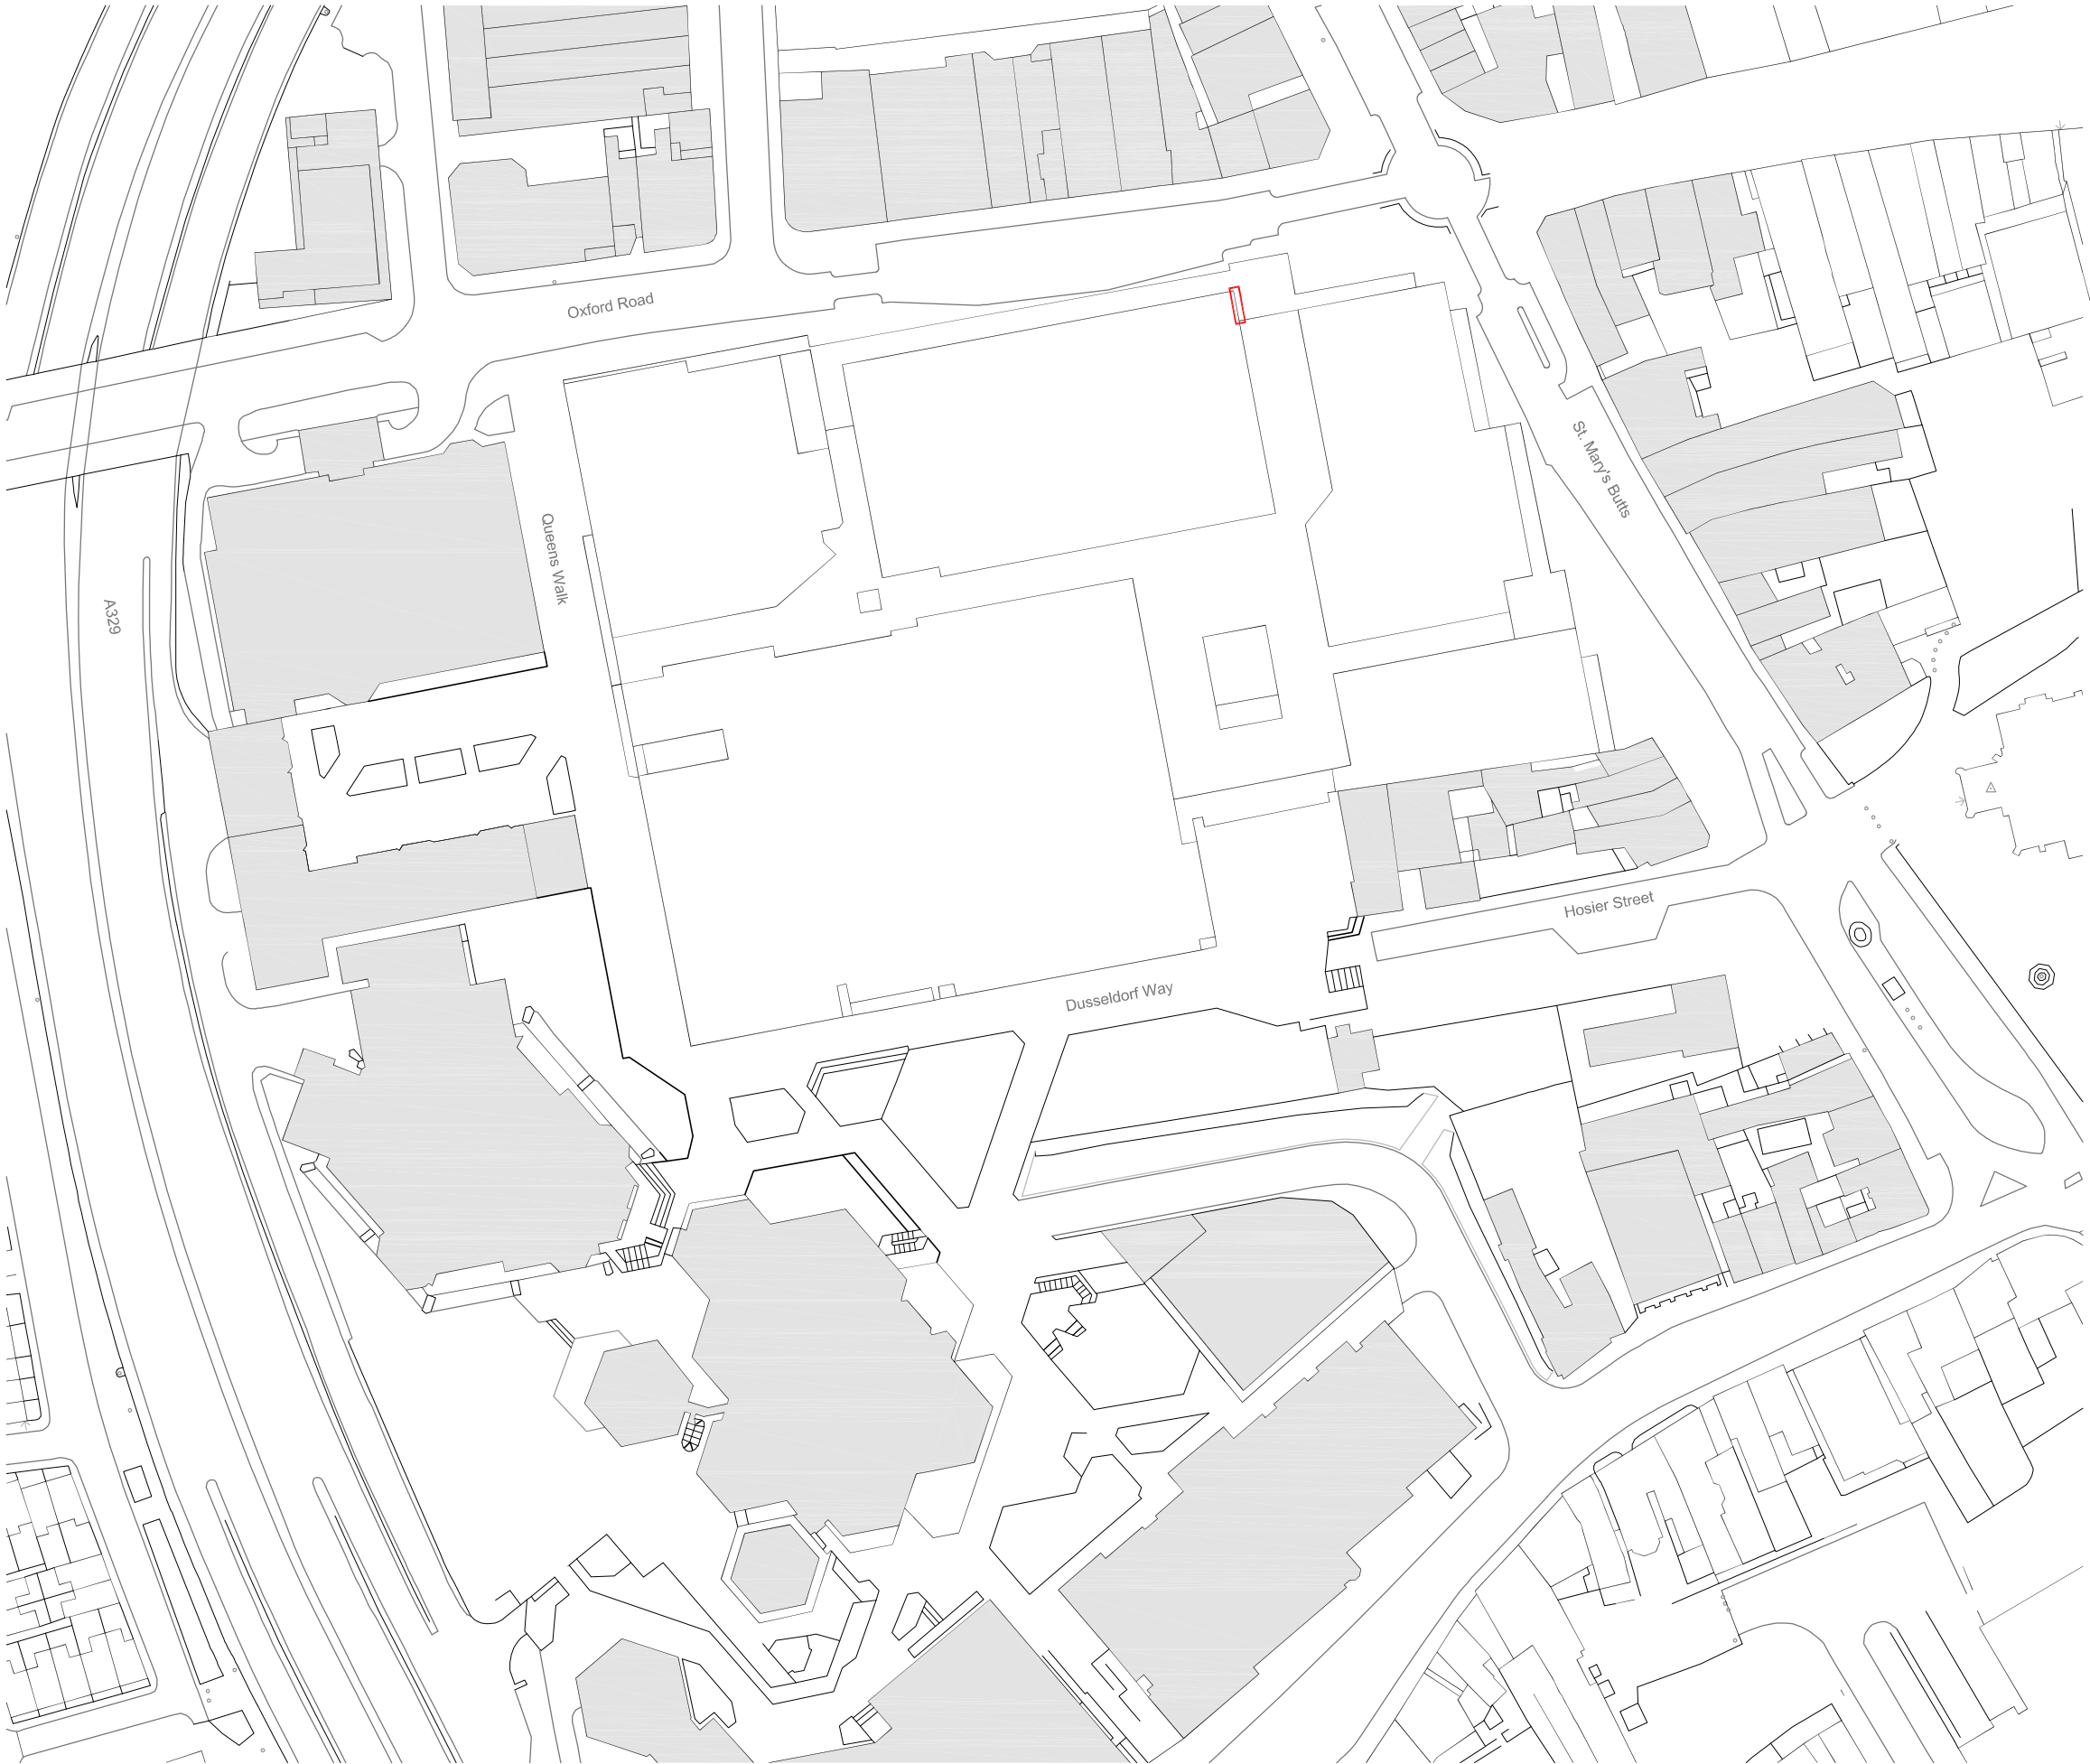

Site Location Plan
Scale 1:1250

REV	DATE	NOTES
Client		
MOORGATH PROPERTY		
Project		
BROAD STREET MALL READING		
Drawing Title		
SITE LOCATION PLAN		
Drawn	Checked	Paper Size
CMc	PT	A3
Scale		Date
1:1250		MARCH 2016
Project No.		Drawing No.
15116		0320
		Revision
		-