


NOTE
ALL MATERIALS INTENDED TO BE USED ON
NEW EXTENSION ARE TO MATCH EXISTING.
THIS DRAWING HAS BEEN PREPARED WITHOUT
THE BENEFIT OF AN ACCURATE SITE SURVEY
ALL KITCHEN/BATHROOM FITTINGS
ARE INDICATIVE ONLY.

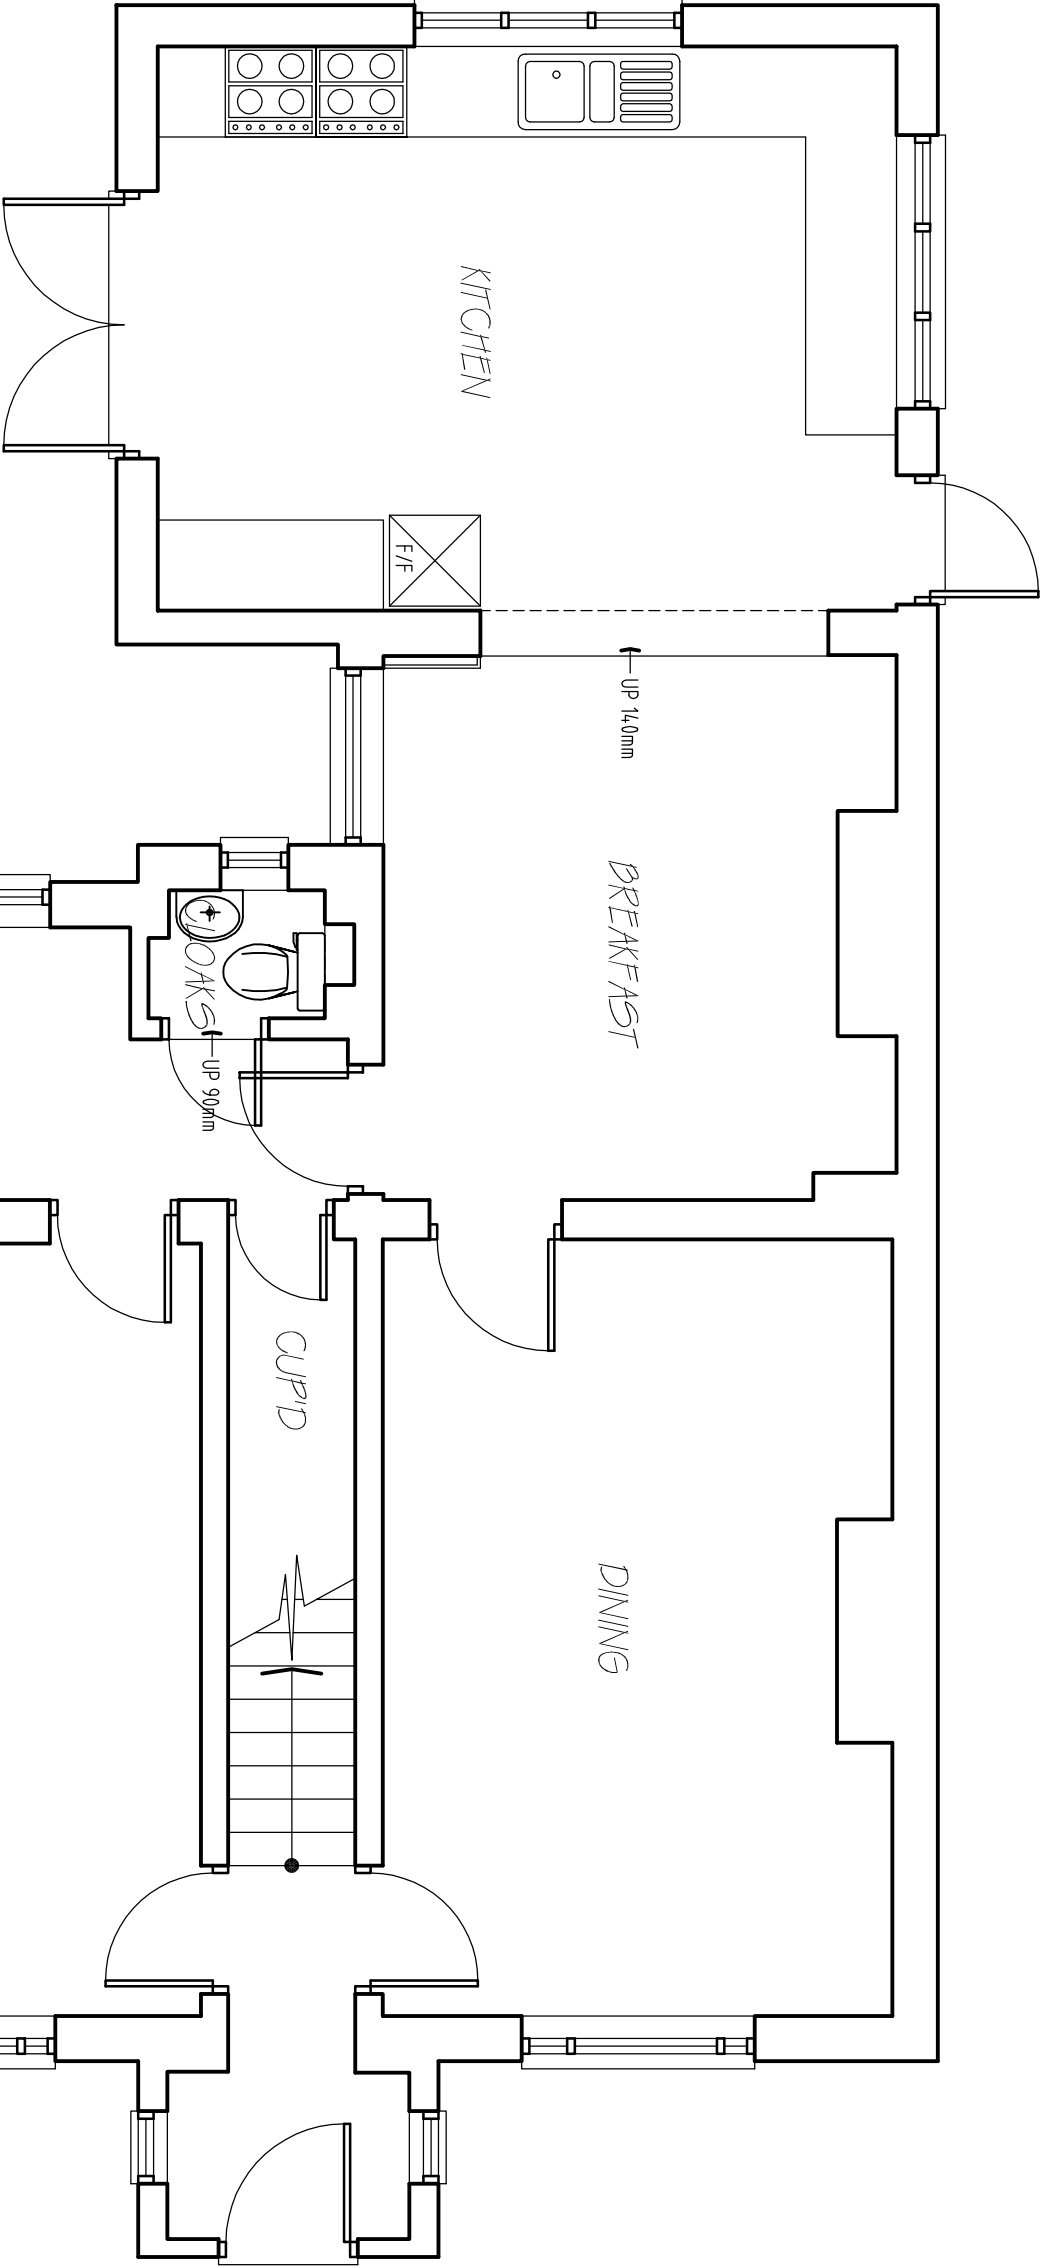

RFD

RICHARD FENN DESIGNS LIMITED
11 HARRIER CLOSE, WOODLEY,
READING, BERKSHIRE. RG5 4PE.
Telephone READING (0118) 9691684
E-Mail : rfd@ntworld.com

PROPOSED SINGLE STOREY REAR EXTENSION,
REAR EXTENSION AT FIRST FLOOR LEVEL AND RAISING OF
EXISTING FLAT ROOF WITH NEW ROOFLIGHTS AT
15 RICHMOND ROAD, READING, BERKSHIRE
for MR AND MRS P. BRIAN-BOYS

EXISTING GROUND FLOOR LAYOUT

DATE	SCALE	REVISION
APRIL 22nd 2016	1 : 50	
DRAWING No.		

PBB.21

EXISTING GROUND FLOOR LAYOUT