



Reproduction in whole or in part is prohibited without the prior permission of Ordnance Survey.

Ordnance Survey and the OS Symbol are registered trademarks and OS MasterMap® is a trademark of Ordnance Survey, the national mapping agency of Great Britain.

The representation of a road, track or path is no evidence of a right of way.


The representation of features as lines is no evidence of a property boundary.

Scale 1:1250



Supplied by: Getmapping
Centre coordinates: 469805, 176170
OS License Number: 100030848

- Printed on 20/02/2015 at 12:30:34
Drawing created: 22/02/2015 by Gurney & Sons (www.gurneyandsons.co.uk) or A&S
General Notes:
1. To be read in conjunction with other consultants drawings.
 2. Check site conditions prior to commencement of work.
 3. Any discrepancies to be reported directly to the Architect.
 4. Do not scale off drawing. Use figured dimensions only.

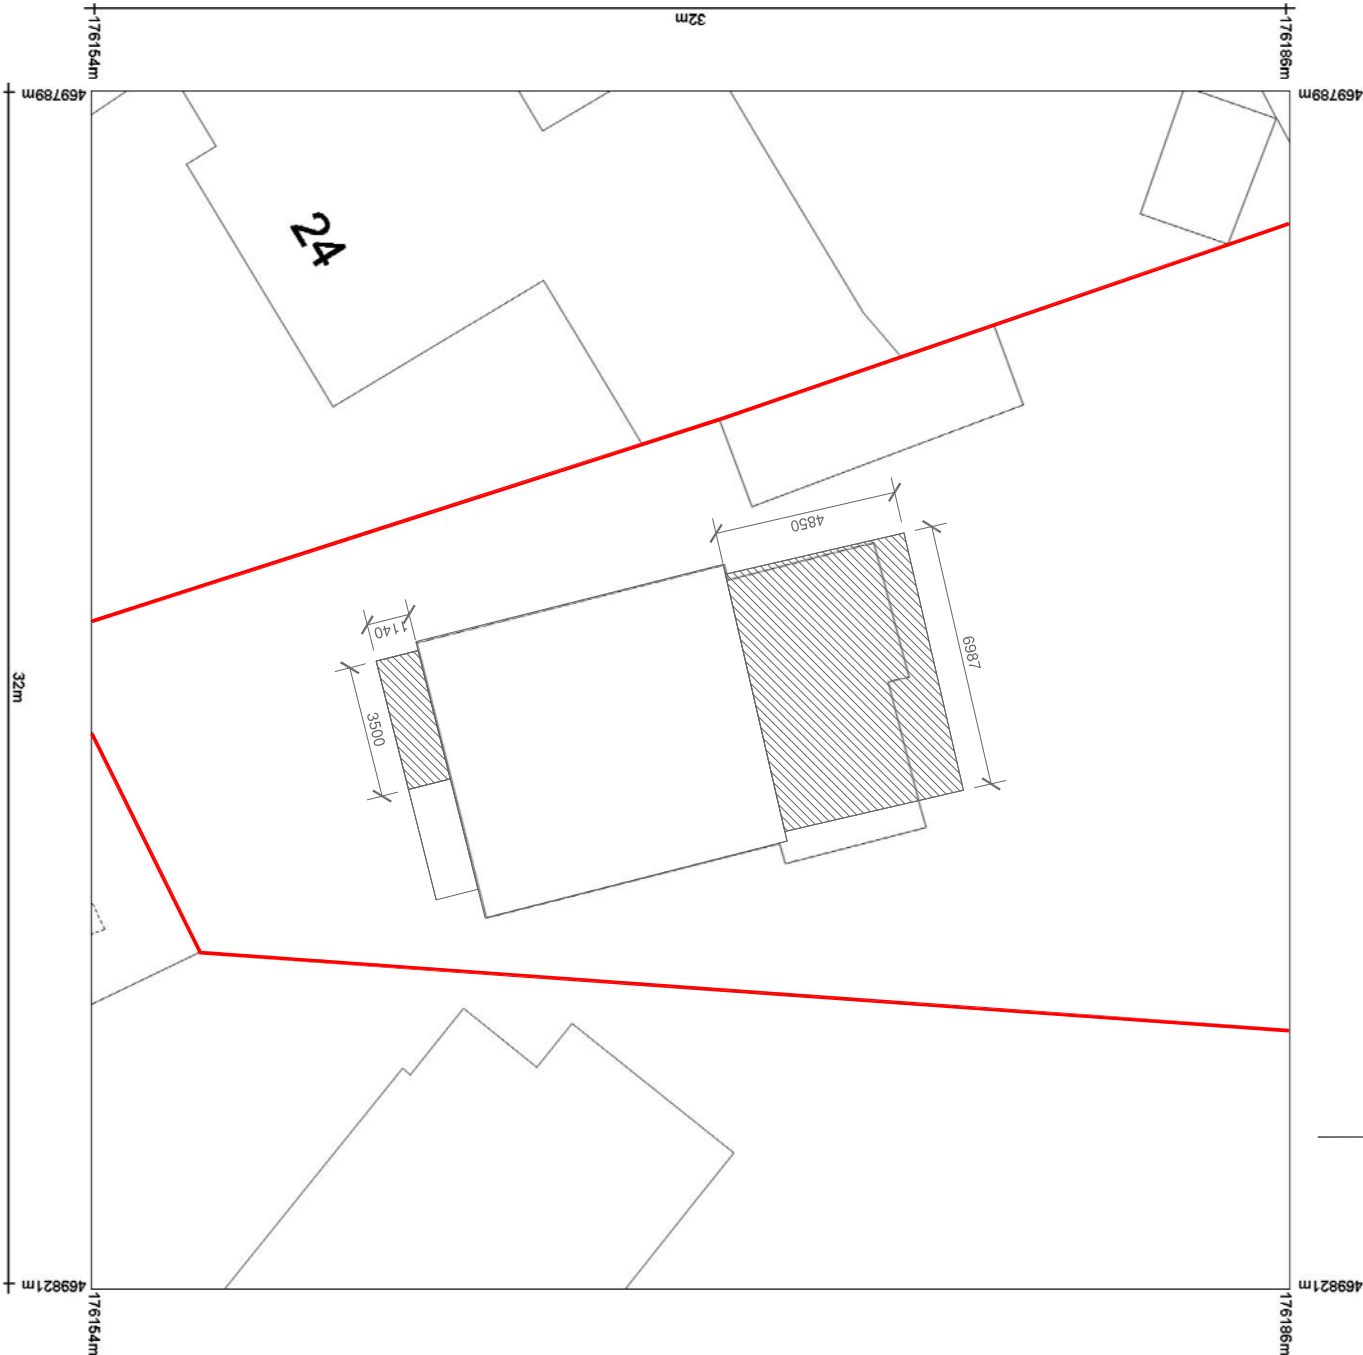


Reproduction in whole or in part is prohibited without the prior permission of Ordnance Survey.

Ordnance Survey and the OS Symbol are registered trademarks and OS MasterMap® is a trademark of Ordnance Survey, the national mapping agency of Great Britain.

The representation of a road, track or path is no evidence of a right of way.

The representation of features as lines is no evidence of a property boundary.

Scale 1:200

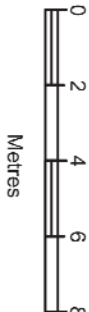

Supplied by: Getmapping
Centre Coordinates: 469805, 176170
OS Licence Number: 100030848

Revision	Amendment	Date
Project :		
22 Gurney close		
Caversham heights		
Reading		
For :		
Mt P Bell		
Site and block plan		
Scale : va@a3		
Date : 16.02.16		
Context :		
For Planning		
butter&scotch		
info@butterandscotch.co.uk		
45 York Road, Reading RG1 8BX		
01189 394 277		
Drawing No.:		
GCE-001		
Rev.:		