


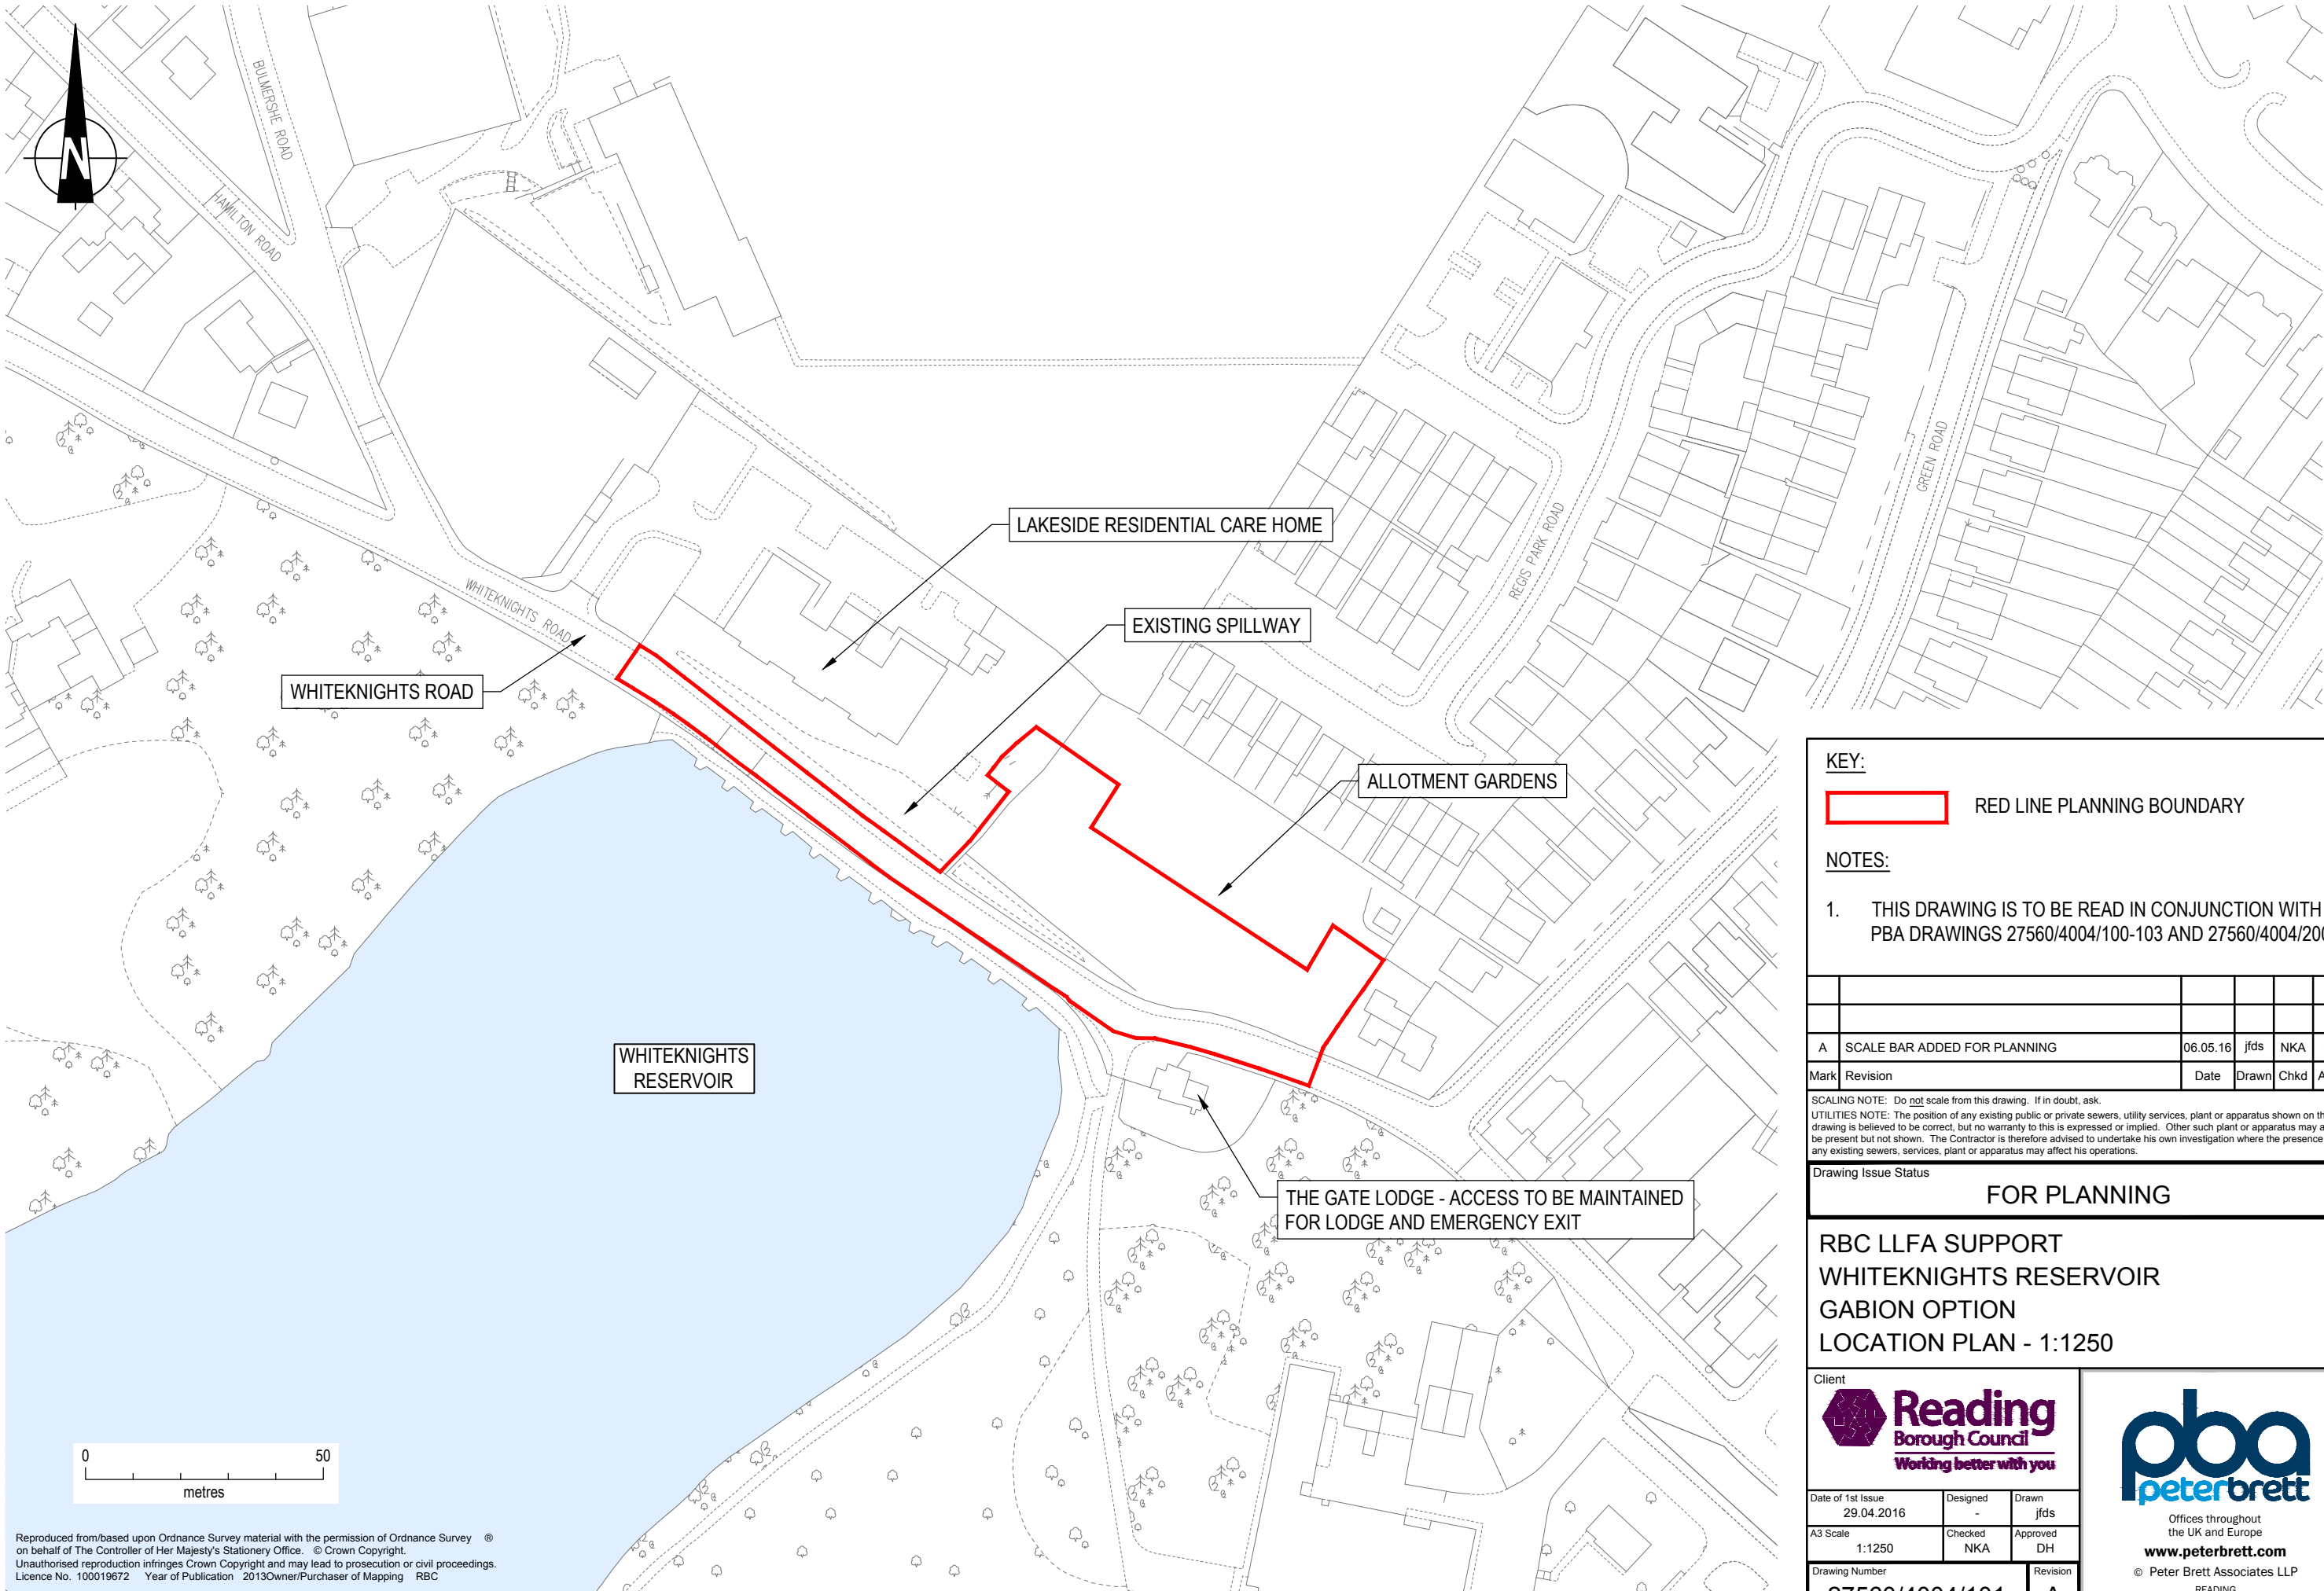

KEY:

RED LINE PLANNING BOUNDARY

NOTES:

1. THIS DRAWING IS TO BE READ IN CONJUNCTION WITH PBA DRAWINGS 27560/4004/100-103 AND 27560/4004/200.

Mark	Revision	Date	Drawn	Chkd	Appd
A	SCALE BAR ADDED FOR PLANNING	06.05.16	jfds	NKA	DH

SCALING NOTE: Do not scale from this drawing. If in doubt, ask.
UTILITIES NOTE: The position of any existing public or private sewers, utility services, plant or apparatus shown on this drawing is believed to be correct, but no warranty to this is expressed or implied. Other such plant or apparatus may also be present but not shown. The Contractor is therefore advised to undertake his own investigation where the presence of any existing sewers, services, plant or apparatus may affect his operations.

Drawing Issue Status
FOR PLANNING

RBC LLFA SUPPORT
WHITEKNIGHTS RESERVOIR
GABION OPTION
LOCATION PLAN - 1:1250



Date of 1st Issue	Designed	Drawn
29.04.2016	-	jfds
A3 Scale	Checked	Approved
1:1250	NKA	DH

Drawing Number	Revision
27560/4004/101	A



Offices throughout the UK and Europe
www.peterbrett.com
© Peter Brett Associates LLP
READING
Tel: 0118 950 0761

Reproduced from/based upon Ordnance Survey material with the permission of Ordnance Survey © on behalf of The Controller of Her Majesty's Stationery Office. © Crown Copyright.
Unauthorised reproduction infringes Crown Copyright and may lead to prosecution or civil proceedings.
Licence No. 100019672 Year of Publication 2013Owner/Purchaser of Mapping RBC