

Use figured dimensions only. Scale drawing only when a scale bar is present. All dimensions to be checked by user and any discrepancies, error or omissions to be reported to the architect before work commences. Read this drawing with all relevant materials.

Part 1 - Proposed Section G-G
Scale - 1:100

INDICATIVE SOLAR PANEL LOCATIONS

PROPOSED UNIT 4

PROPOSED UNIT 6

ASDA

6500

68.075

68.175




76.00

77.00

BOUNDARY

Part 2 - Proposed Section G-G
Scale - 1:100

Proposed Section G-G
Scale - 1:500

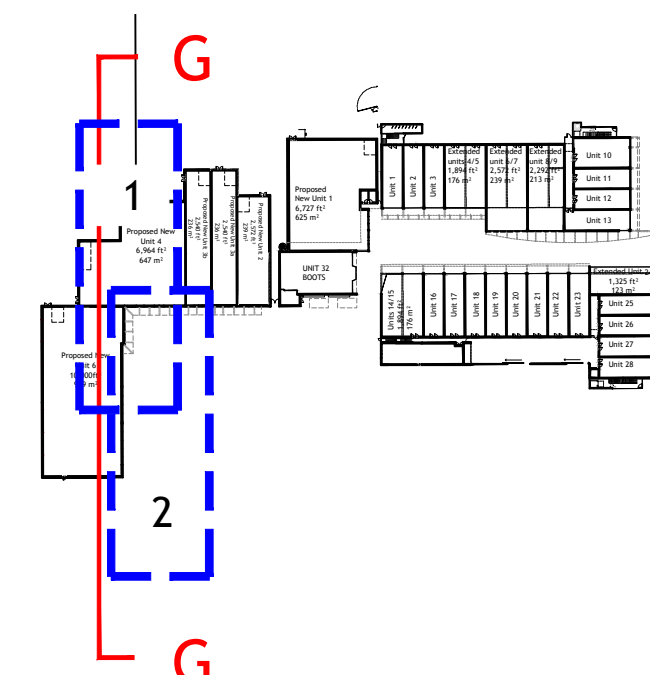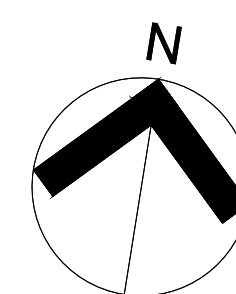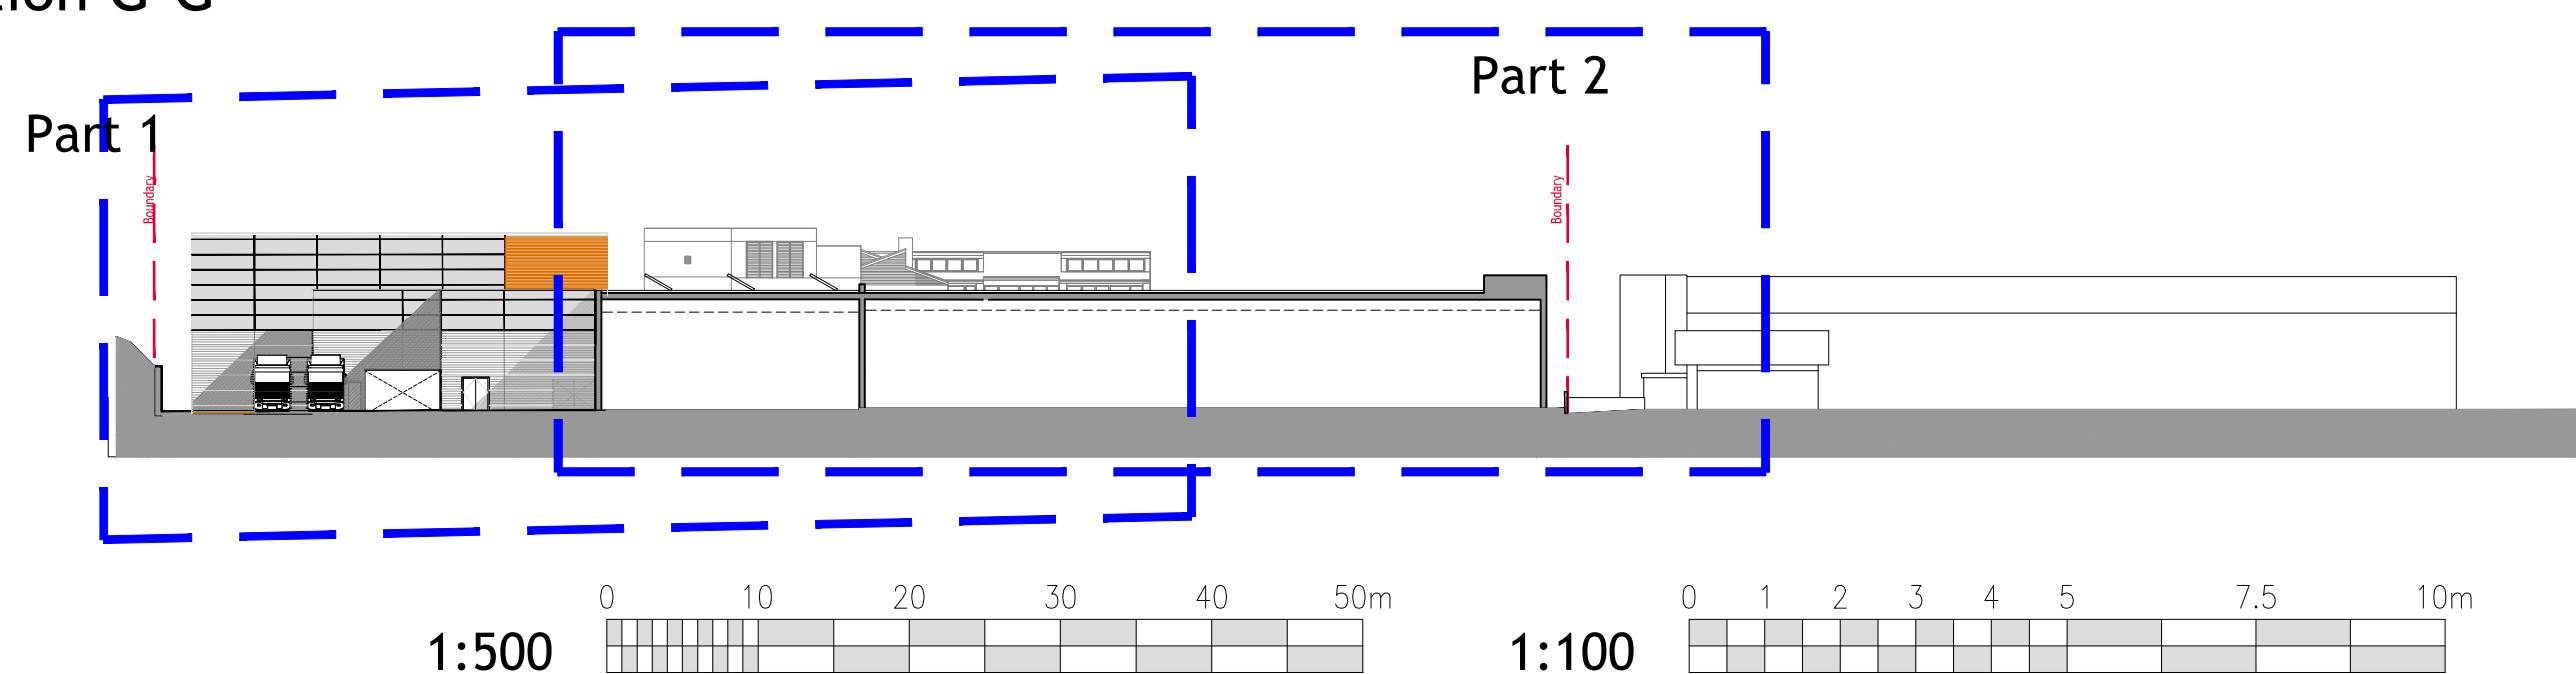

KEY PLAN - NTS

D	05.10.16	AK	IP	Proposed Residential Units & Green roof omitted –retail to “balance” with increased parking provision – public toilets relocated
B	02.03.16	SB	–	Revised according to comments
A	30.10.15	AP	RS	Replacement drawing

Rev	Date	Drn	Chkd	Description
-----	------	-----	------	-------------

Purpose of Issue:

PLANNING

client:

Chillingham Ltd

project:

Tilehurst, Reading

drawing title:

Proposed Section C.6

Section G-G

scale at A1: date:

As Noted Mar

drawing number:

1364-PL-141

a c

a r c h i

www.wiley.co.uk

Compton House, Walnut

[t] 01483 455100 [f] 0148
