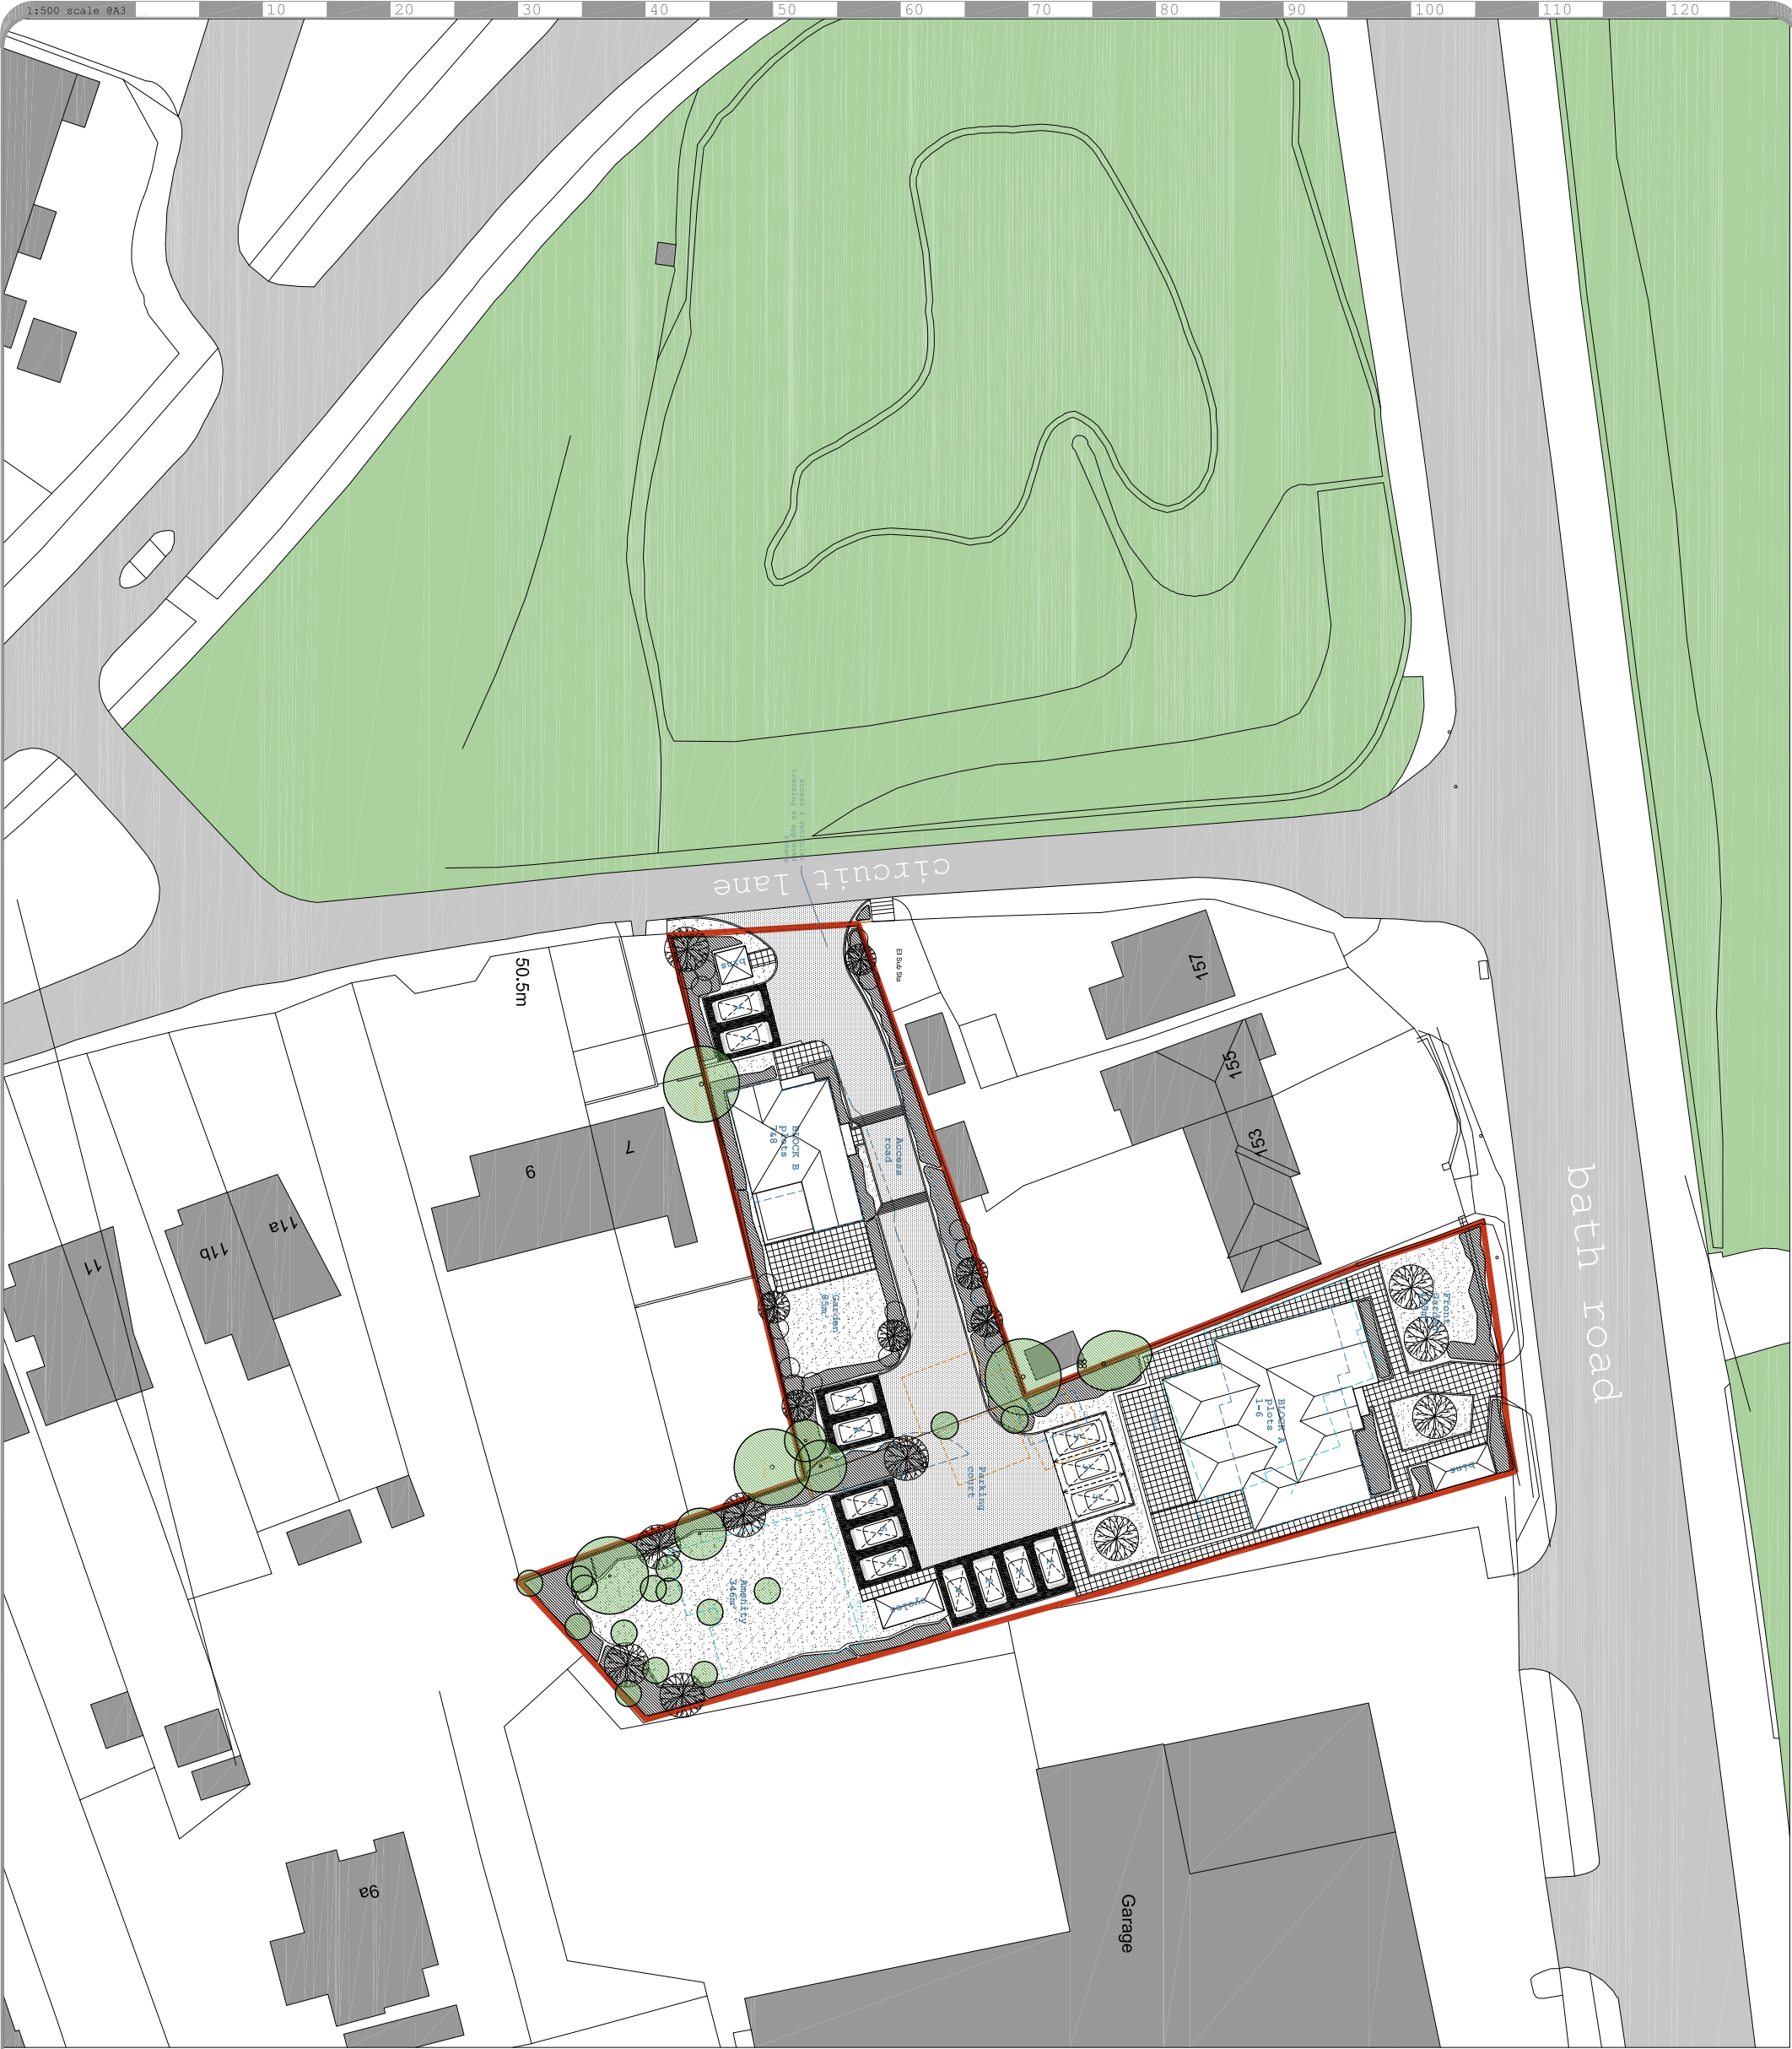


153 Bath Road
Reading, RG30 2BD
proposed block
plan
A/C
drawing title

T4 01.01.15 ah
T3 01.01.15 ah
T2 01.01.15 ah
T1 01.01.15 ah
P
REVISONS
© 2015 colony architects

262 02-10 P3
Aug 16 Planning
1:500 A3 SH EGM
A/C
drawing title

www.colonyarchitects.com
colony architects is a collaborative
of three chartered architects
to provide a new way of working
contact: design@colonyarchitects.com
0118 0138 313172
0118 3400128
240 South Oak Way
Green Park, Reading
RG30 4EP

colony
architects
RIBA #