



Title number BK145307 and BK151437
Ordnance Survey Map reference SU6775SW
Scale: 1:1250
Administrative are Reading

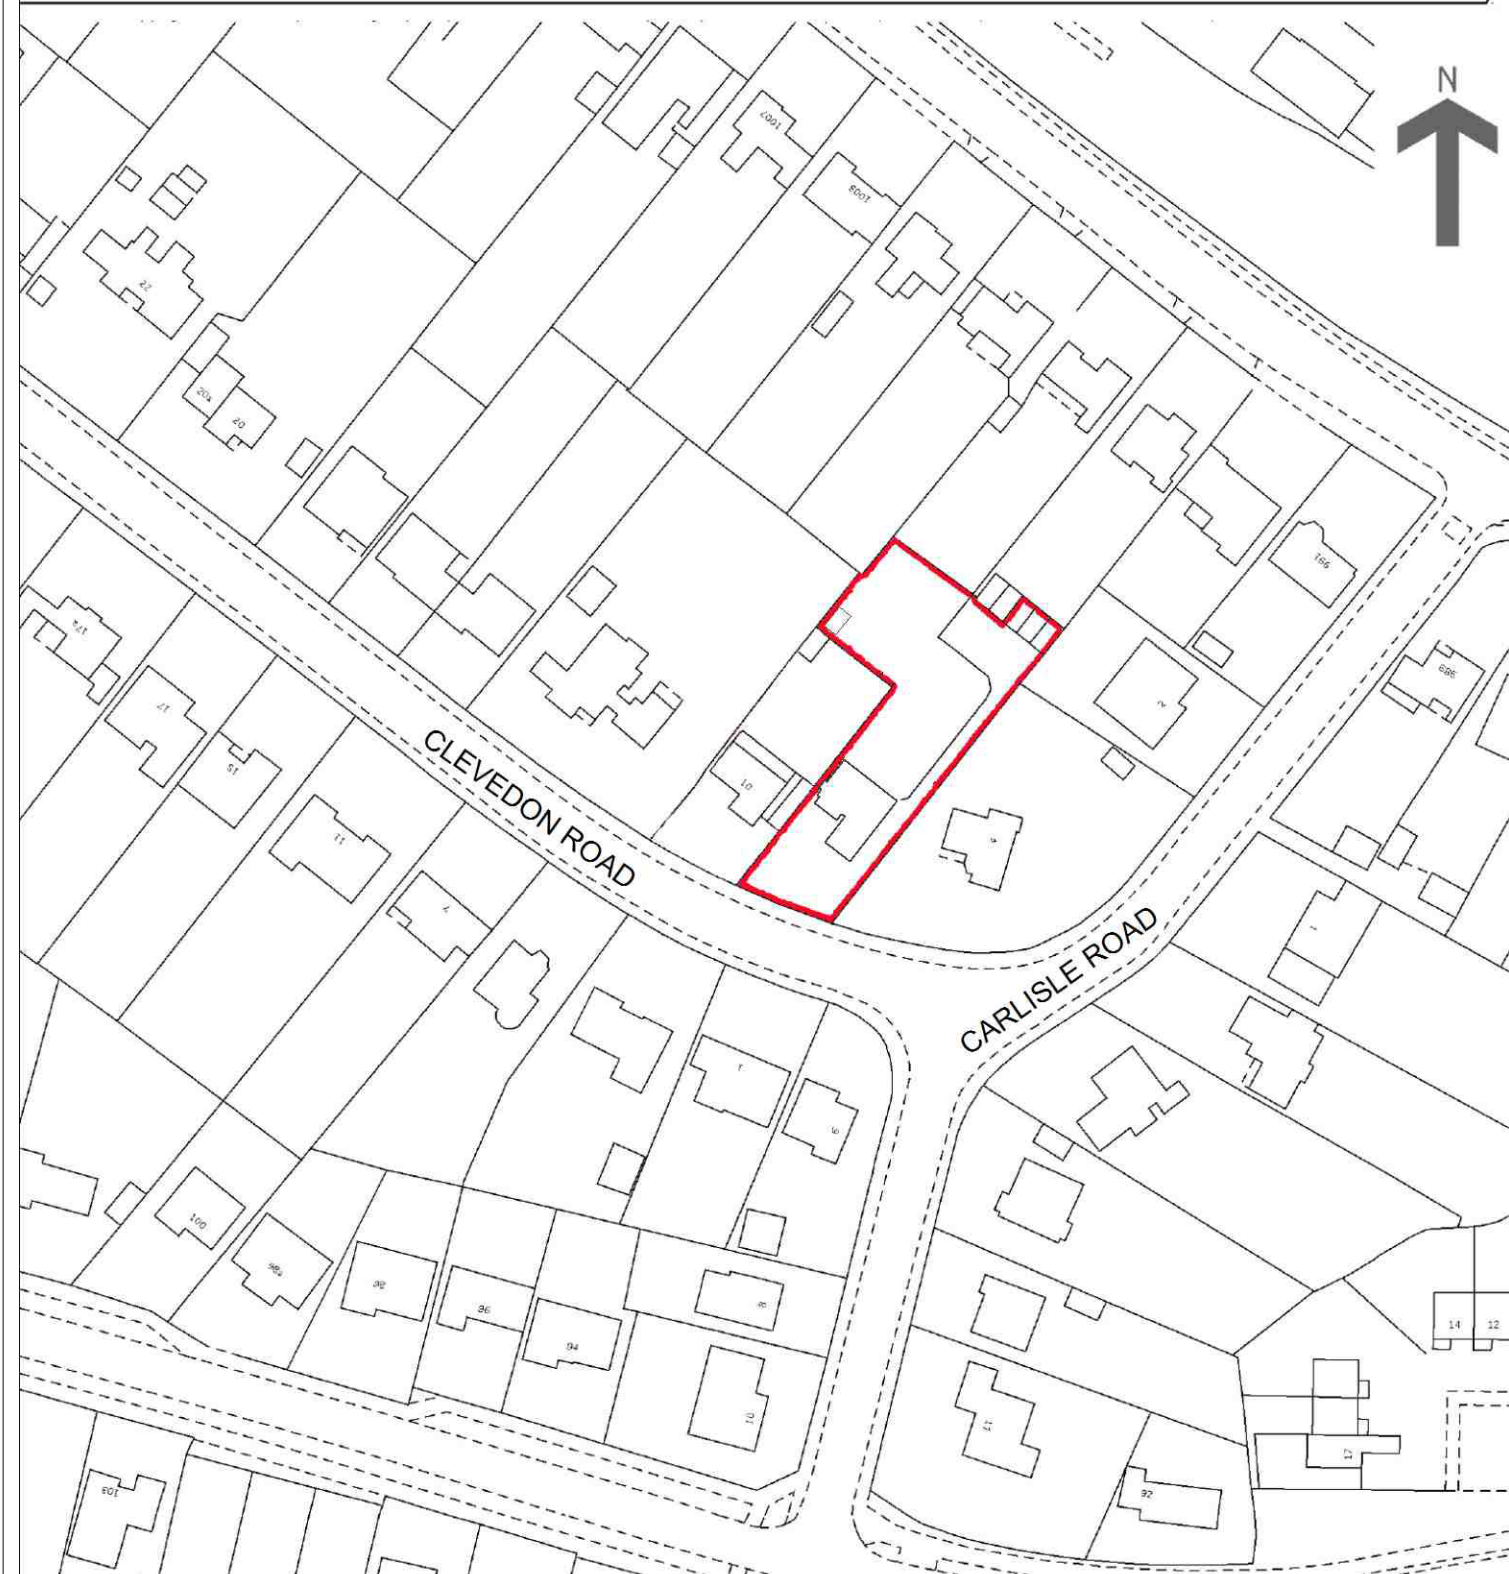

1 SITE LOCATION PLAN
1 SCALE: 1 : 1250

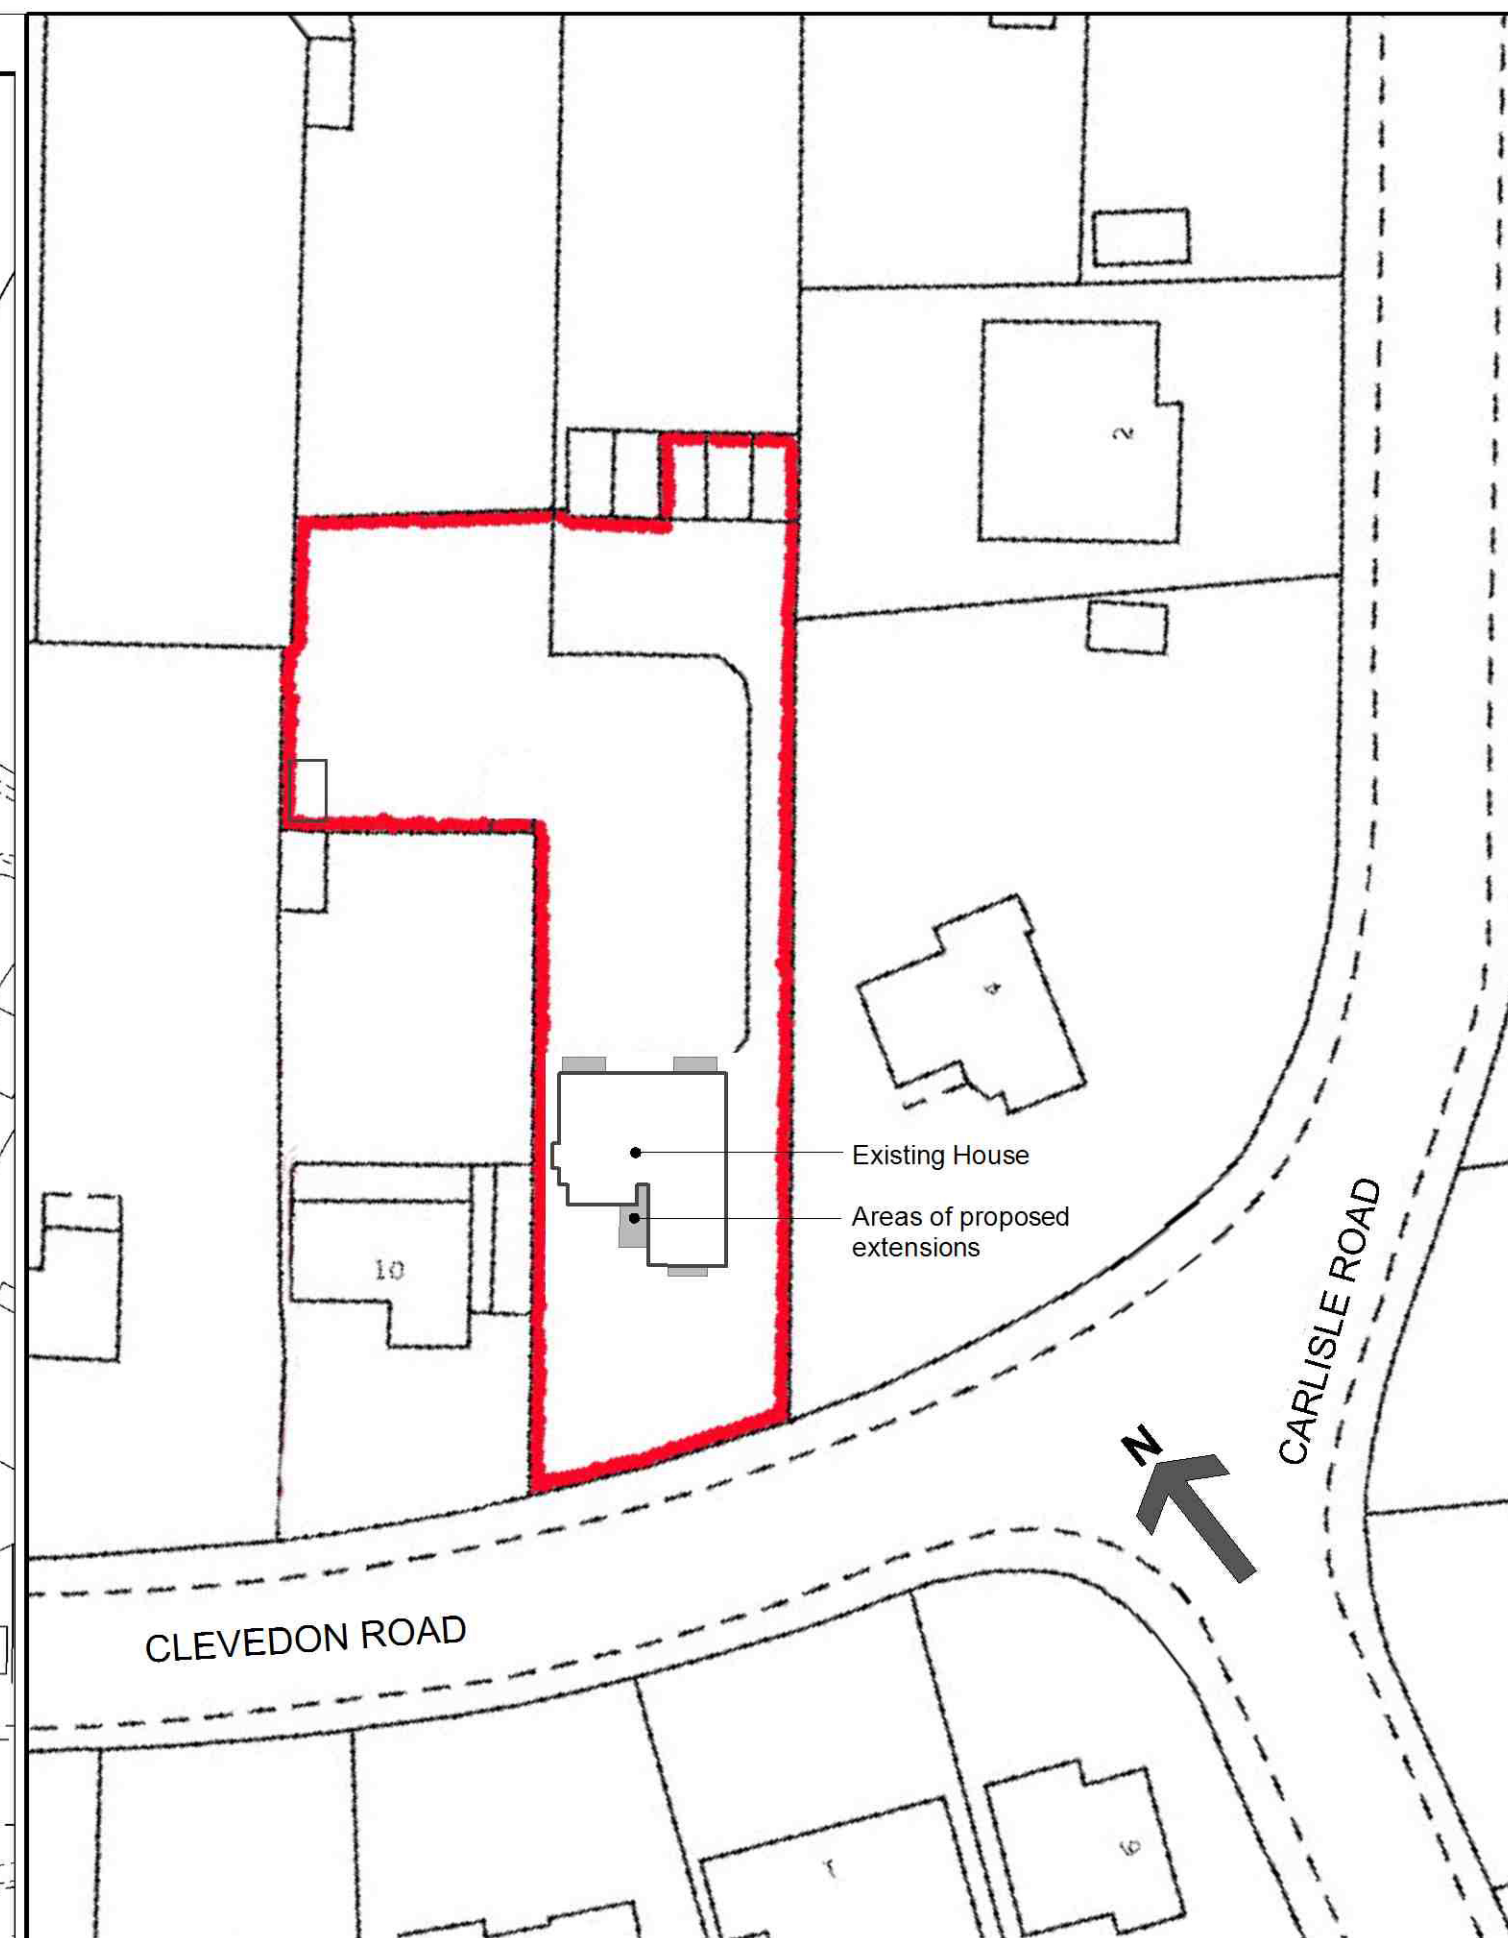

2 SITE BOOCK PLAN
1 SCALE: 1 : 500

SITE LOCATION & SITE BLOCK PLAN		SHEET
Scale: As Noted	Date: 24 May 2016	of 4
Address: 6 Clevedon Rd, Tilehurst RG31 6RL		
Contact: John Zelenik - 01189842338 - zelenik@ntlworld.com		

1