
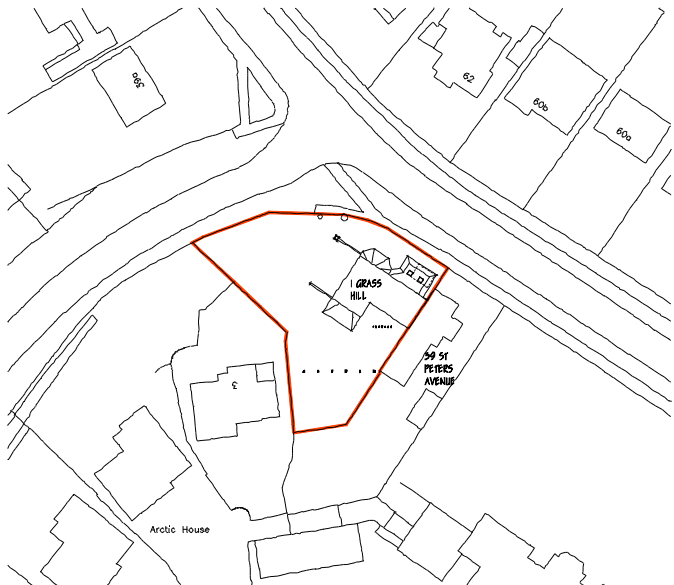


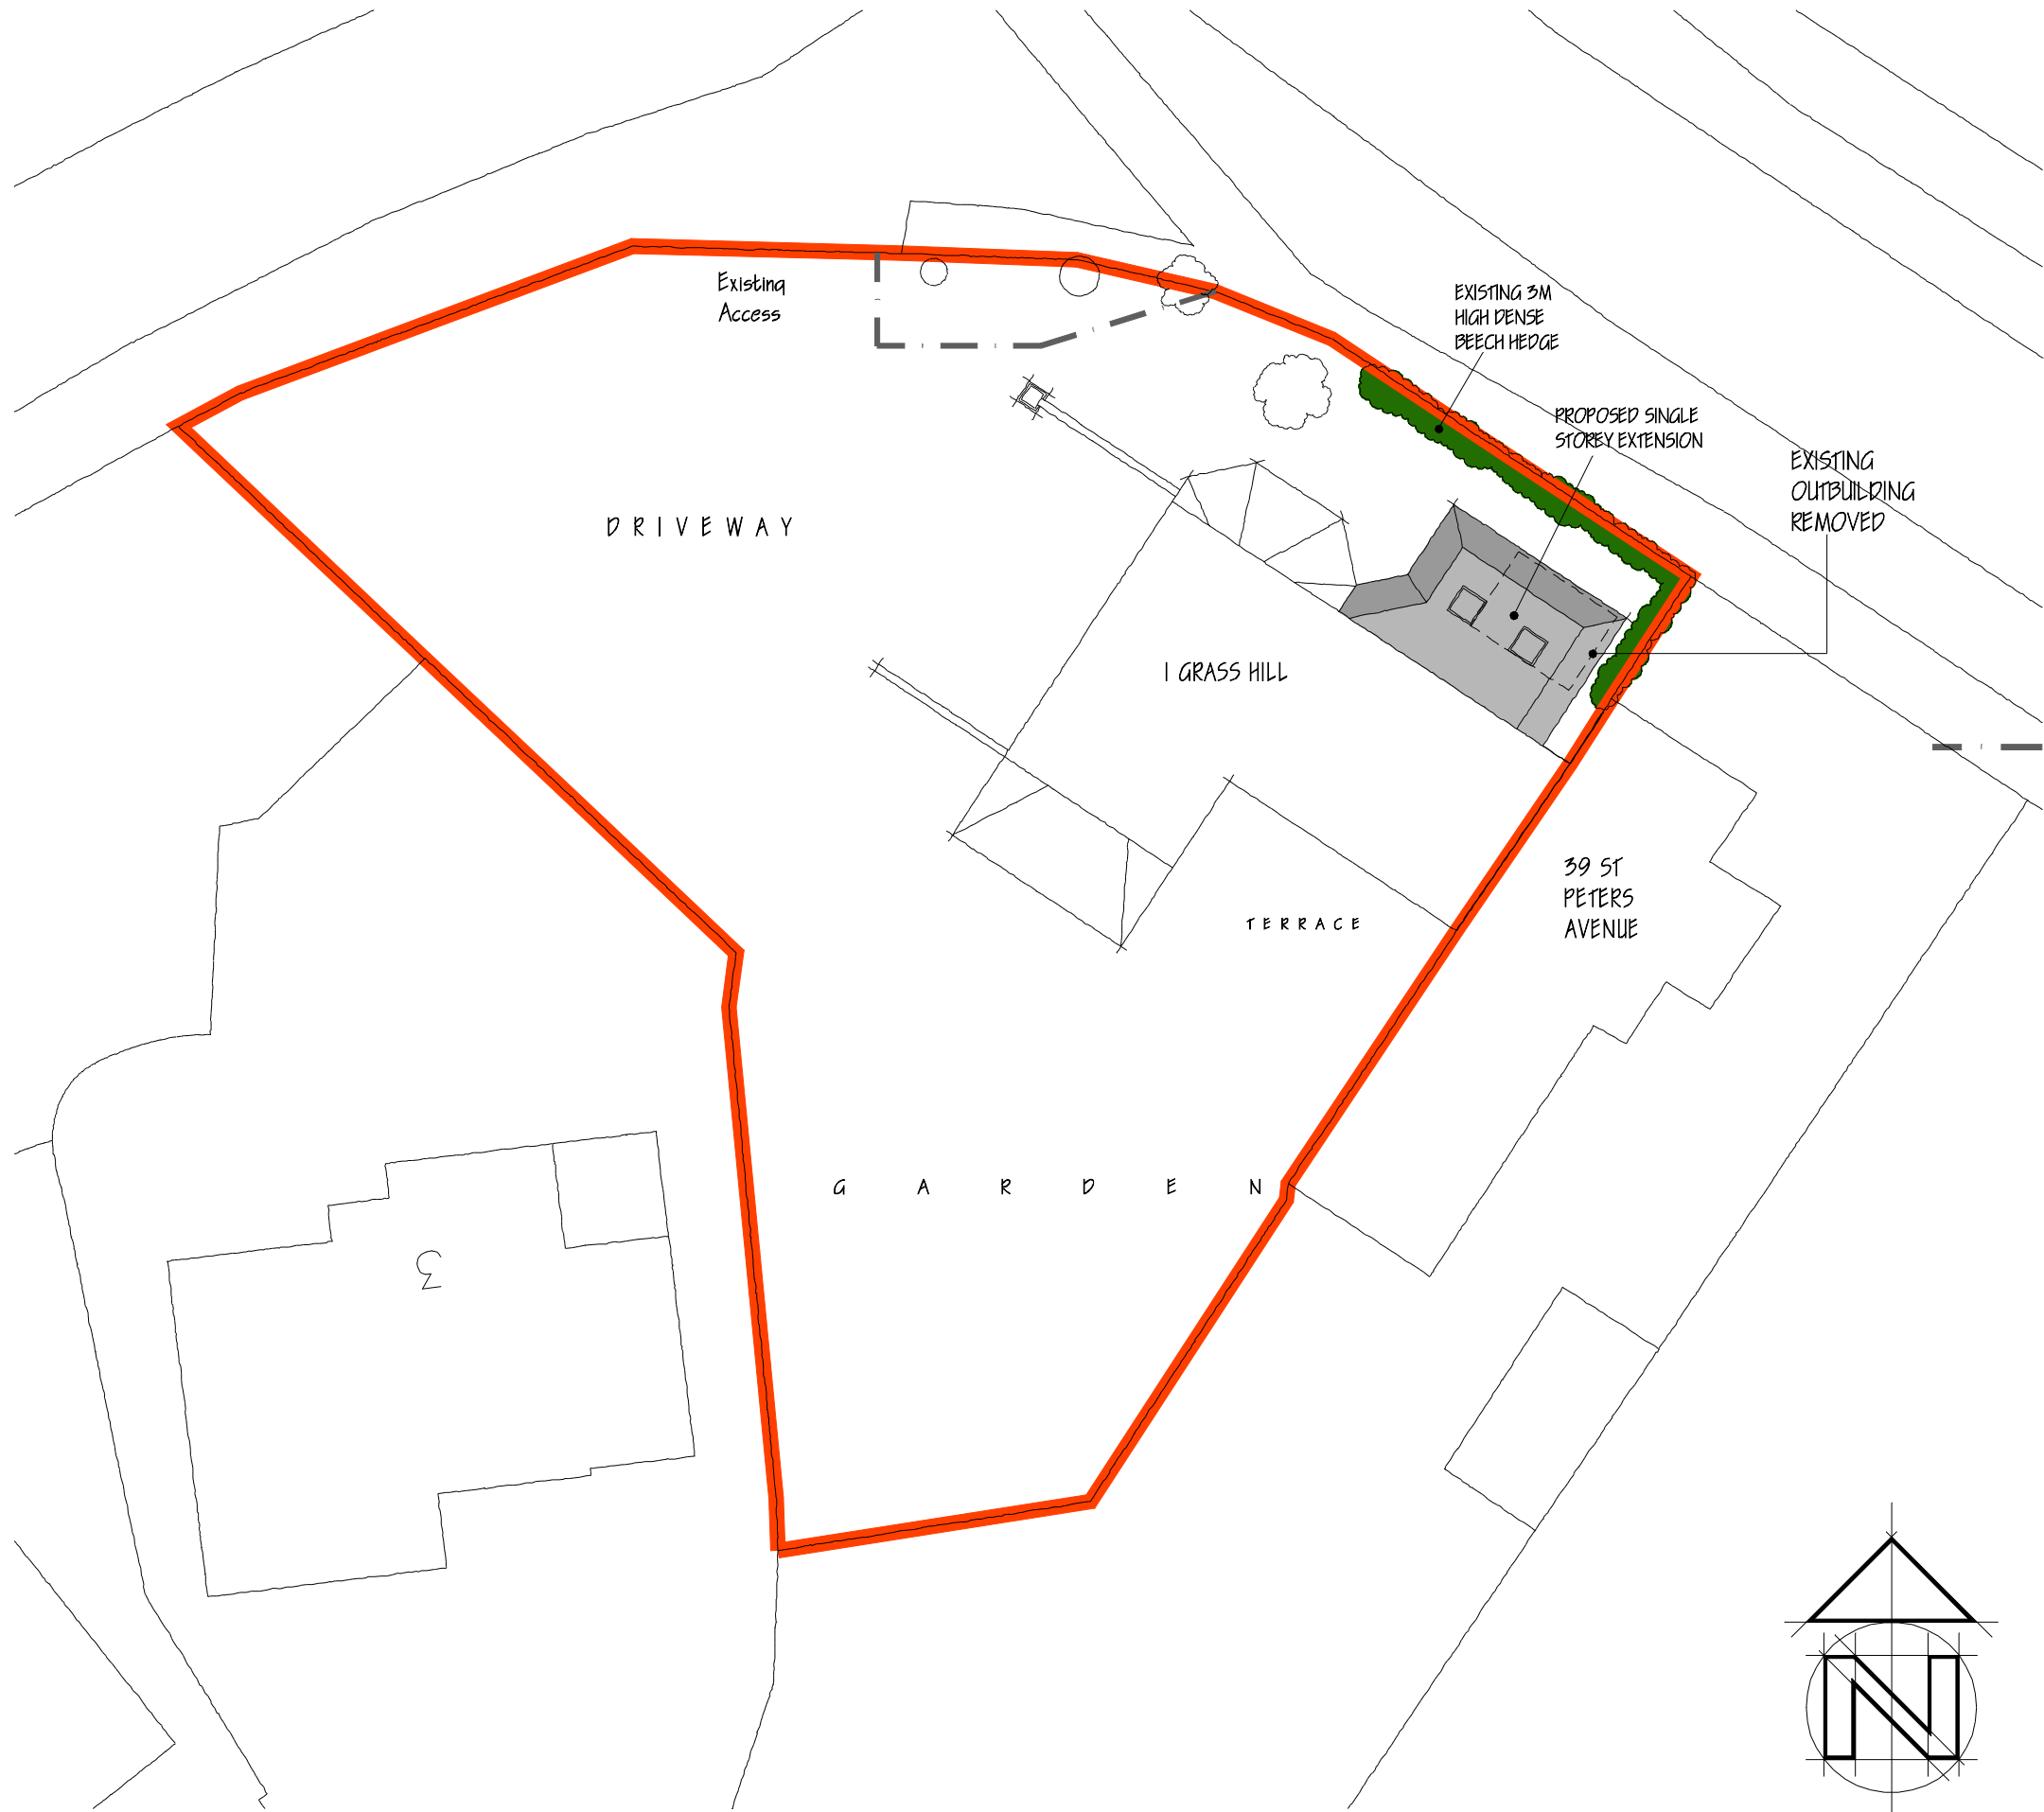


LOCATION PLAN

Tree Protective Fencing

(Refer to Figure2 for Details)

Tree Protection Fencing

Provide tubular scaffold framed fencing where shown, being 2.4m in height and faced with weldmesh. All in accordance with BS 5837: 2012.

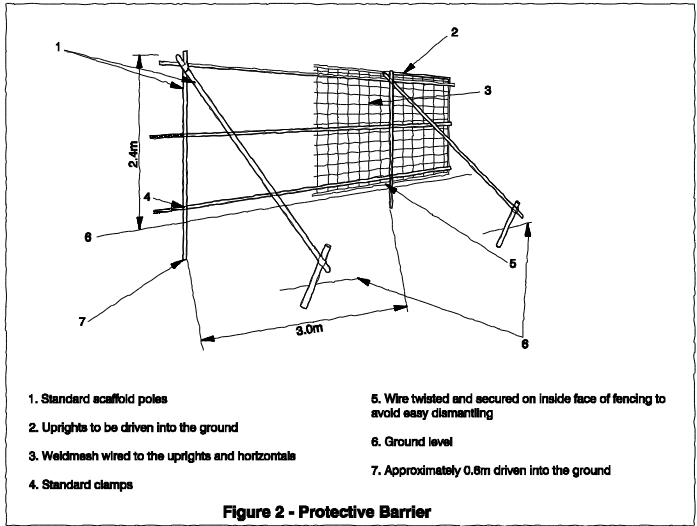

NOTES
1. The protective fencing may only be removed after the main construction works are complete. The fencing is to be taken down by hand equipment only and taken off site.

CLIENT **Mr & Mrs Harris**
JOB **1 Grass Hill, Caversham**
DRG **SITE LOCATION PLAN**

SITE PLAN

1:500 scale Bar
This Drawing has been produced for printing onto A3 size paper,

