



1  
SK07

# EXISTING PARKING ARRANGEMENT

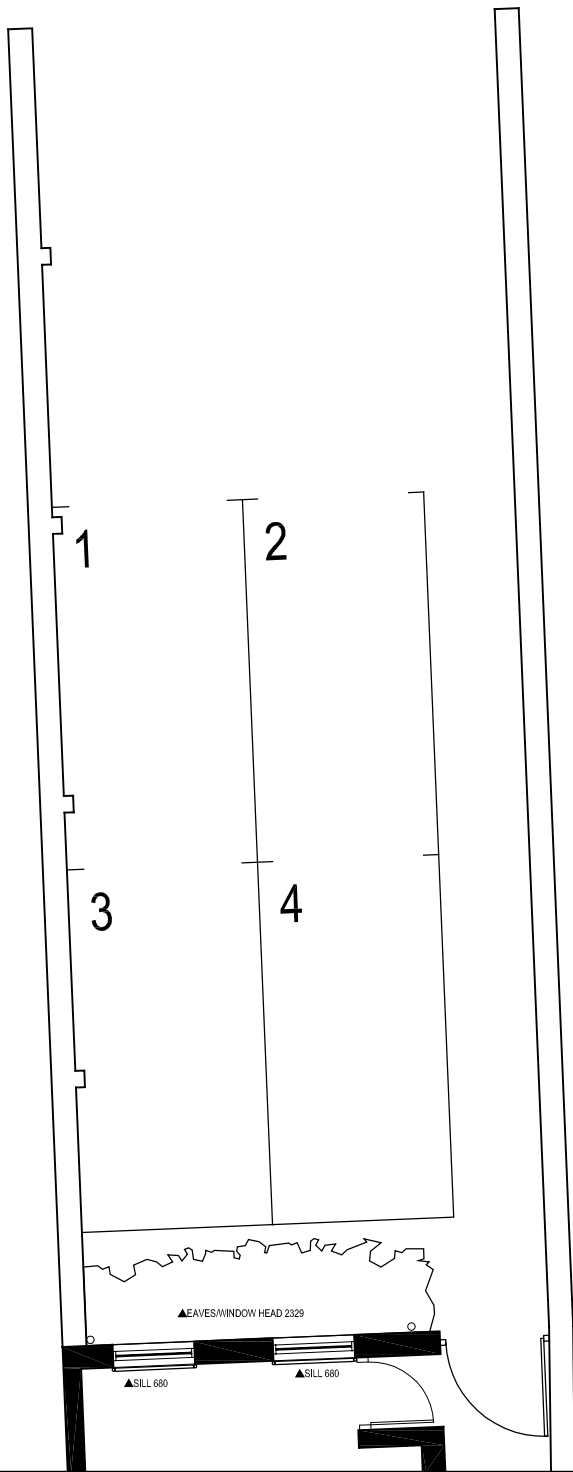

2  
SK07

# PROPOSED PARKING ARRANGEMENT

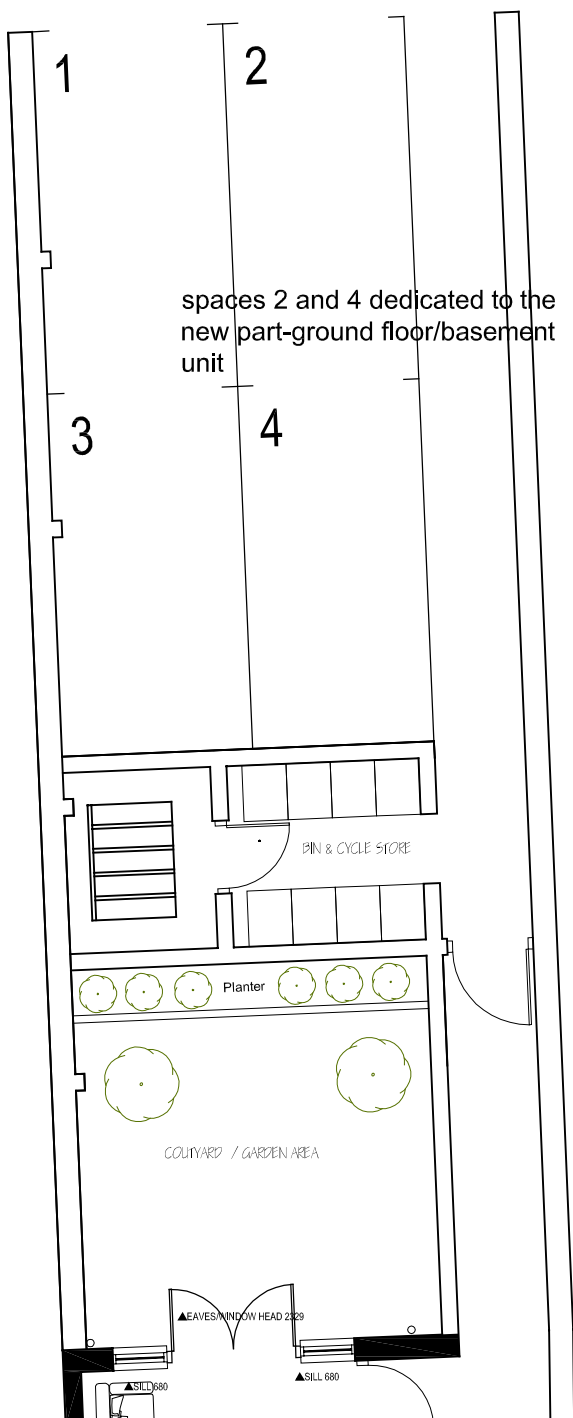

|     |            |                              |     |
|-----|------------|------------------------------|-----|
| REV | DATE       | NOTES                        | BY  |
| A   | 26.08.2016 | note added re spaces 2 and 4 | DGH |

## PLANNING APPLICATION

Do not scale from this drawing - all dimensions to be checked on site

the  
**aed**  
practice

Building L27, London Road Campus  
London Road, Reading, RG1 5AQ  
t: 0118 916 8450 f: 0118 916 8459  
mail@aedpractice.co.uk www.aedpractice.co.uk  
Also in Wokingham, Berkshire  
Copyright © The AED Practice Limited (2012)

**MR ANTHONY SANDALL**  
**40 QUEENS ROAD, READING, RG14AU**  
MEASURED SURVEY OF 40 QUEENS ROAD  
EXISTING AND PROPOSED PARKING  
Scale: 1:100 @ A3 Date: 30.10.14  
Dwg No: **AS1465/PL09** RevA