

27 Normanstead Road
Tilehurst
Reading
RG31 5BY

Proposed Site Location & Block Plans

Scale @ A3: 1:1250/1:500

Date: 12.02.16

Dwg n°: 16.27NR.SITE.P.01A

Key:

- Site Boundary
- Existing House
- Proposed development

NOTES

1. This drawing is copyright of: Kennet Design LTD. Reproduction is only to take place with our written authority.
2. These Plans are subject to 'Planning and Building Regulation Approval' or any other statute in law before building commences.
3. Any structural work where mentioned on the drawing is subject to a qualified structural and civil engineer calculations before building work commences.
4. All drawings marked preliminary or planning are not to be built or manufactured from.
5. If any discrepancies are found in the drawings these are to be brought to the attention of Kennet Design for rectification.




PLANNING

Kennet Design
4 Scotchel Green
Pewsey
Wiltshire
SN9 5AU

info@kennetdesign.co.uk
www.kennetdesign.co.uk



Site Location Plan 1:1250

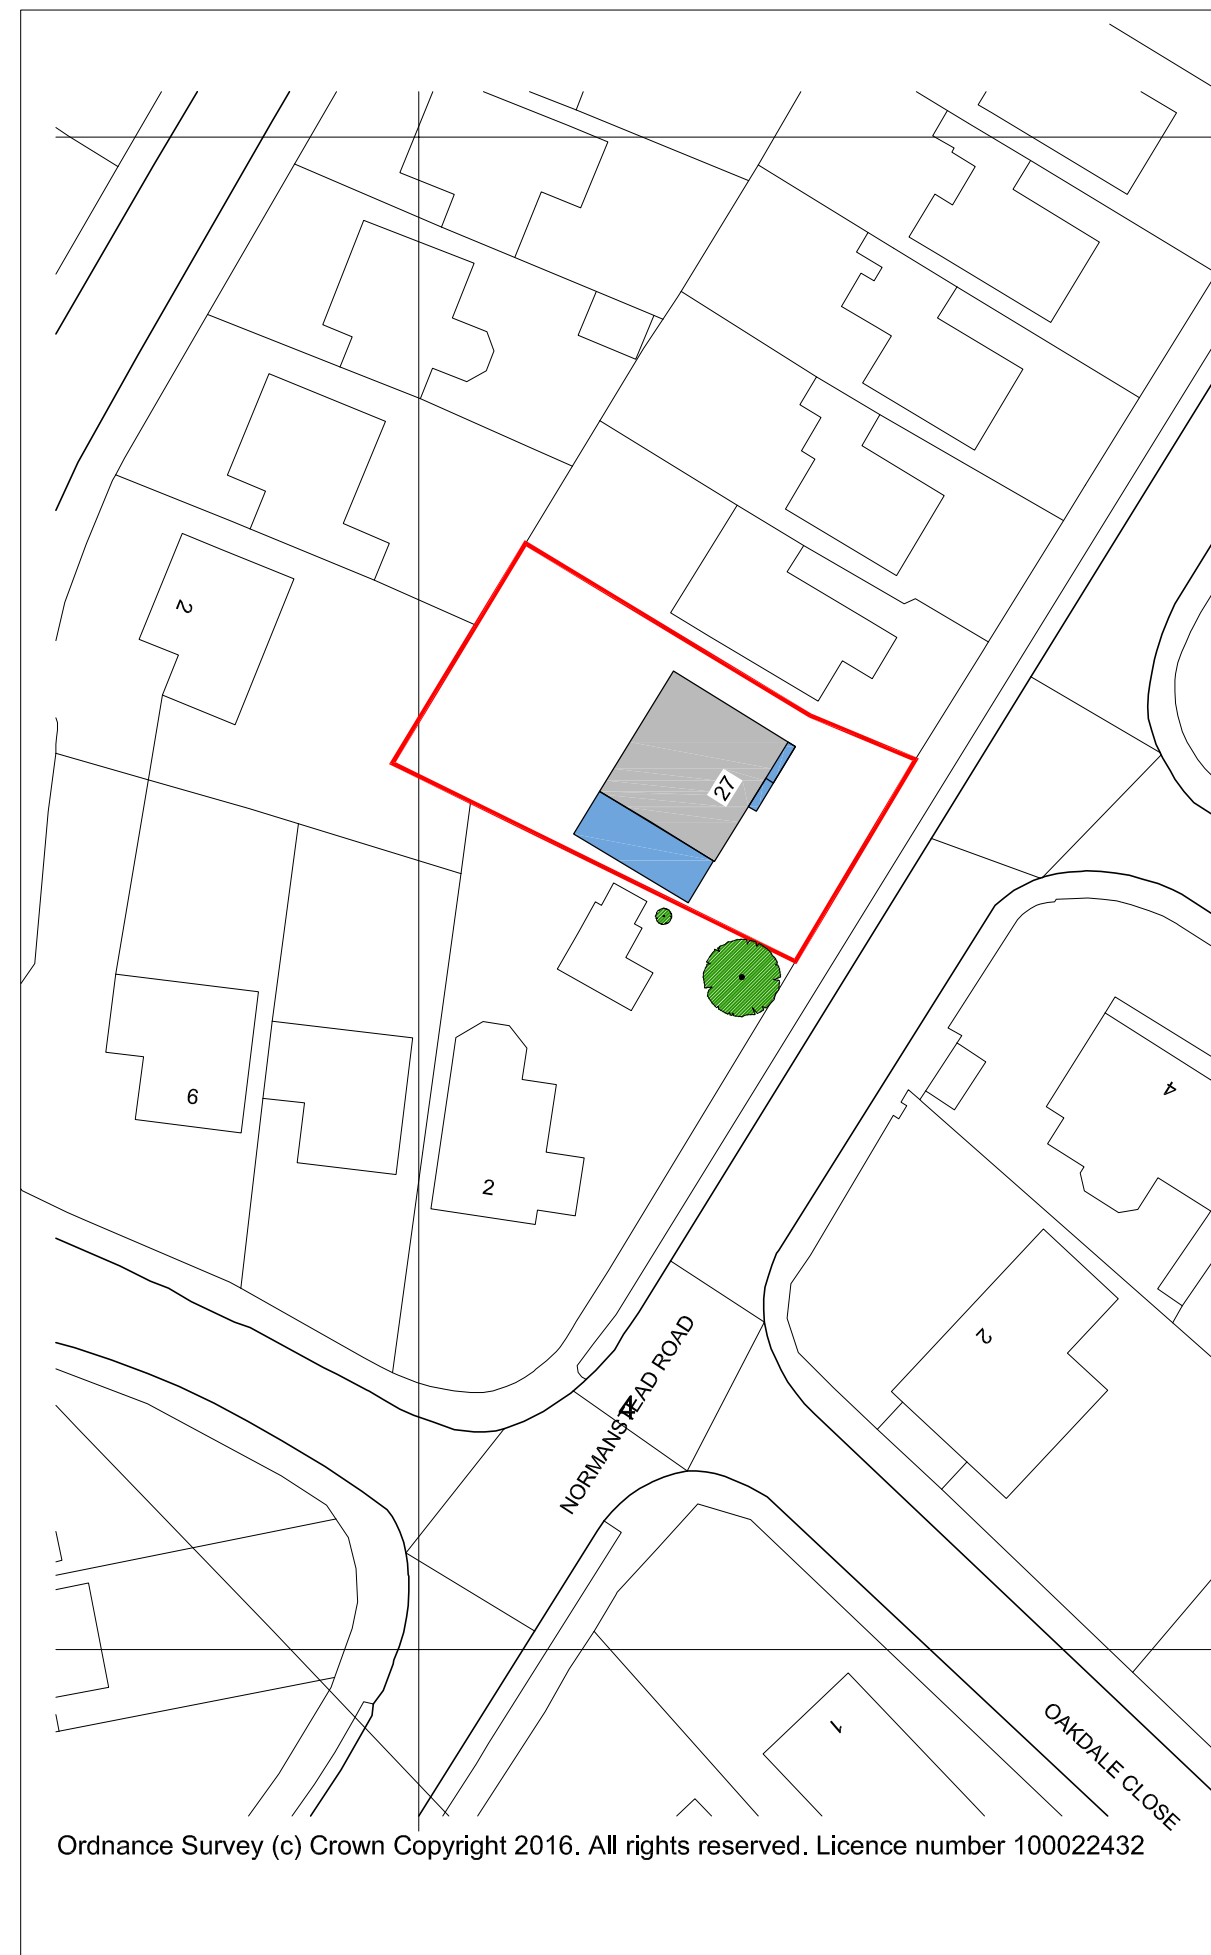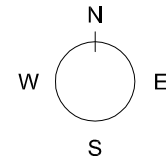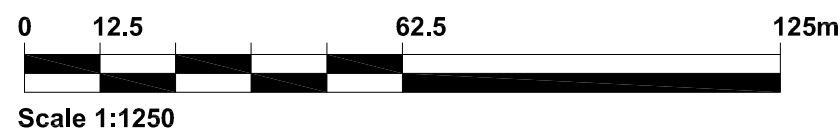

Block Plan 1:500

