


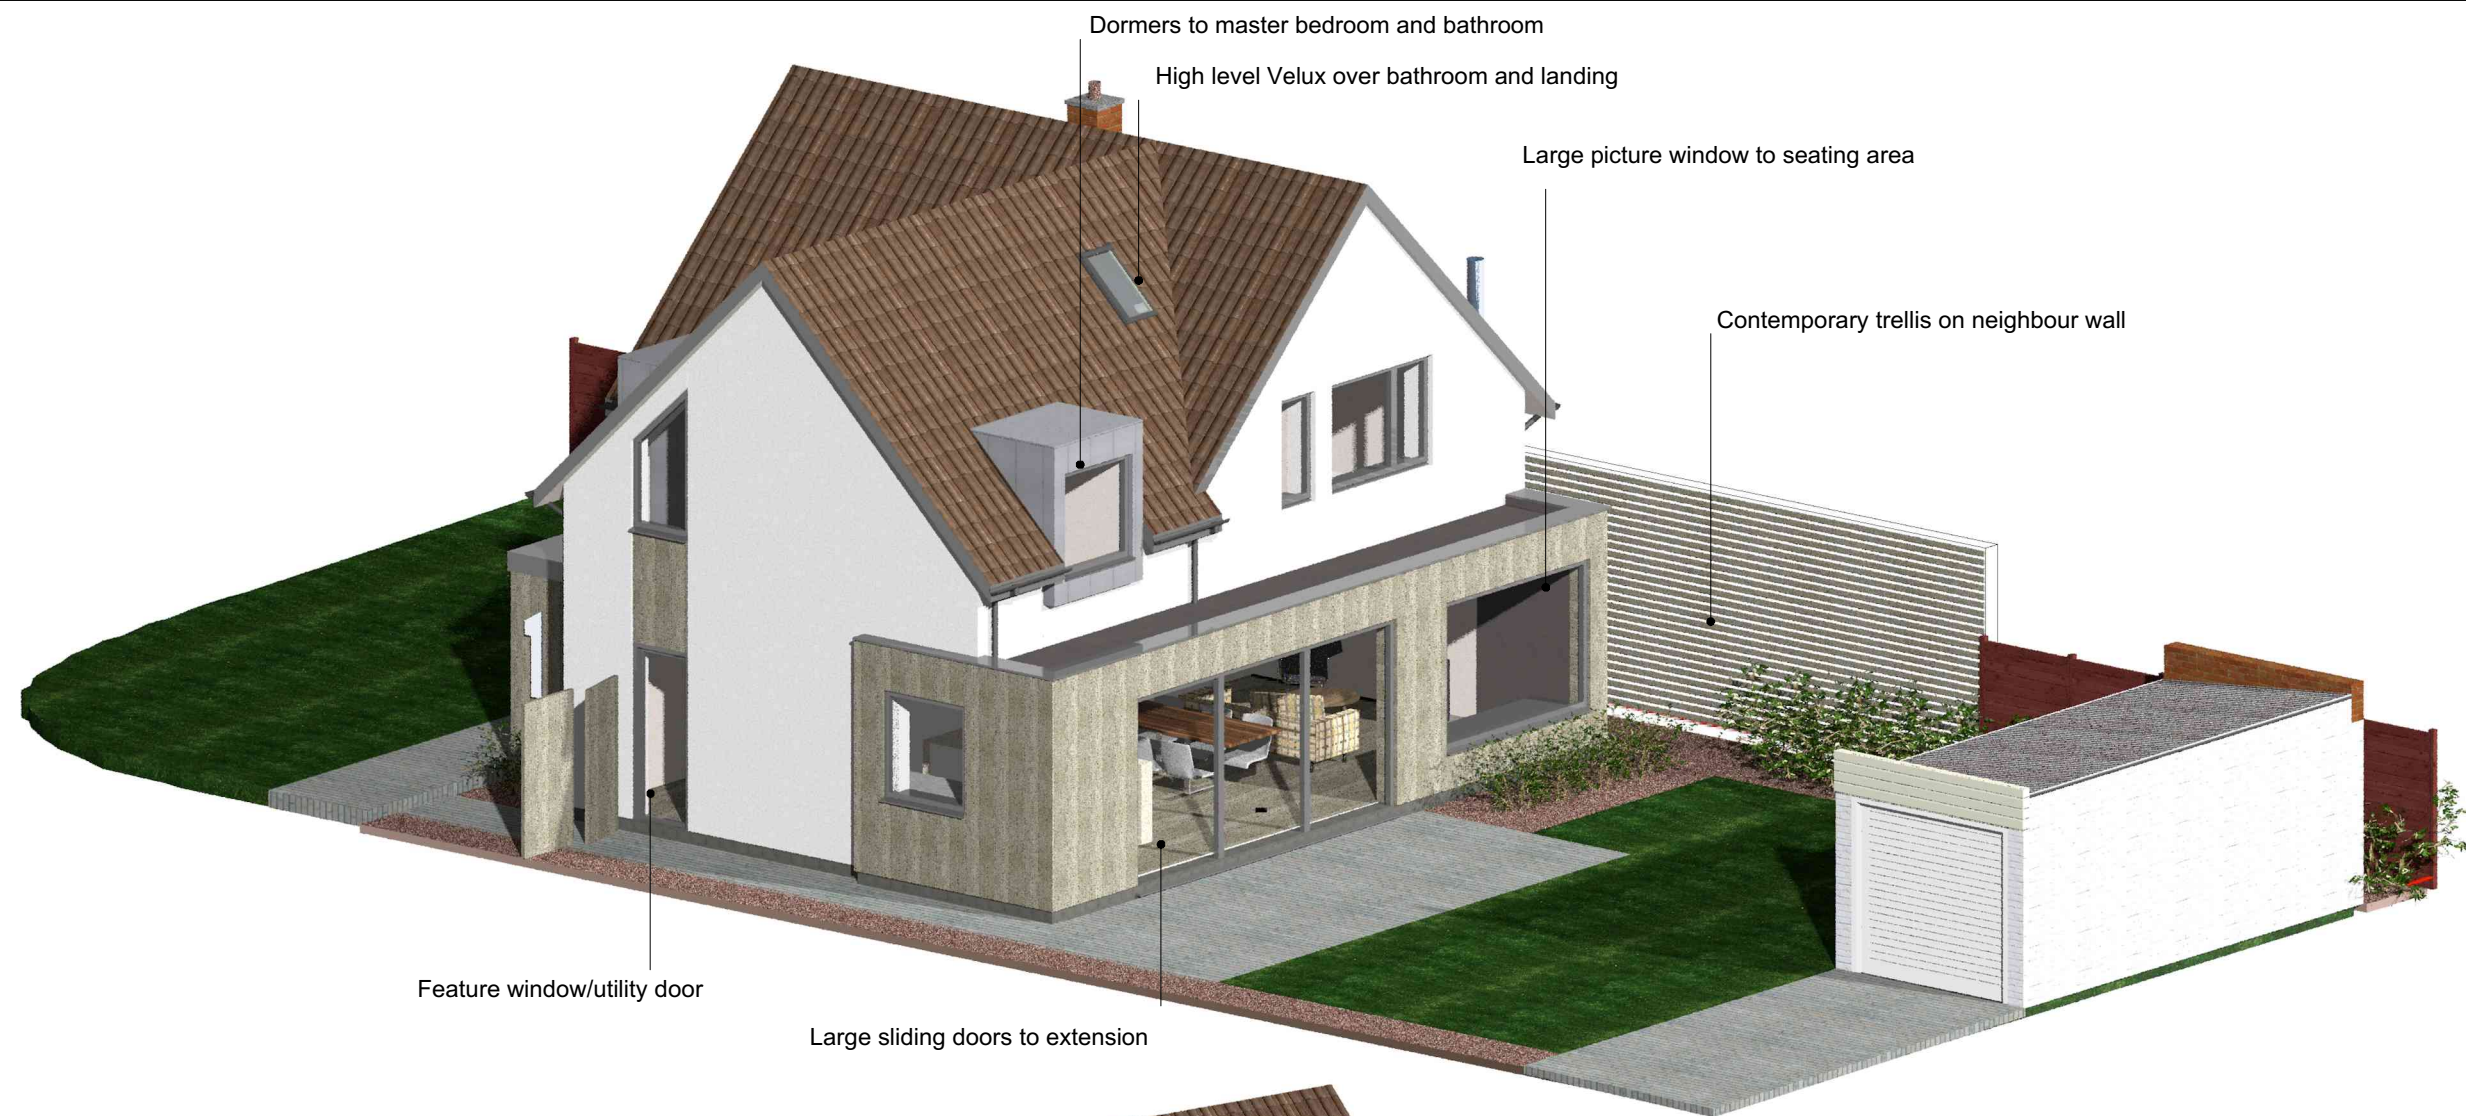

		 ABSOLUTE ARCHITECTURE	Design Firm Absolute Architecture Crowsteps, Tydehams, Newbury, Berks, RG14 6JT T 01635 528188, E mail@absolute-architecture.co.uk www.absolute-architecture.co.uk	Project Title SIMON & HAYLEY BRITTAIN PROPOSED EXTENSIONS AND ALTERATIONS 1 HAY ROAD, READING, RG1 6ER	Drawn By KC
No.	Date		Revision Notes	Status PLANNING	Sheet Title PROPOSED VISUALISATIONS