


LOCPLAN

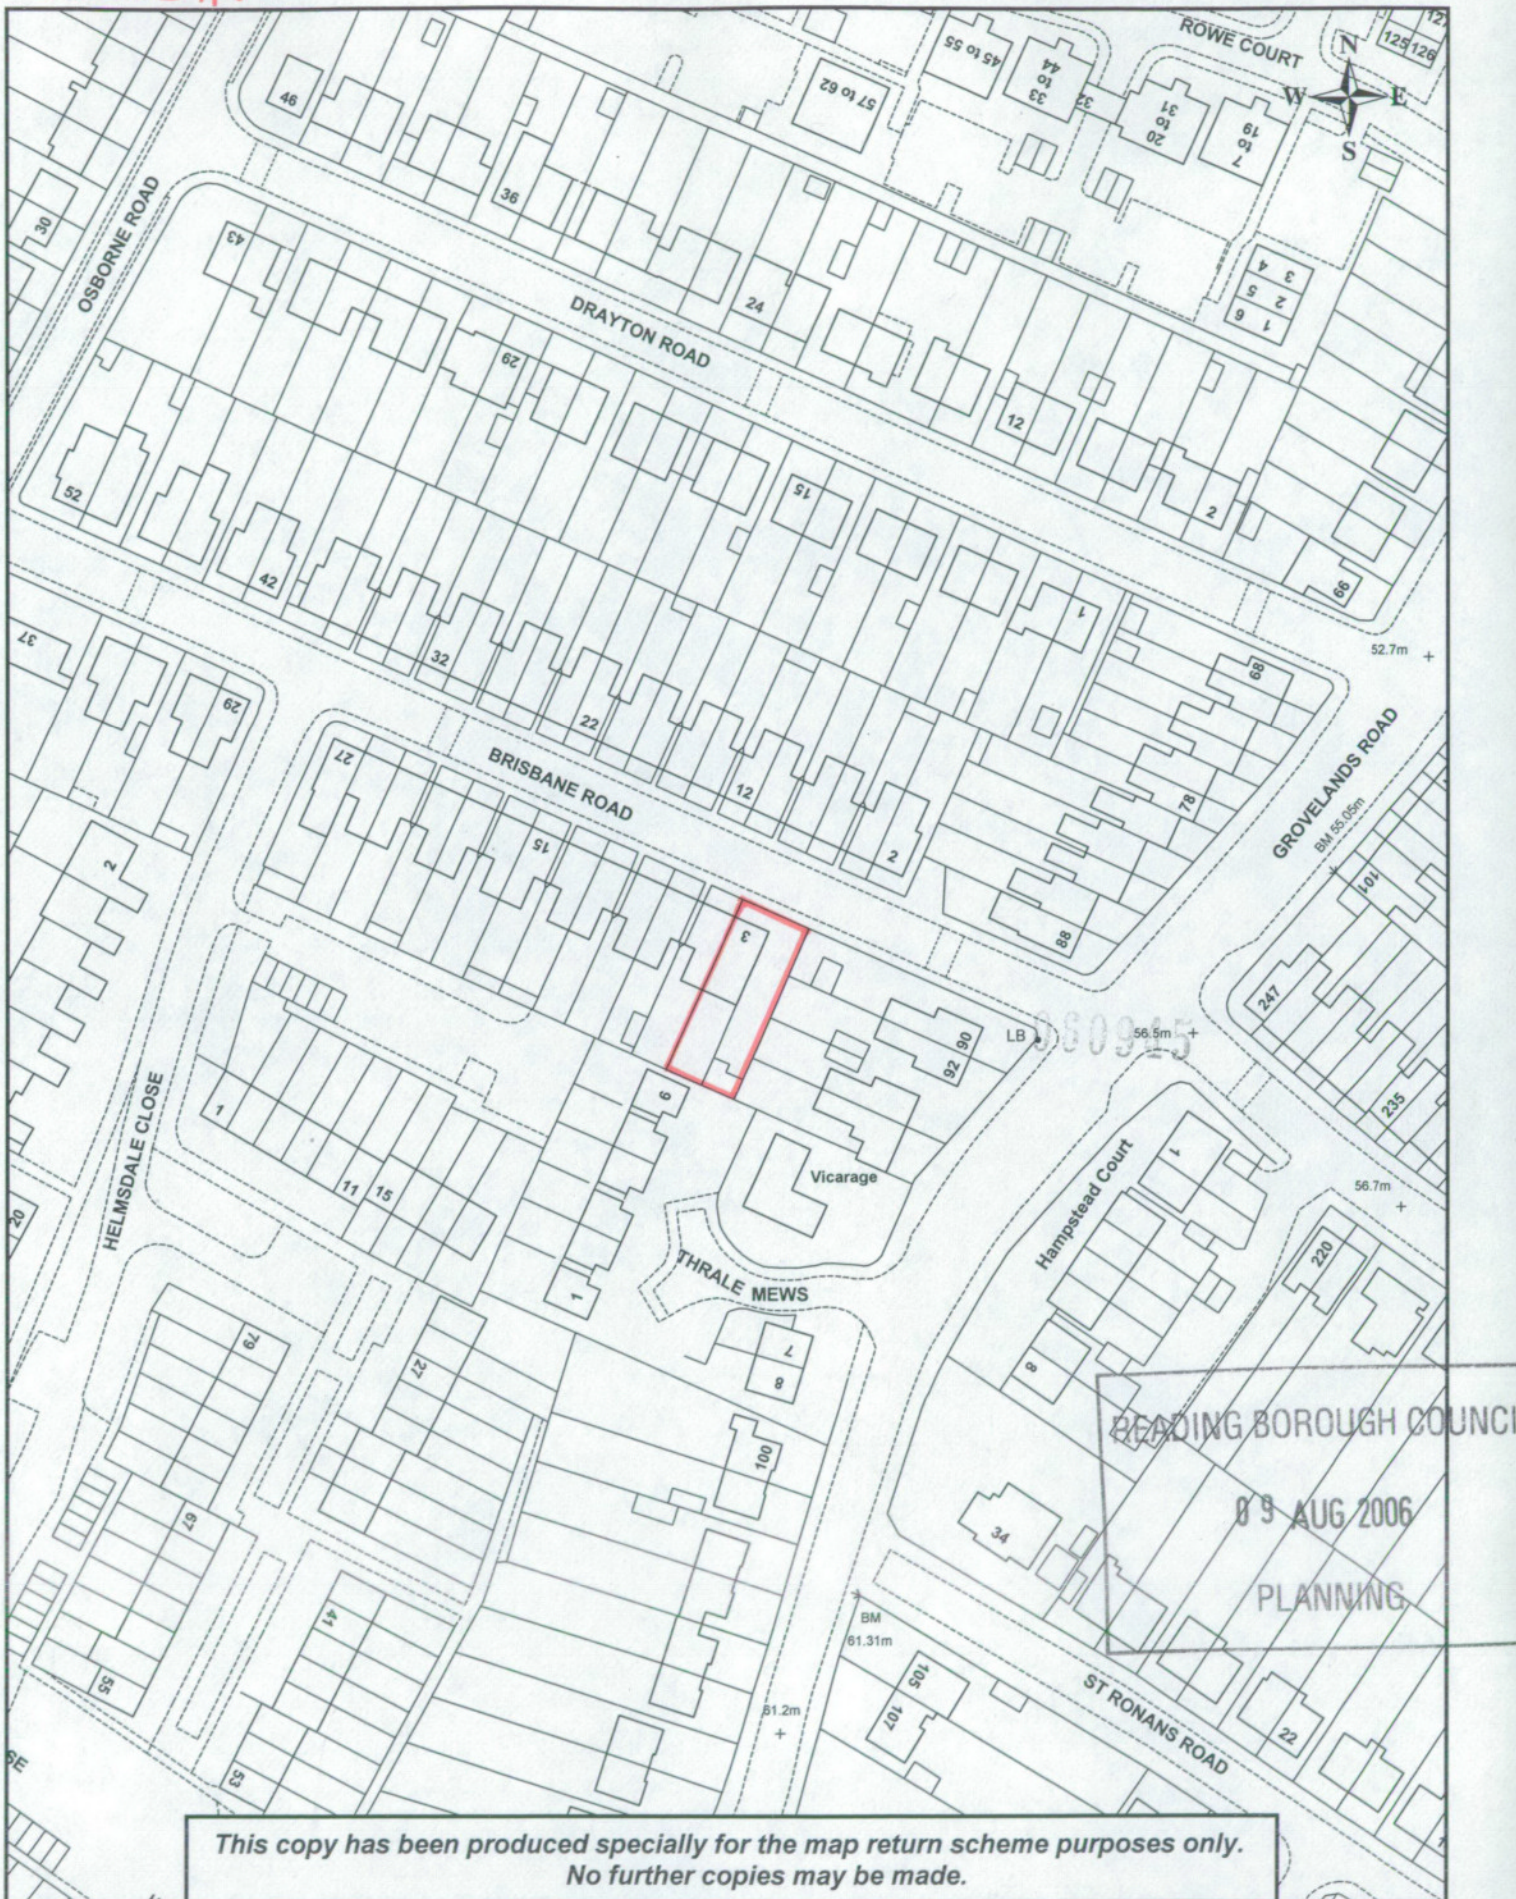

Title: 3 Brisbane Road, Reading
Location Plan

Date: 16/06/2006

Produced by GIS & Mapping Services

Scale: 1:1250

